
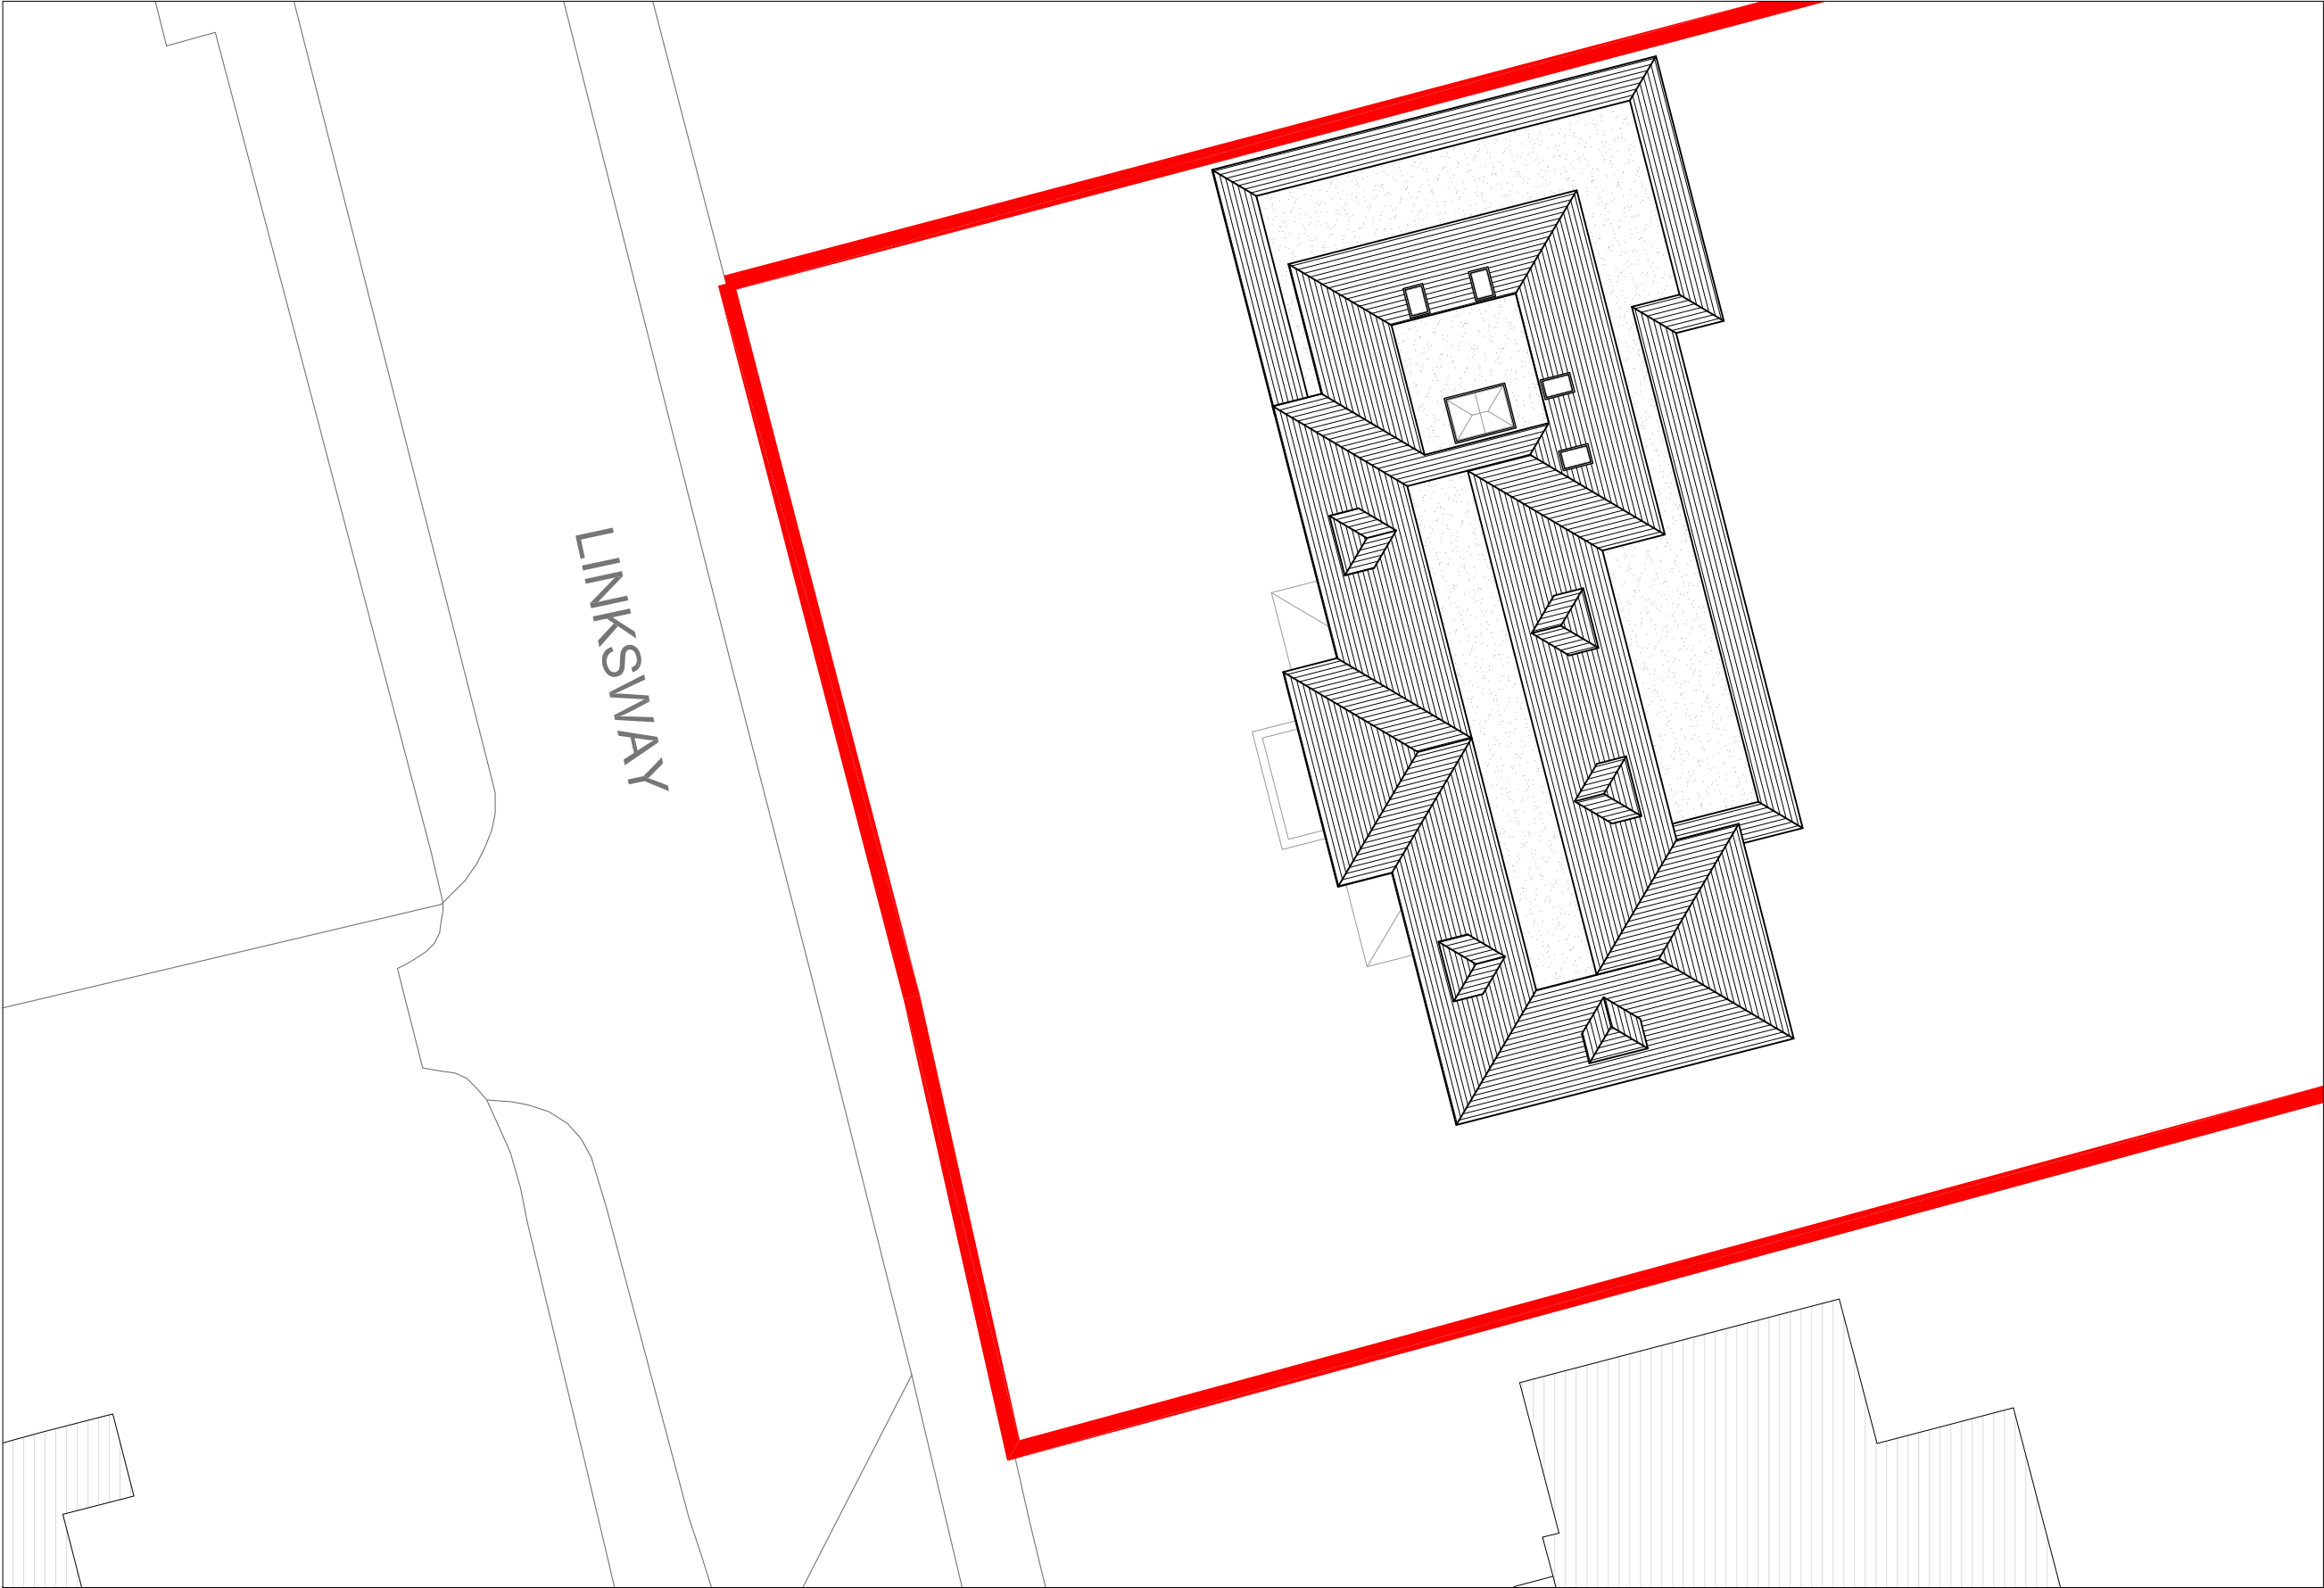


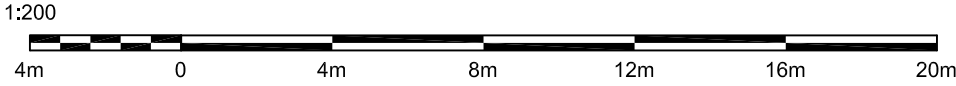

PROPOSED BLOCK PLAN
SCALE 1:200

B	22.11.21	AMENDED TO SUIT COMMENTS	BR
A	28.09.21	AMENDED TO SUIT COMMENTS	BR
Rev	Date	Description	Int.

Client
MR A DOSHI

Project Title
PROPOSED EXTENSIONS AND ALTERATIONS TO
EXISTING DWELLING
15 LINKSWAY, NORTHWOOD, HA6 2XA

Drawing Title
PROPOSED BLOCK PLAN

Cad File	Sheet Size	Scale
P001	A3	1:200
Drawn by	Drawing Date	Approved by
BR	APR 2021	NJ
Project No.	Drawing No.	Revision
1759	P103	B



2-4 High Street Rutup
Middlesex HA4 7AR
t 01923 840077 f 01923 840078
info@jutla-architects.com
jutla-architects.com

This drawing is property of Jutla Architects Ltd © and must not be
copied or otherwise reproduced. All dimensions must be checked on
site before commencing work. No dimensions to be scaled from this
drawing. This drawing was produced using AutoCad 2016.

PLANNING ISSUE