




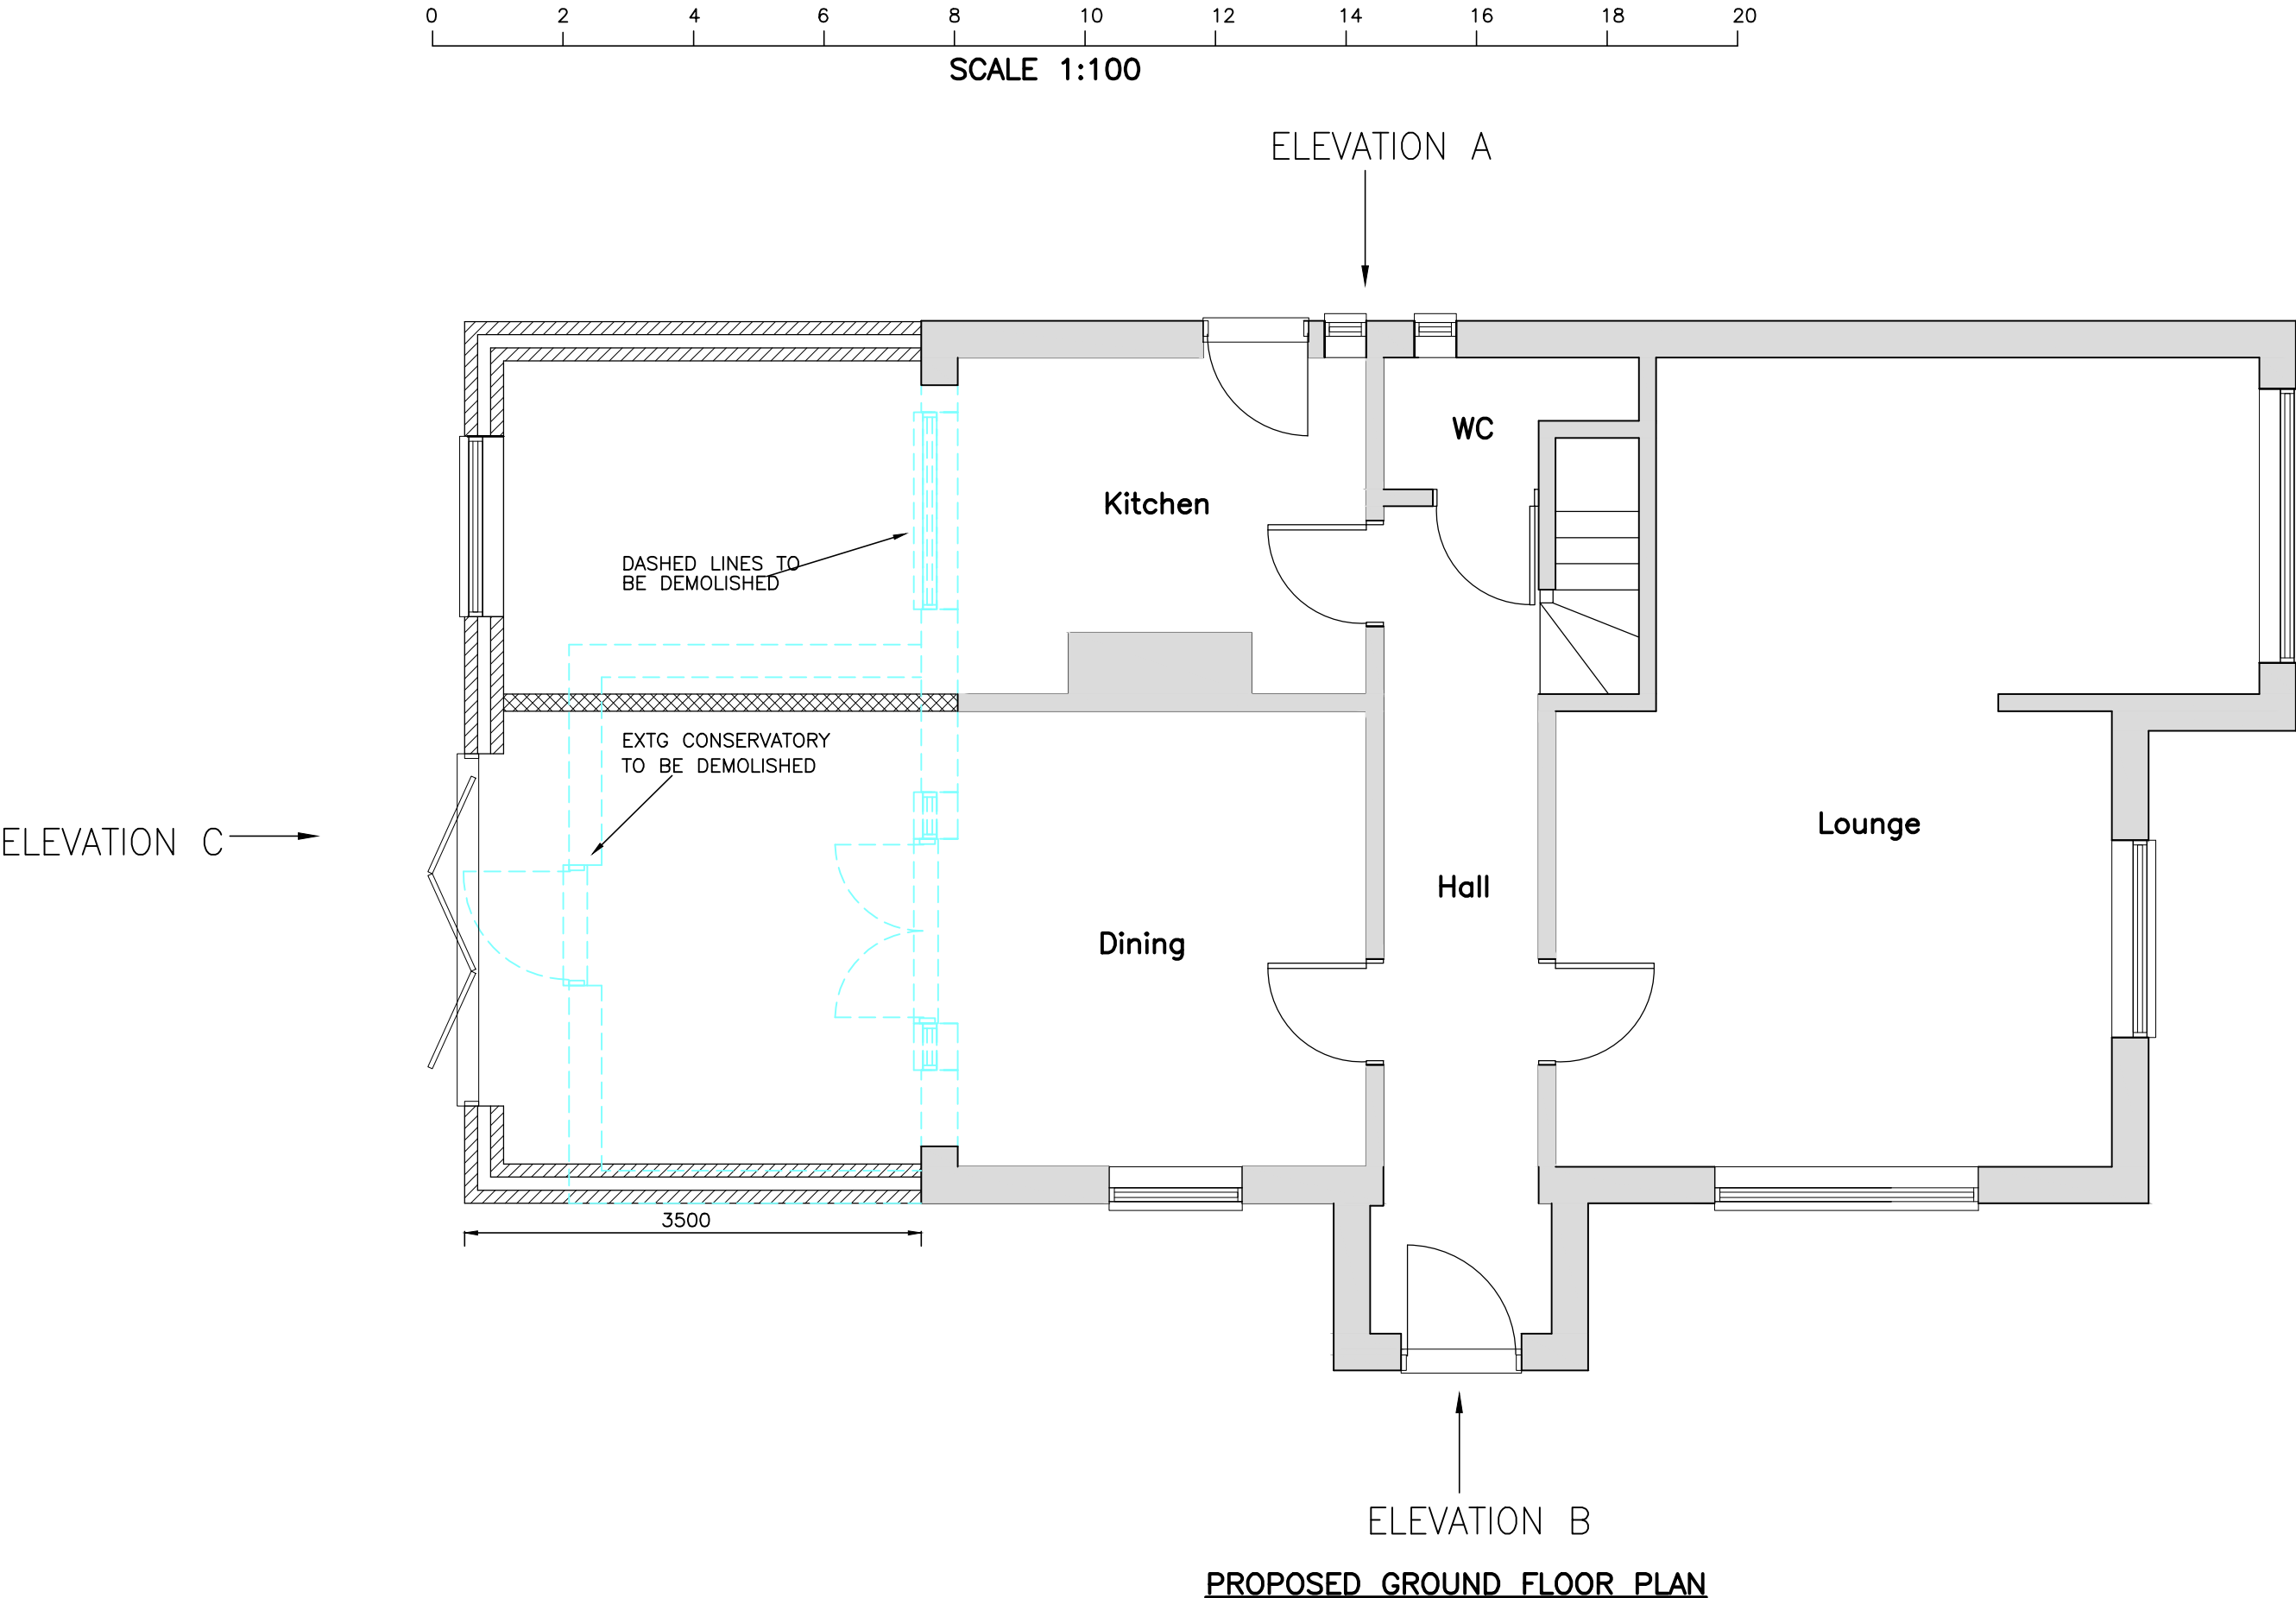


EXISTING ELEVATION 'A'
(1:100)

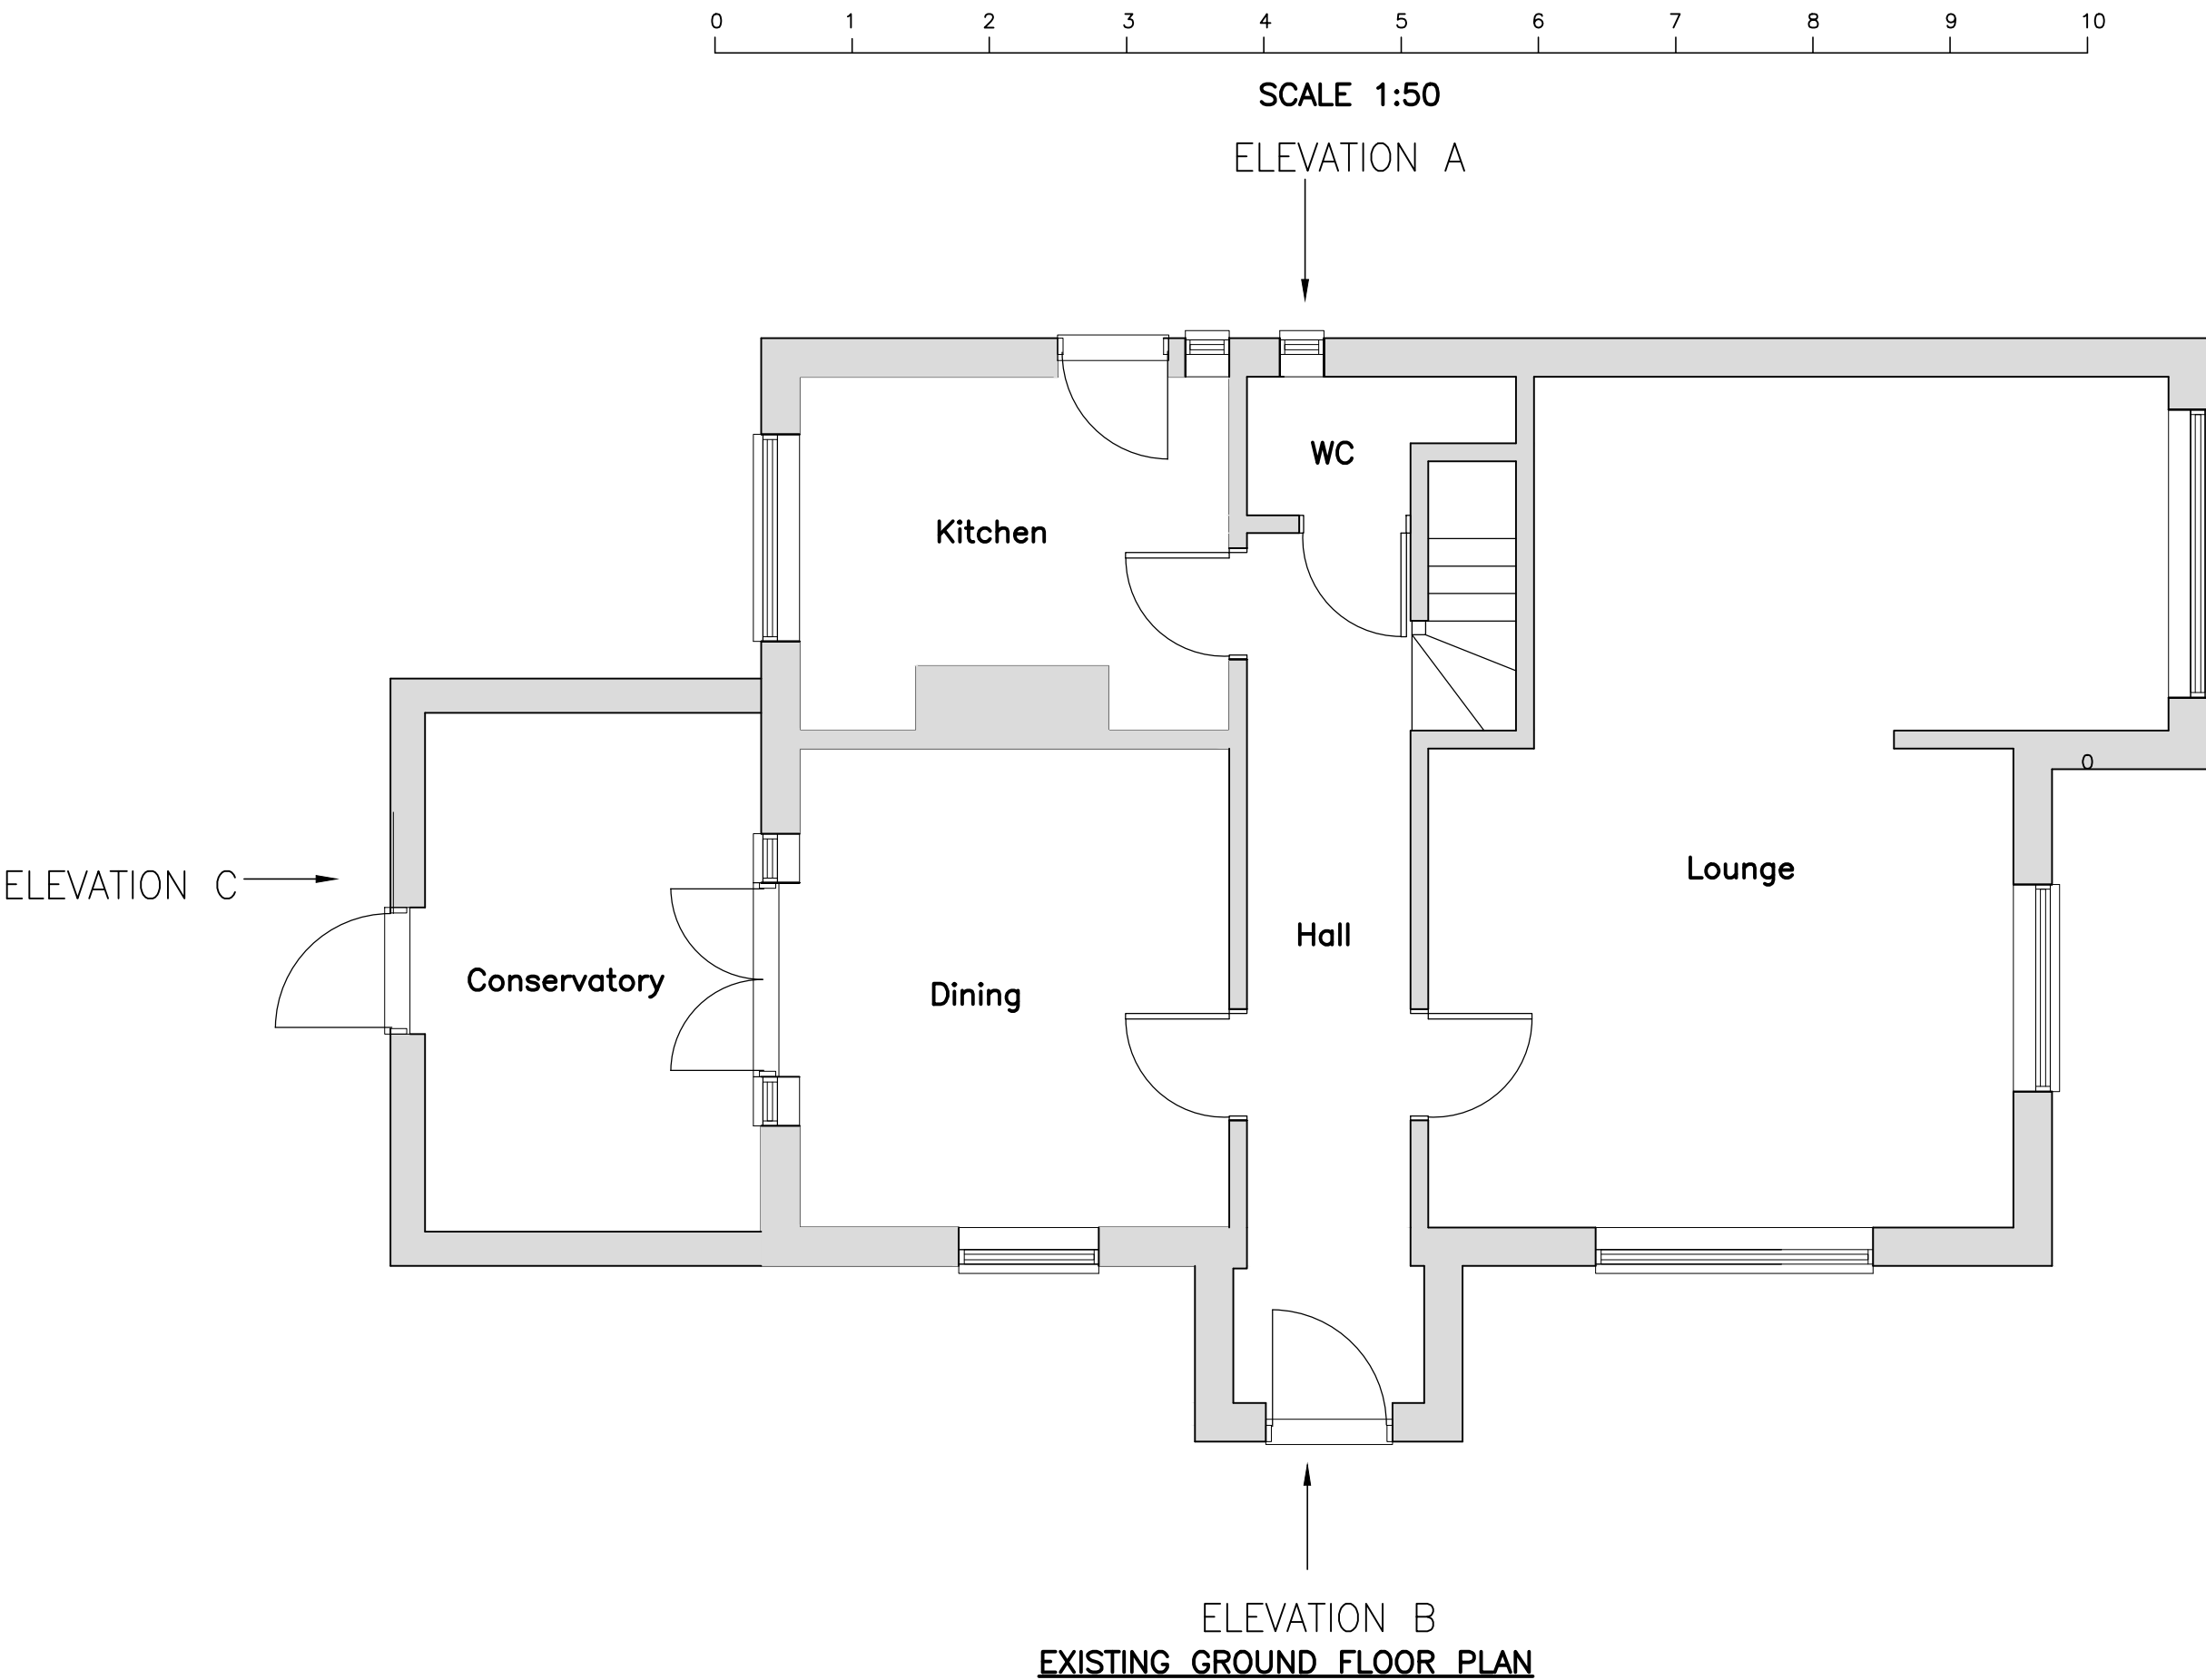

EXISTING ELEVATION 'B'
(1:100)

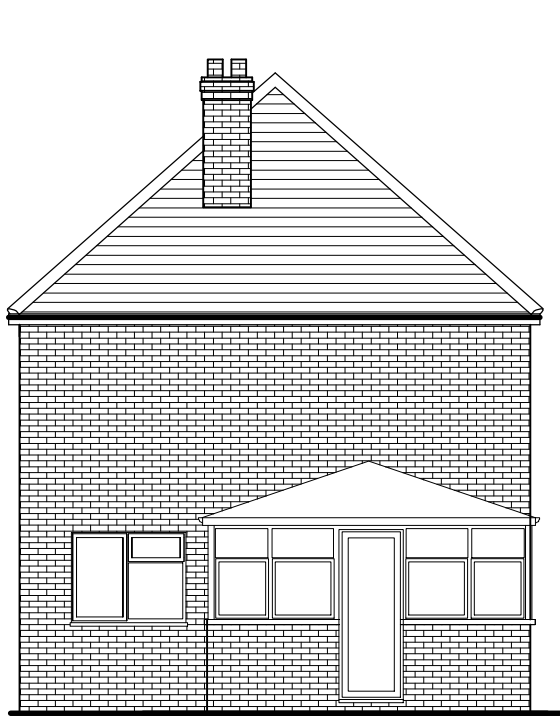

EXISTING ELEVATION 'C'
(1:100)

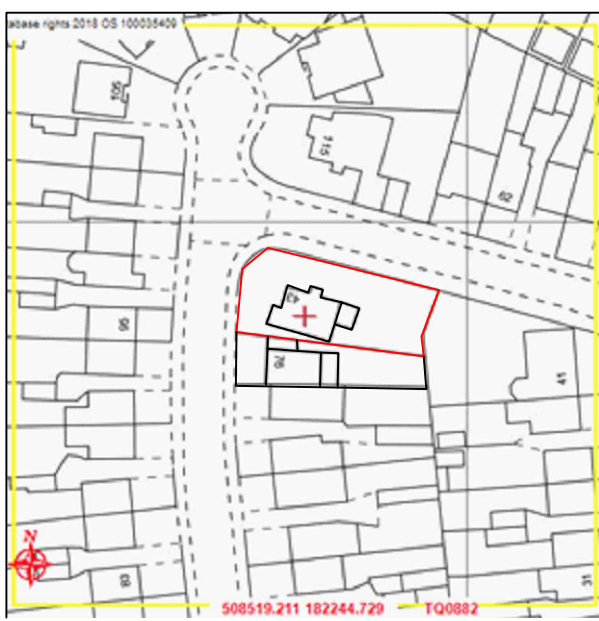

SITE LOCATION PLAN
1:1250




PROPOSED ELEVATION 'A'
(1:100)



PROPOSED ELEVATION 'B'
(1:100)



PROPOSED ELEVATION 'C'
(1:100)

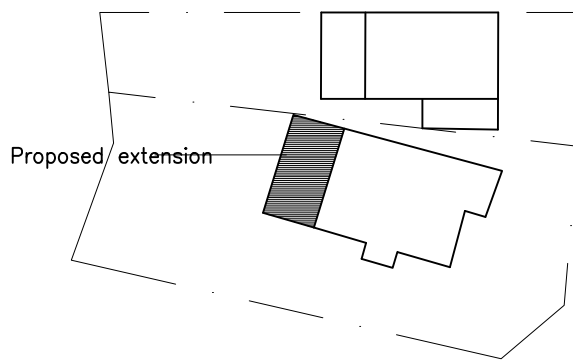

PROPOSED BLOCK PLAN
1:500

B	HEIGHT OF EXTENSION REDUCED	18/06/18
A	BLOCK PLAN ADDED	03/05/18
Rev	Description	Date
RESIDENTIAL BUILDING SOLUTIONS LTD ARCHITECTURAL, STRUCTURAL & PARTY WALL SERVICES 21 CLIFTON AVENUE, STANMORE, MIDDLESEX, HA72HR T: 07807 234683 E: info@rbslondon.co.uk W: www.rbslondon.co.uk This drawing is property of Residential Building Solutions Ltd. The information it contains is copyright and is not to be copied or used without prior permission.		
Project	PROPOSED SINGLE STOREY REAR EXTENSION 43 MEADOW VIEW ROAD HAYES UB4 8HA	
Drawing	EXISTING/PROPOSED PLANS	
Drawn	RBS	Checked
Scale	A2@1:50	Date APRIL 2018
Stage	Drg. No. 43MVR/P01	Rev B