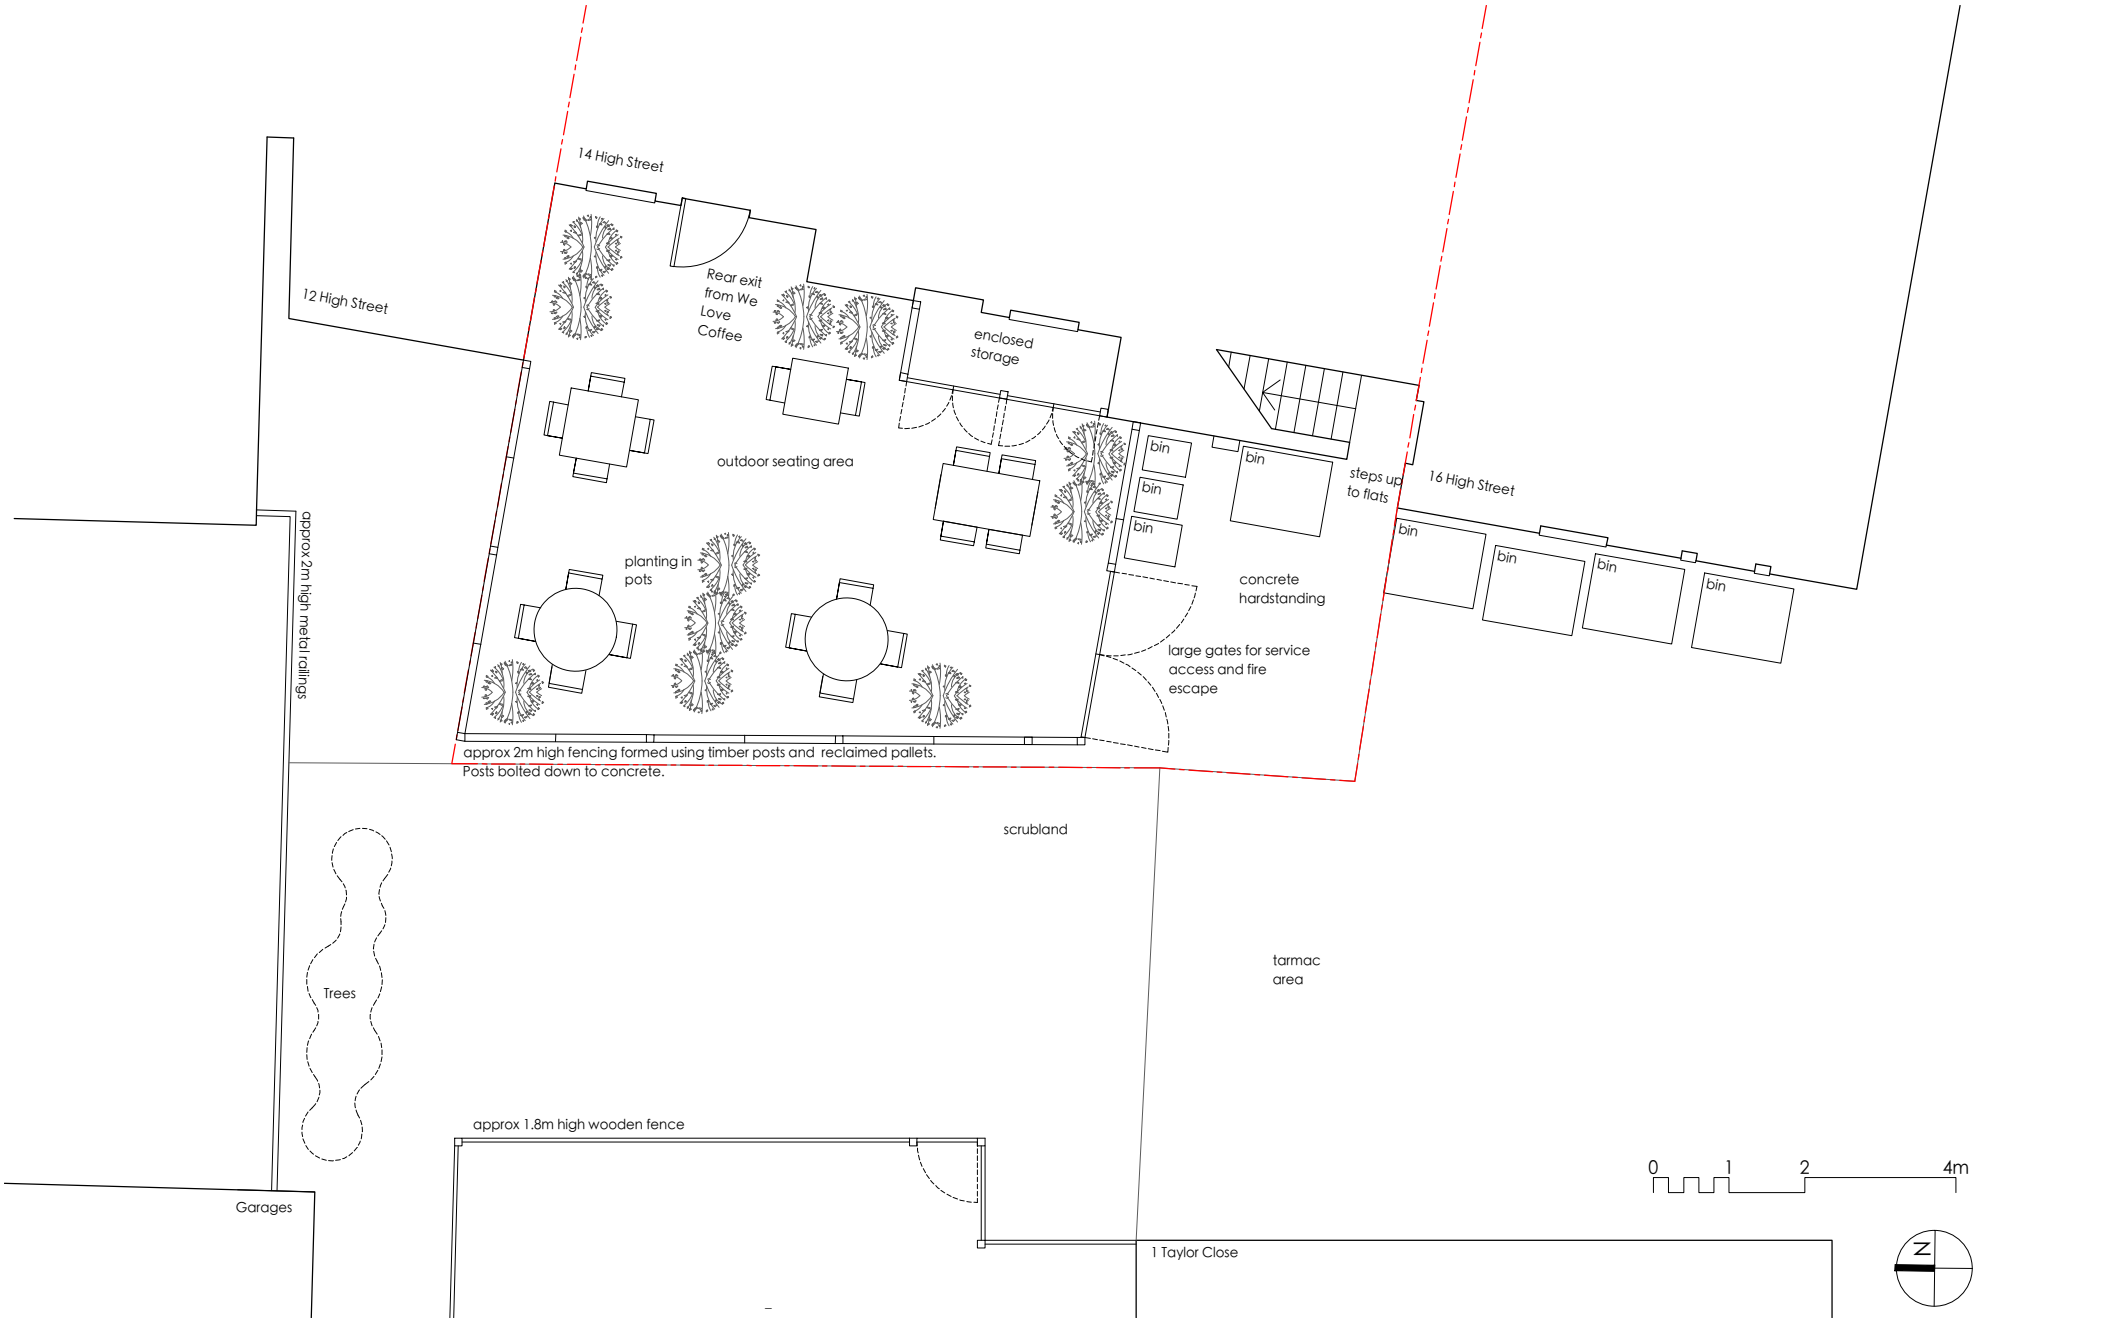

revisions

MICHAEL JONES ARCHITECTS
020 8948 1863 | 129 Kew Road, Richmond, TW9 2PN
www.mjarchitects.co.uk | studio@mjarchitects.co.uk

job title
We Love Coffee

client
Tushar Gupta

drawing title
Existing Site Plan

drawing number
1570.02.03.Exg01.002

rev
-

scale	1:100 @ a4
date	April 2022
drawn by	AB
checked by	AB