

NOT APPROVED FOR CONSTRUCTION

DRAWING ISSUED FOR PLANNING ONLY

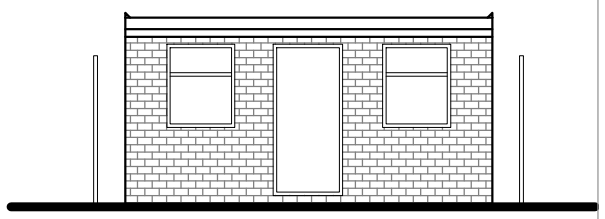


Outbuilding-Proposed Front Elevation

Scale 1:100

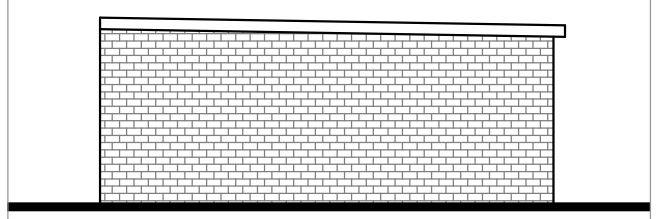


Outbuilding - Proposed Side Elevation 1

Scale 1:100

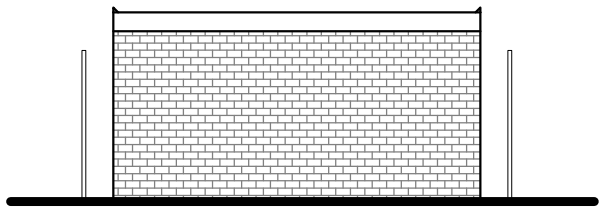


Outbuilding - Proposed Rear Elevation

Scale 1:100

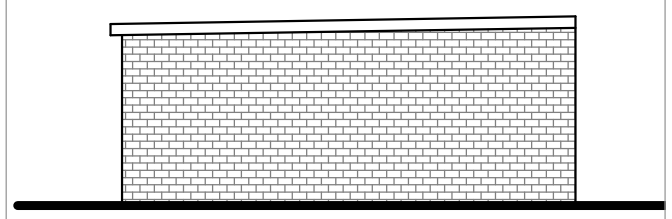


Outbuilding - Proposed Side Elevation 2


Scale 1:100

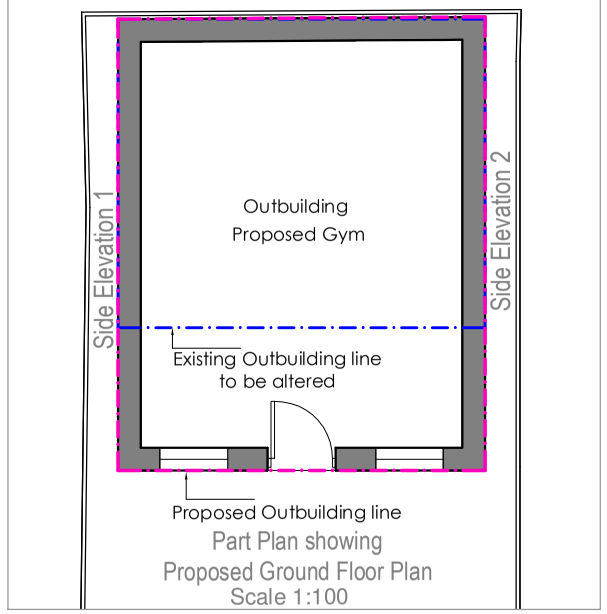

Part Plan showing
Proposed Ground Floor Plan
Scale 1:100

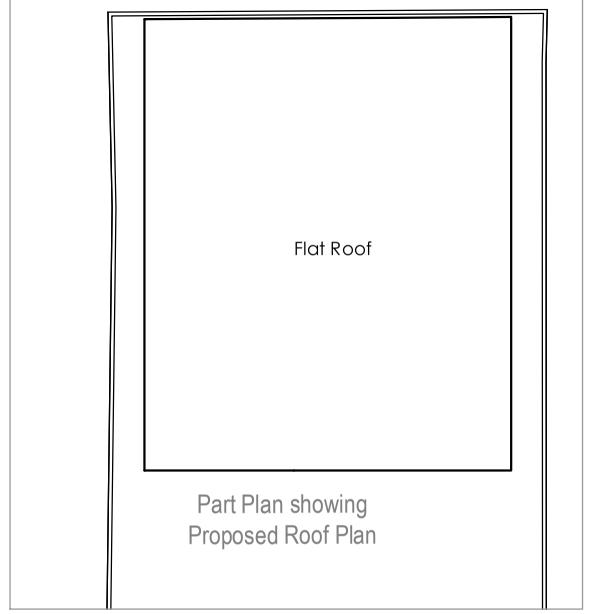

Part Plan showing
Proposed Roof Plan

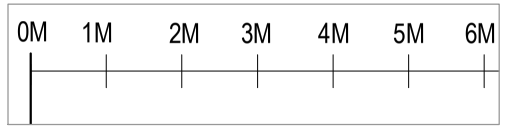

Scale 1:100

Legend

Neighboring Outbuilding

Proposed Outbuilding


Outbuilding - Used for the purpose incidental to enjoyment of the dwelling house
Outbuilding - Brick Finish
UPVC Windows/Doors
Warm Deck Flat Roof

ARSEN ARCHITECTURE LTD
Architectural Designers
No 3 Berkeley Square
Hemel Hempstead HP2 7QR
MOB:
07459 127172
EMAIL:
arsen_dhil@yahoo.com

NOTES

1. THIS DRAWING IS TO BE READ IN CONJUNCTION WITH ALL RELEVANT ARCHITECTURAL AND ENGINEERING DWGS
2. CONTRACTOR SHALL BE RESPONSIBLE FOR NECESSARY TEMPORARY WORKS,STABILITY, STRUCTURAL INTEGRITY OF THE BUIDLING AND ROADWAYS DURING DEMOLITION AND CONSTRUCTION OF THE BUILDING

* - AMENDED

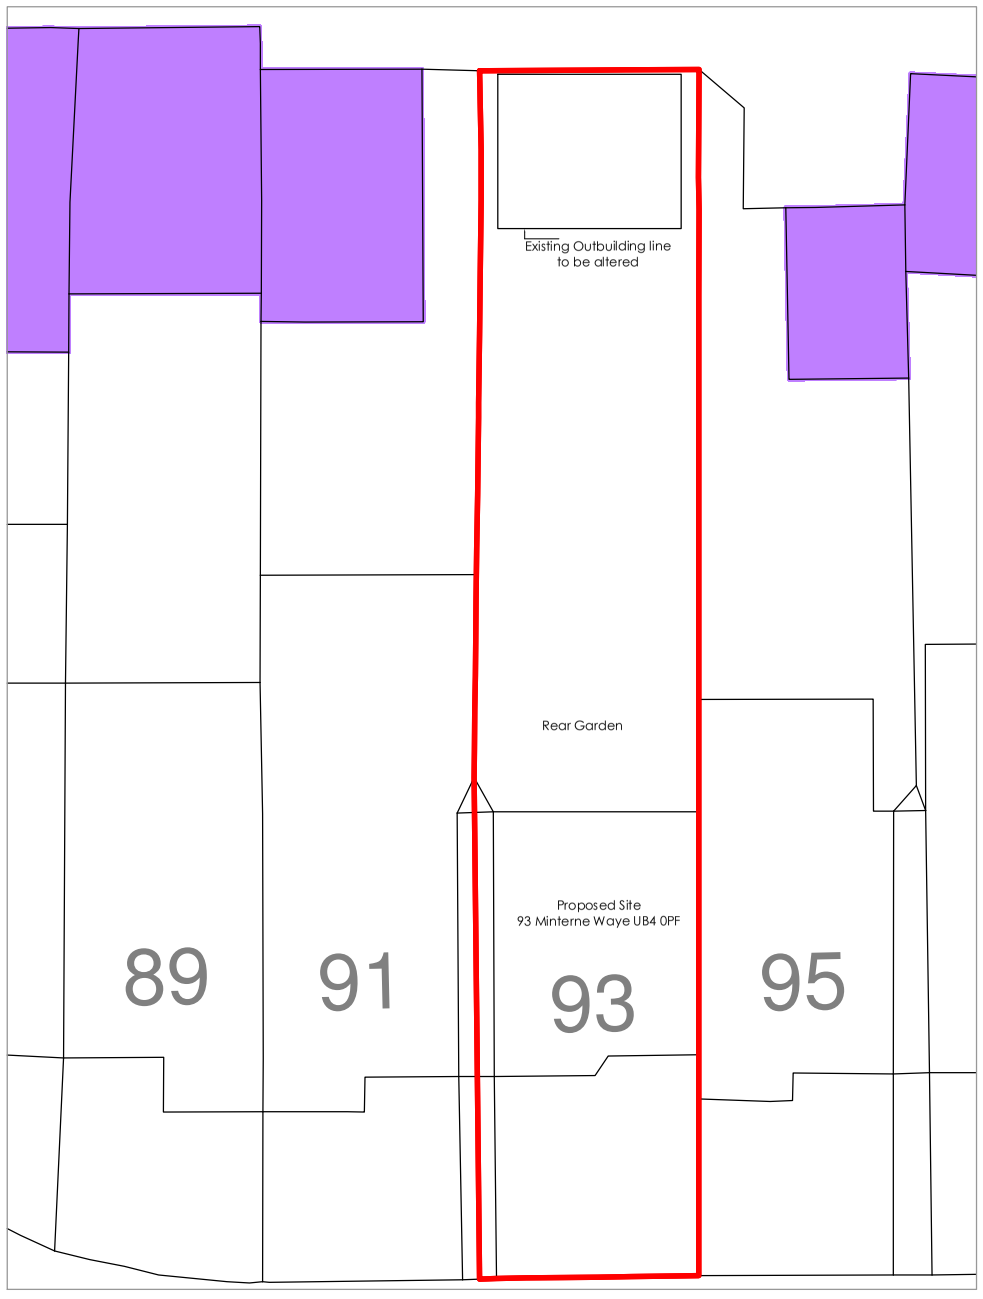

Existing Block Plan showing Neighboring outbuildings
Scale 1:200



Proposed Block Plan showing Neighboring outbuildings
Scale 1:200

REVISION	DESCRIPTION	DATE

THIS DRAWING IS SUBJECT TO COPYRIGHT DO NOT REPRODUCE THIS DRAWING WITHOUT PRIOR PERMISSION

PROJECT

Proposed 4M Rear Extension and Outbuilding
93 Minterne Wayhe UB4 0PF

CLIENT

Mr Annalingam Thusyanthan
93 Minterne Wayhe UB4 0PF

TEL: FAX: EMAIL:

DRAWING TITLE

Gym Plan and Elevation
Existing & Proposed Block Plan

SCALE	1:100 1:200 @A1		
DATE	26.09.26	STATUS	PA
JOB.NO.	THUSY	DRAWN	SA
DWG.NO.	PA-04	REVISION	