




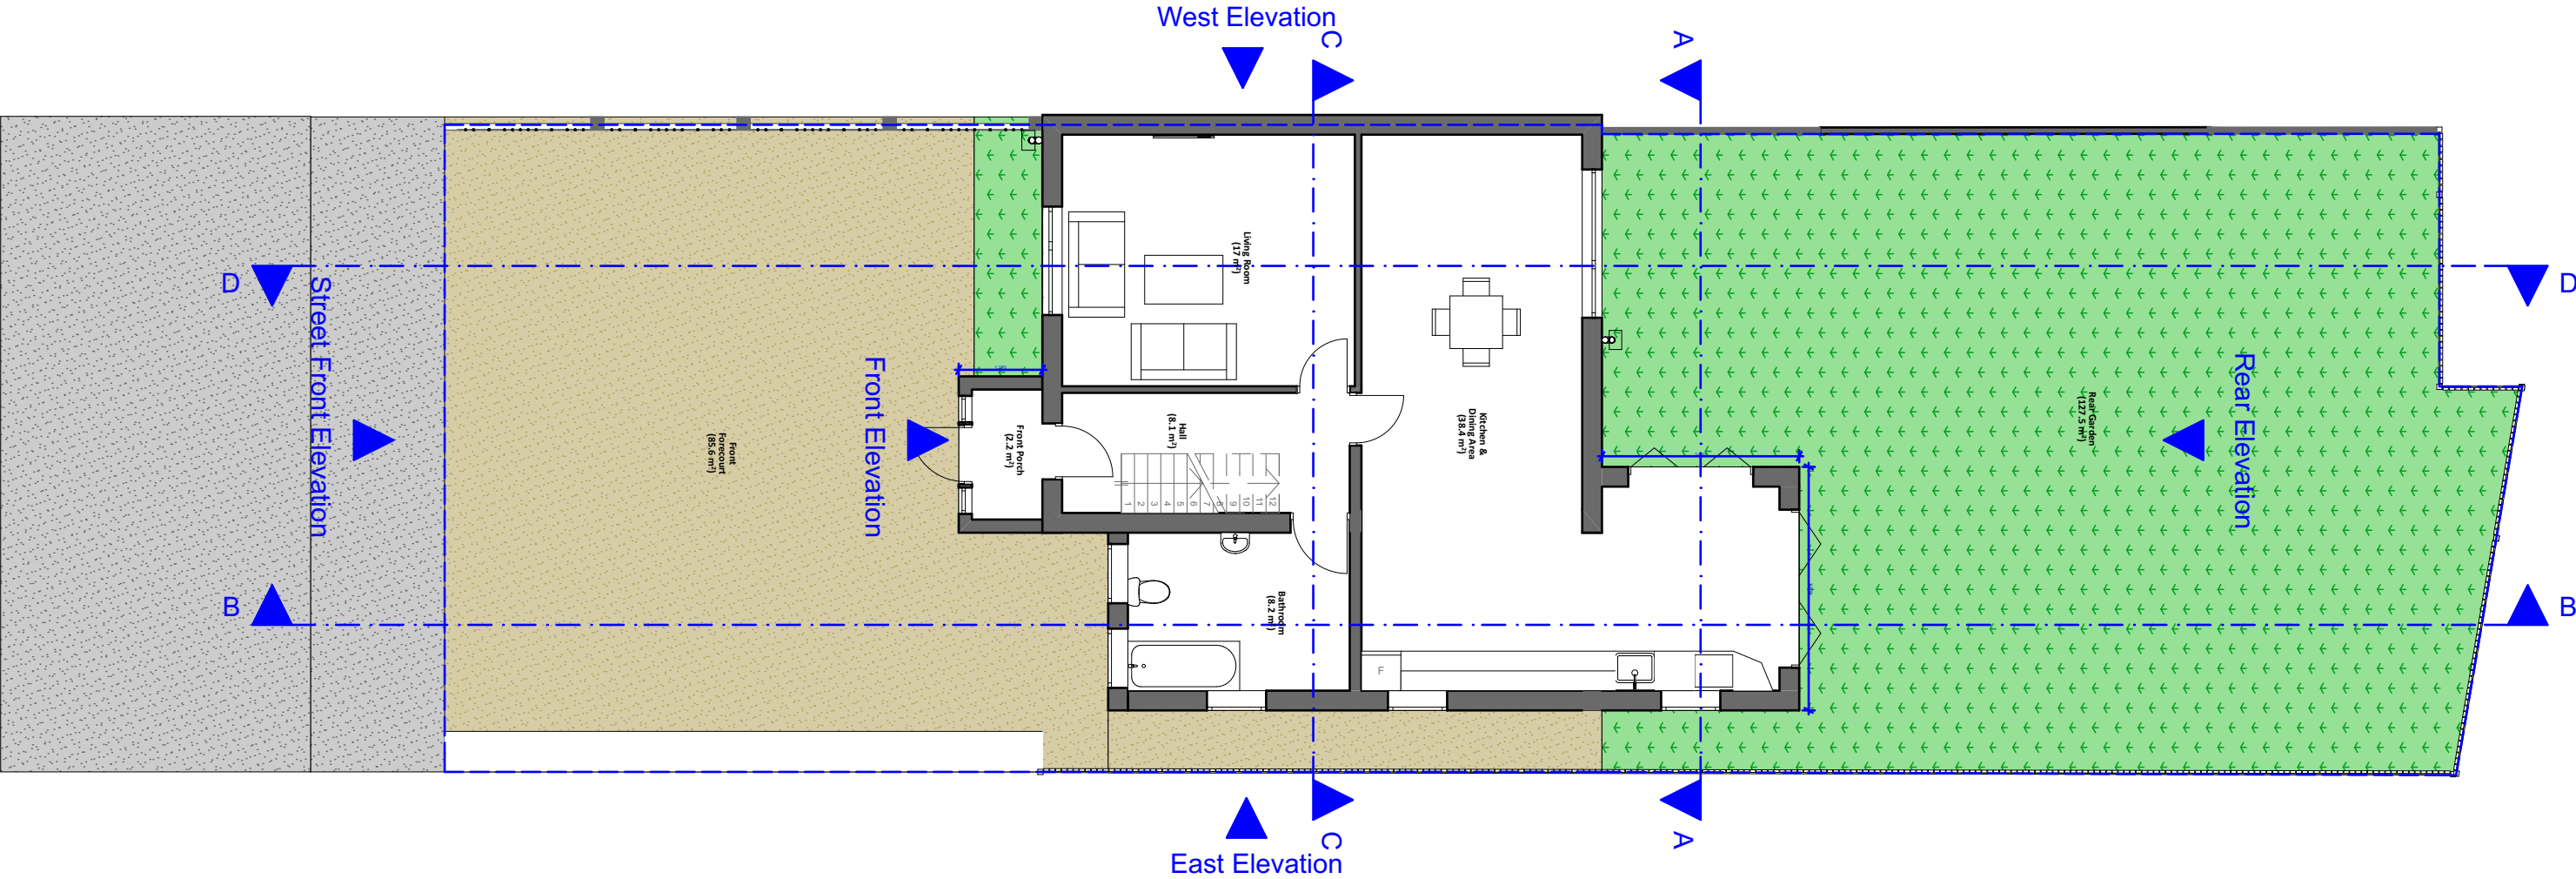

	ZANOPLY	Site	Project	Drawing	Date	Notes
	info@zanoply.co.uk www.zanoply.co.uk	102 Hunters Grove, Hayes, UB3 3JF	Double-storey Side; Rear Extension	Scale 1:100 at A3	Prepared 17.08.2020	1. This drawing has been prepared for planning purposes only. 2. All copyrights are reserved to Zanoply ltd and consent should be sought for non-commercial use. 3. The contractor is responsible for checking all dimensions before commencing works. 4. Should not be scaled from this drawing. 5. Any discrepancy found should be brought to the attention of the designer.


Proposed_Ground_Floor_Plan

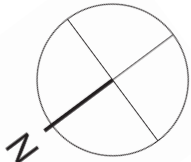


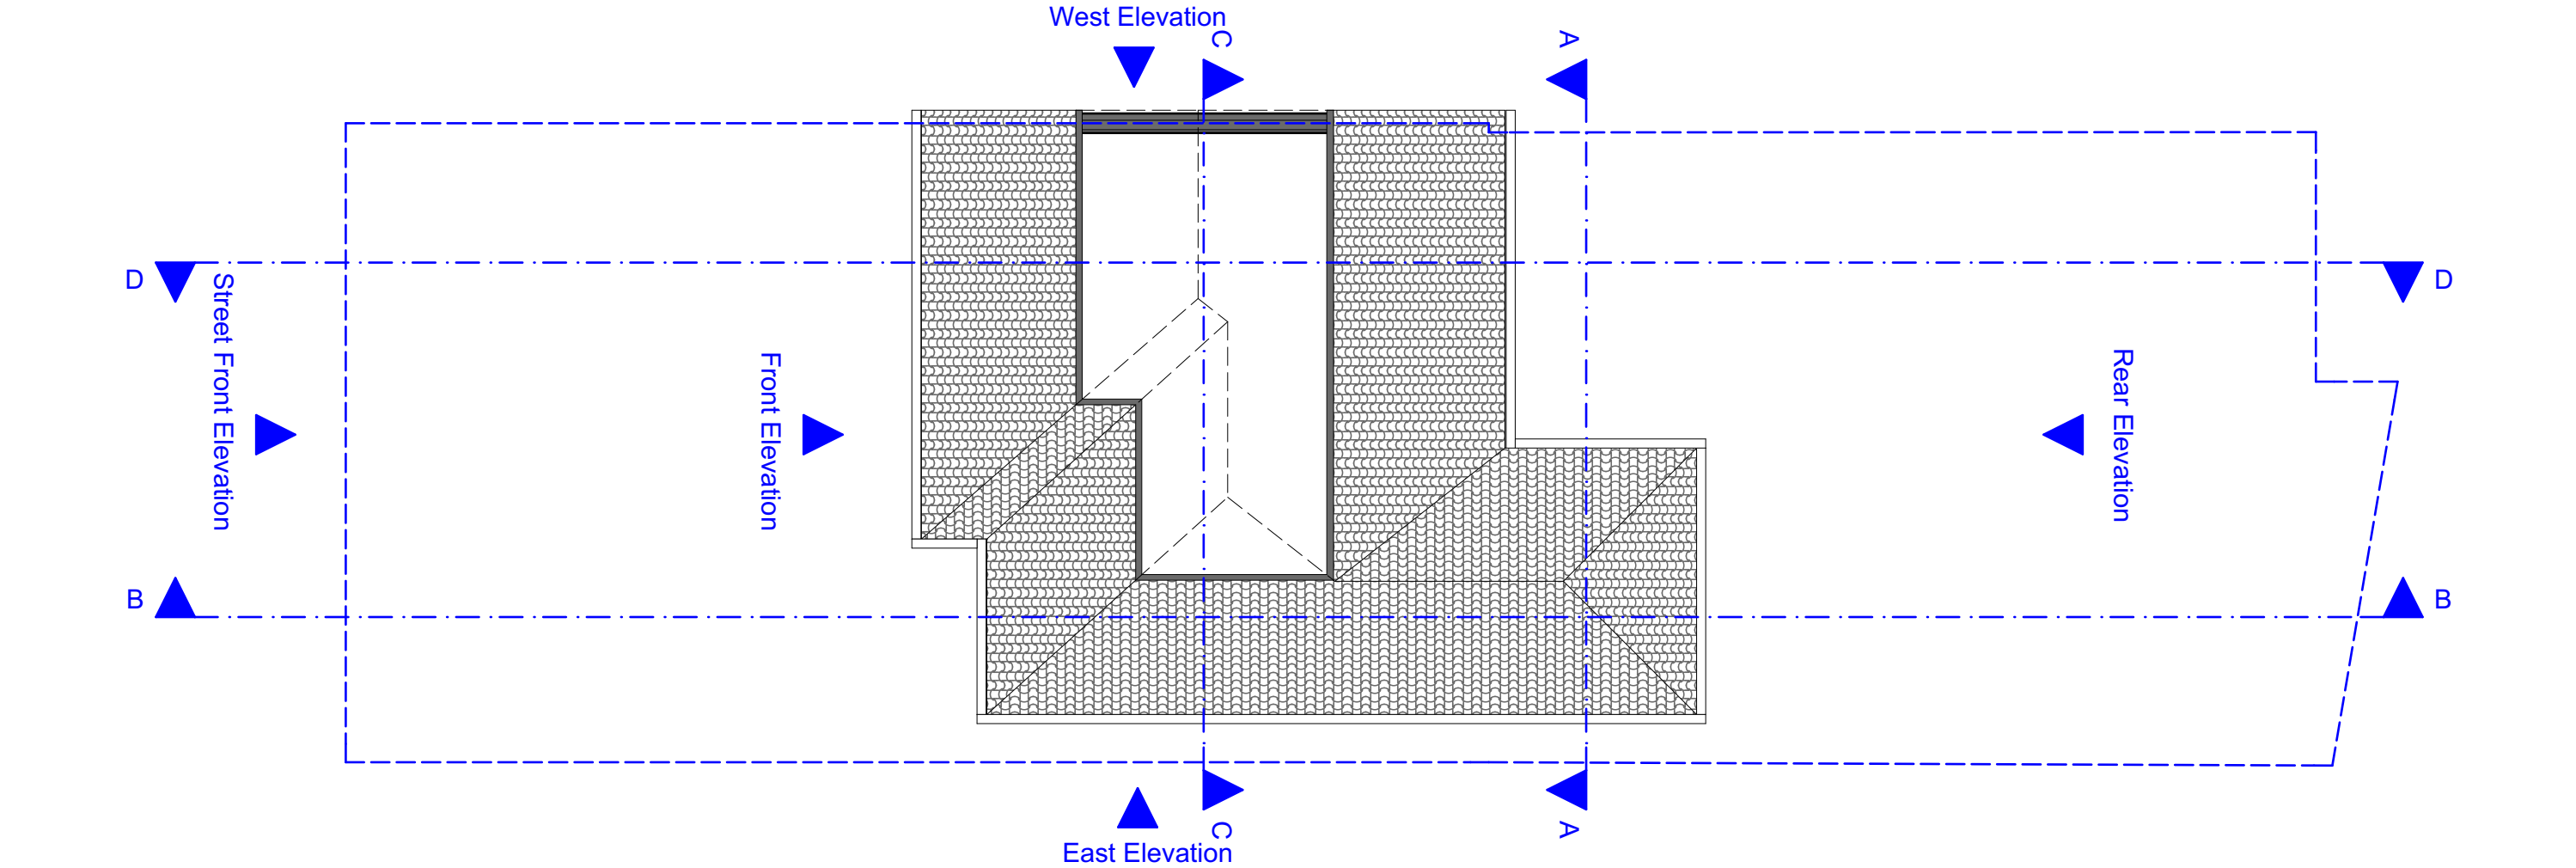

Zanoply	ZANOPLY	Site	Project	Drawing	Date	Notes 1. This drawing has been prepared for planning purposes only. 2. All copyrights are reserved to Zanoply ltd and consent should be sought for non-commercial use. 3. The contractor is responsible for checking all dimensions before commencing works. 4. Should not be scaled from this drawing. 5. Any discrepancy found should be brought to the attention of the designer.
	info@zanoply.co.uk www.zanoply.co.uk	102 Hunters Grove, Hayes, UB3 3JF	Double-storey Side; Rear Extension	Scale 1:100 at A3	Prepared 17.08.2020	

Proposed_Loft

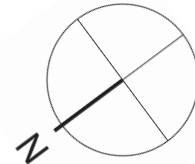

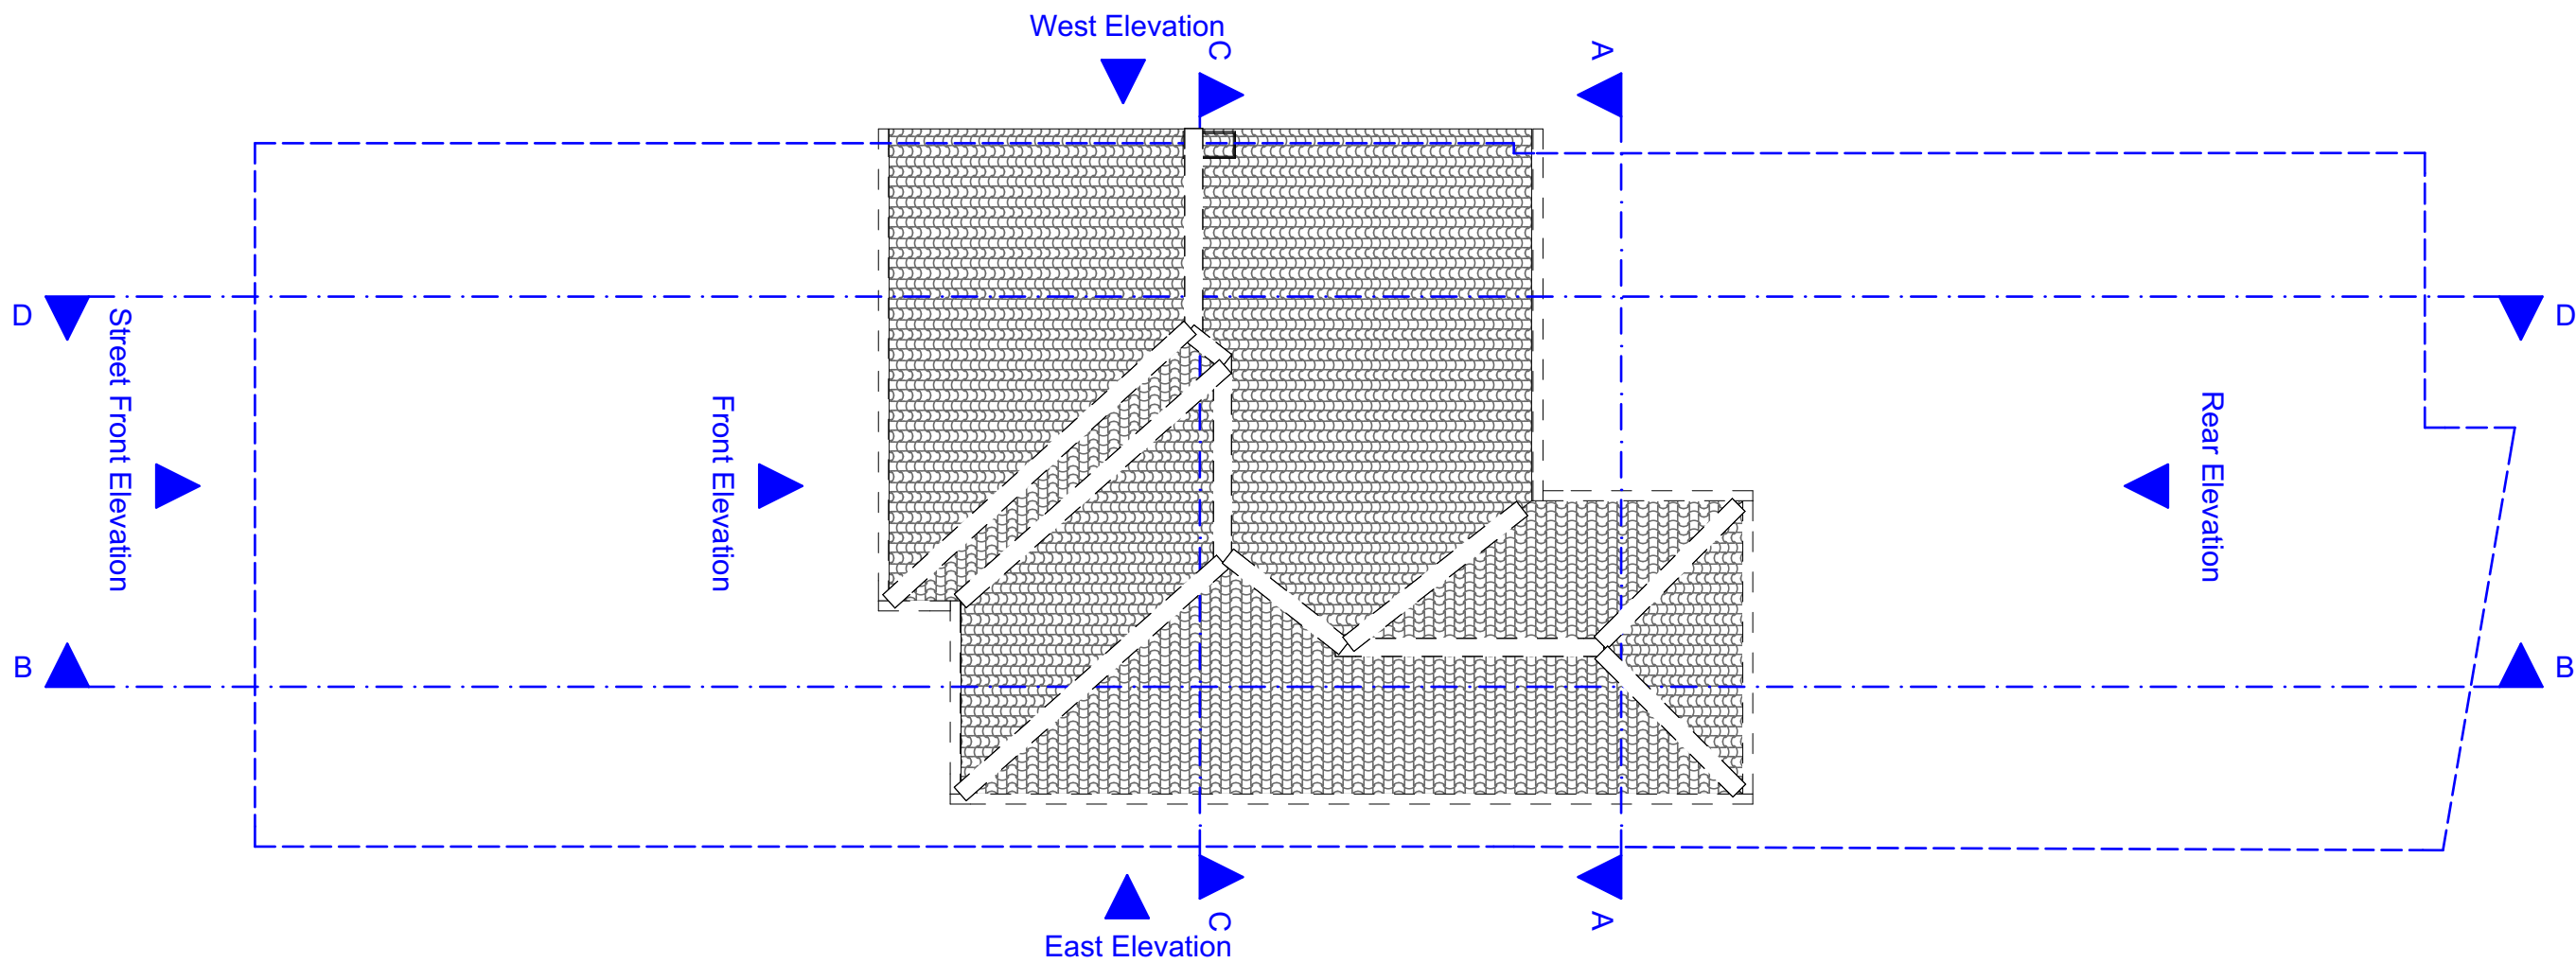

Zanoply

ZANOPLY
info@zanoply.co.uk
www.zanoply.co.uk

Site
102 Hunters Grove,
Hayes, UB3 3JF


Project
Double-storey Side;
Rear Extension

**Drawing
Scale**
1:100 at A3

**Date
Prepared**
17.08.2020

Notes
1. This drawing has been prepared for planning purposes only.
2. All copyrights are reserved to Zanoply Ltd and consent should be sought for non-commercial use.
3. The contractor is responsible for checking all dimensions before commencing works.
4. Should not be scaled from this drawing.
5. Any discrepancy found should be brought to the attention of the designer.

Proposed_Roof_Plan

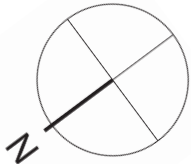



Zanoply

ZANOPLY
info@zanoply.co.uk
www.zanoply.co.uk

Site
102 Hunters Grove,
Hayes, UB3 3JF

Project
Double-storey Side;
Rear Extension


**Drawing
Scale**
1:50 at A3

**Date
Prepared**
17.08.2020

Notes
1. This drawing has been prepared for planning purposes only.
2. All copyrights are reserved to Zanoply Ltd and consent should be sought for non-commercial use.
3. The contractor is responsible for checking all dimensions before commencing works.
4. Should not be scaled from this drawing.
5. Any discrepancy found should be brought to the attention of the designer.

Proposed_Front_Elevation



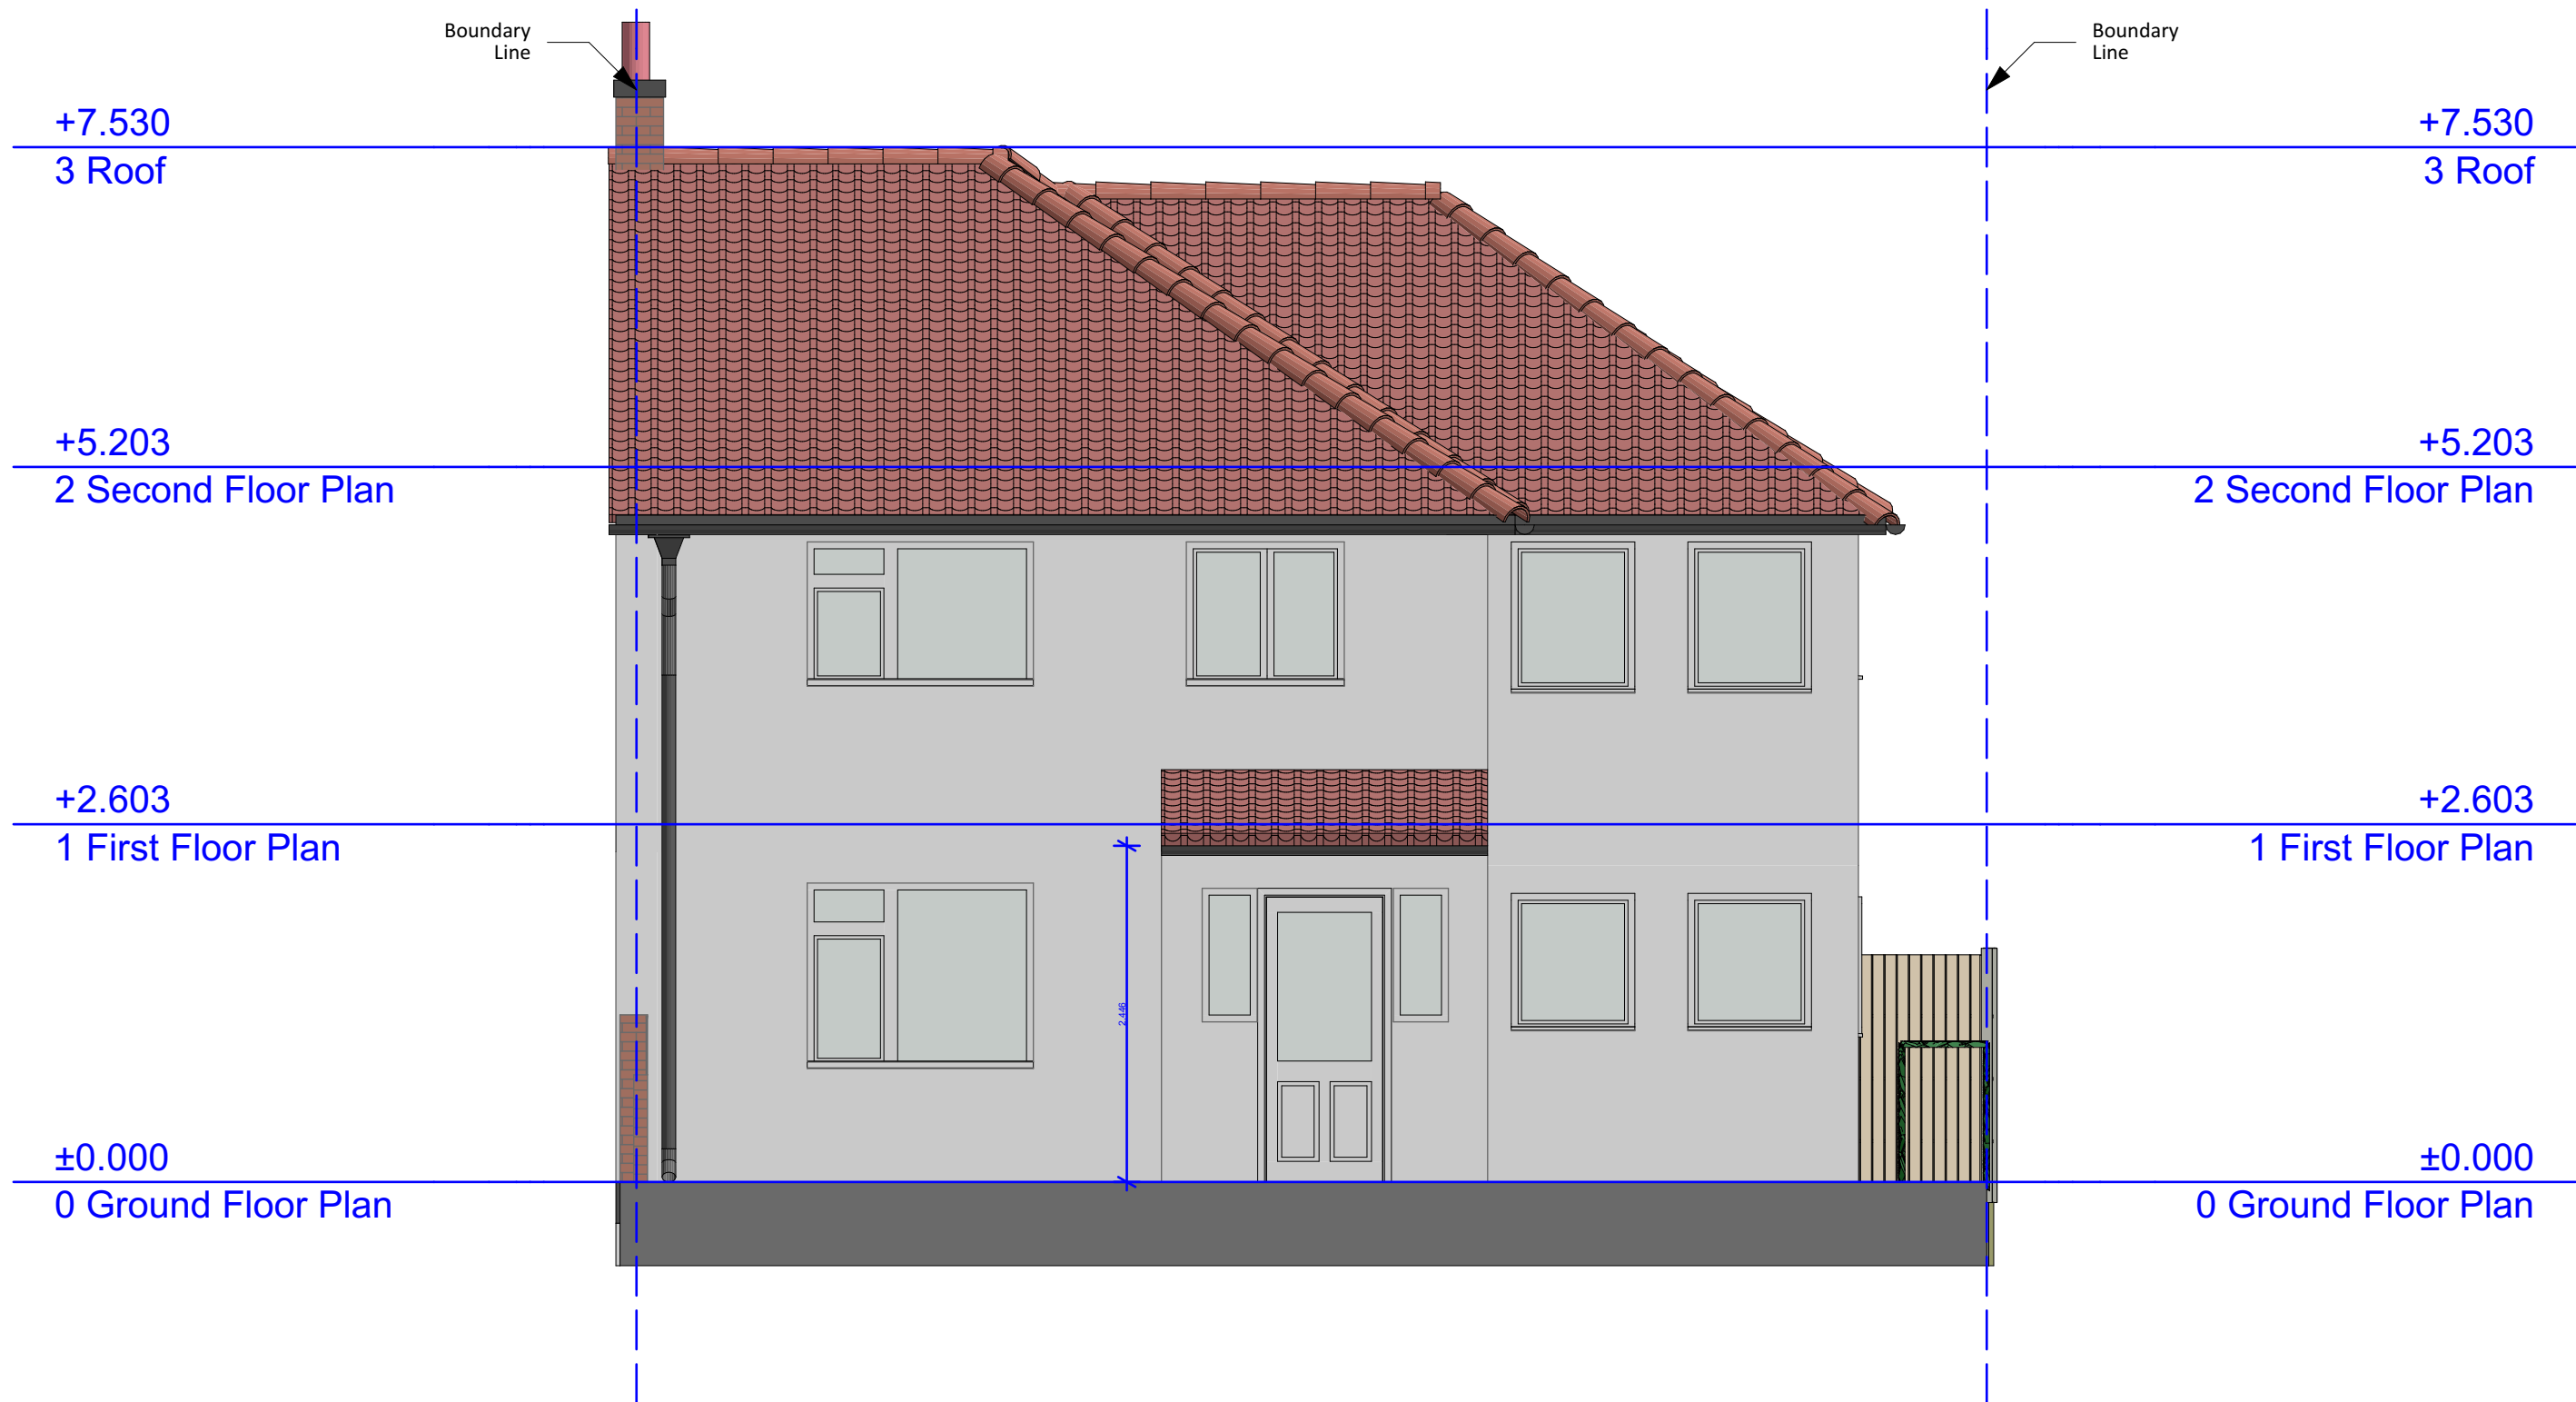

Zanoply

ZANOPLY
info@zanoply.co.uk
www.zanoply.co.uk

Site
102 Hunters Grove,
Hayes, UB3 3JF

Project
Double-storey Side;
Rear Extension


**Drawing
Scale**
1:50 at A3

**Date
Prepared**
17.08.2020

Notes
1. This drawing has been prepared for planning purposes only.
2. All copyrights are reserved to Zanoply ltd and consent should be sought for non-commercial use.
3. The contractor is responsible for checking all dimensions before commencing works.
4. Should not be scaled from this drawing.
5. Any discrepancy found should be brought to the attention of the designer.

Proposed_Street_Front_Elevation



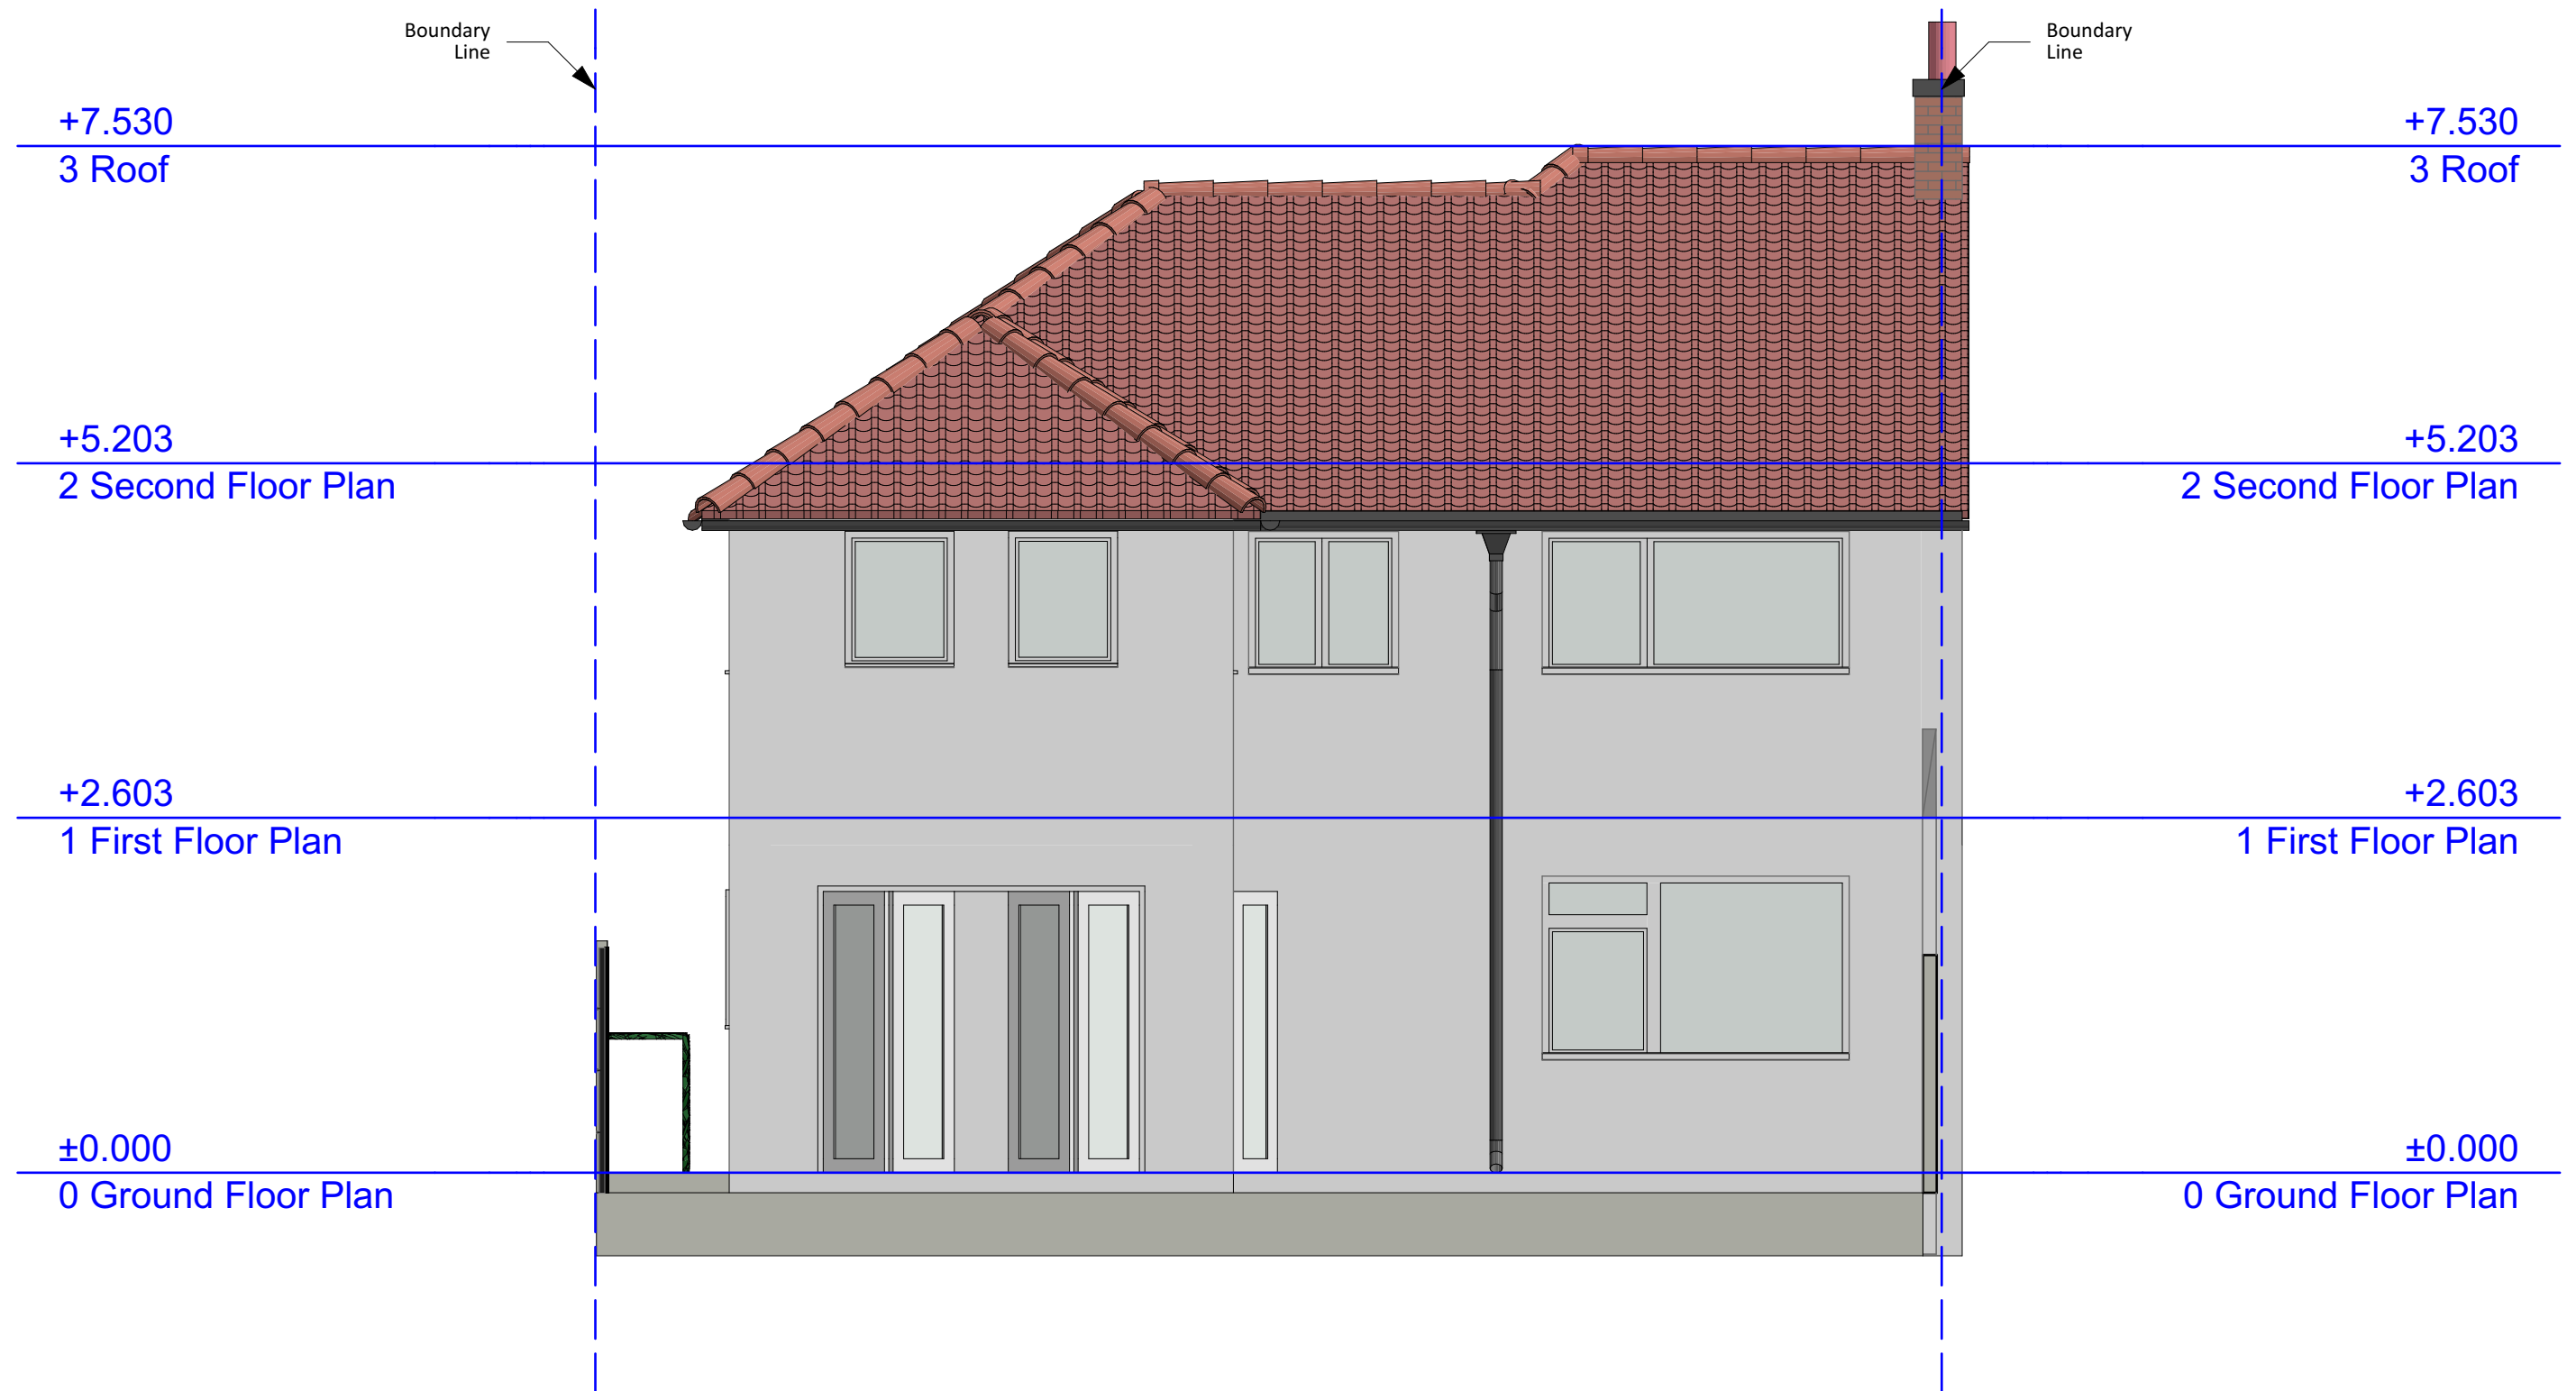

Zanoply

ZANOPLY
info@zanoply.co.uk
www.zanoply.co.uk

Site
102 Hunters Grove,
Hayes, UB3 3JF

Project
Double-storey Side;
Rear Extension


**Drawing
Scale**
1:50 at A3


**Date
Prepared**
17.08.2020

Notes
1. This drawing has been prepared for planning purposes only.
2. All copyrights are reserved to Zanoply Ltd and consent should be sought for non-commercial use.

3. The contractor is responsible for checking all dimensions before commencing works.
4. Should not be scaled from this drawing.
5. Any discrepancy found should be brought to the attention of the designer.

Proposed_Rear_Elevation

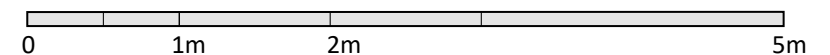


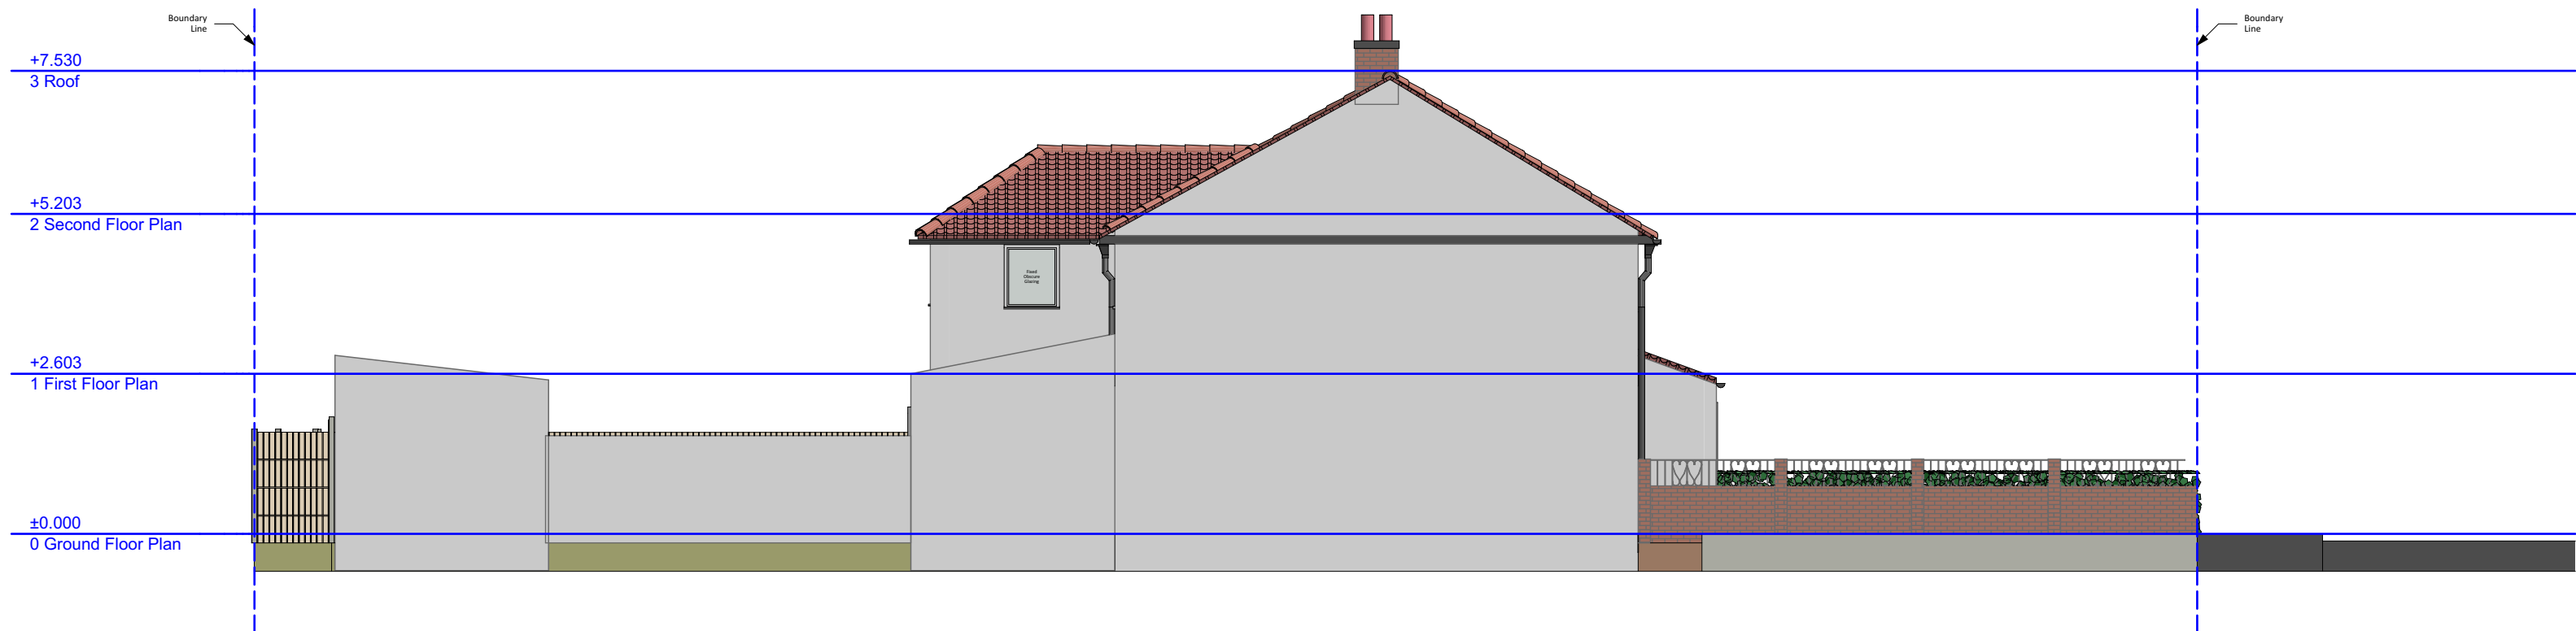

	ZANOPLY	Site	Project	Drawing	Date	Notes
	info@zanoply.co.uk	102 Hunters Grove, Hayes, UB3 3JF	Double-storey Side; Rear Extension	Scale	Prepared	1. This drawing has been prepared for planning purposes only. 2. All copyrights are reserved to Zanoply ltd and consent should be sought for non-commercial use.
	www.zanoply.co.uk			1:100 at A3	17.08.2020	3. The contractor is responsible for checking all dimensions before commencing works. 4. Should not be scaled from this drawing. 5. Any discrepancy found should be brought to the attention of the designer.

Proposed_West_Elevation



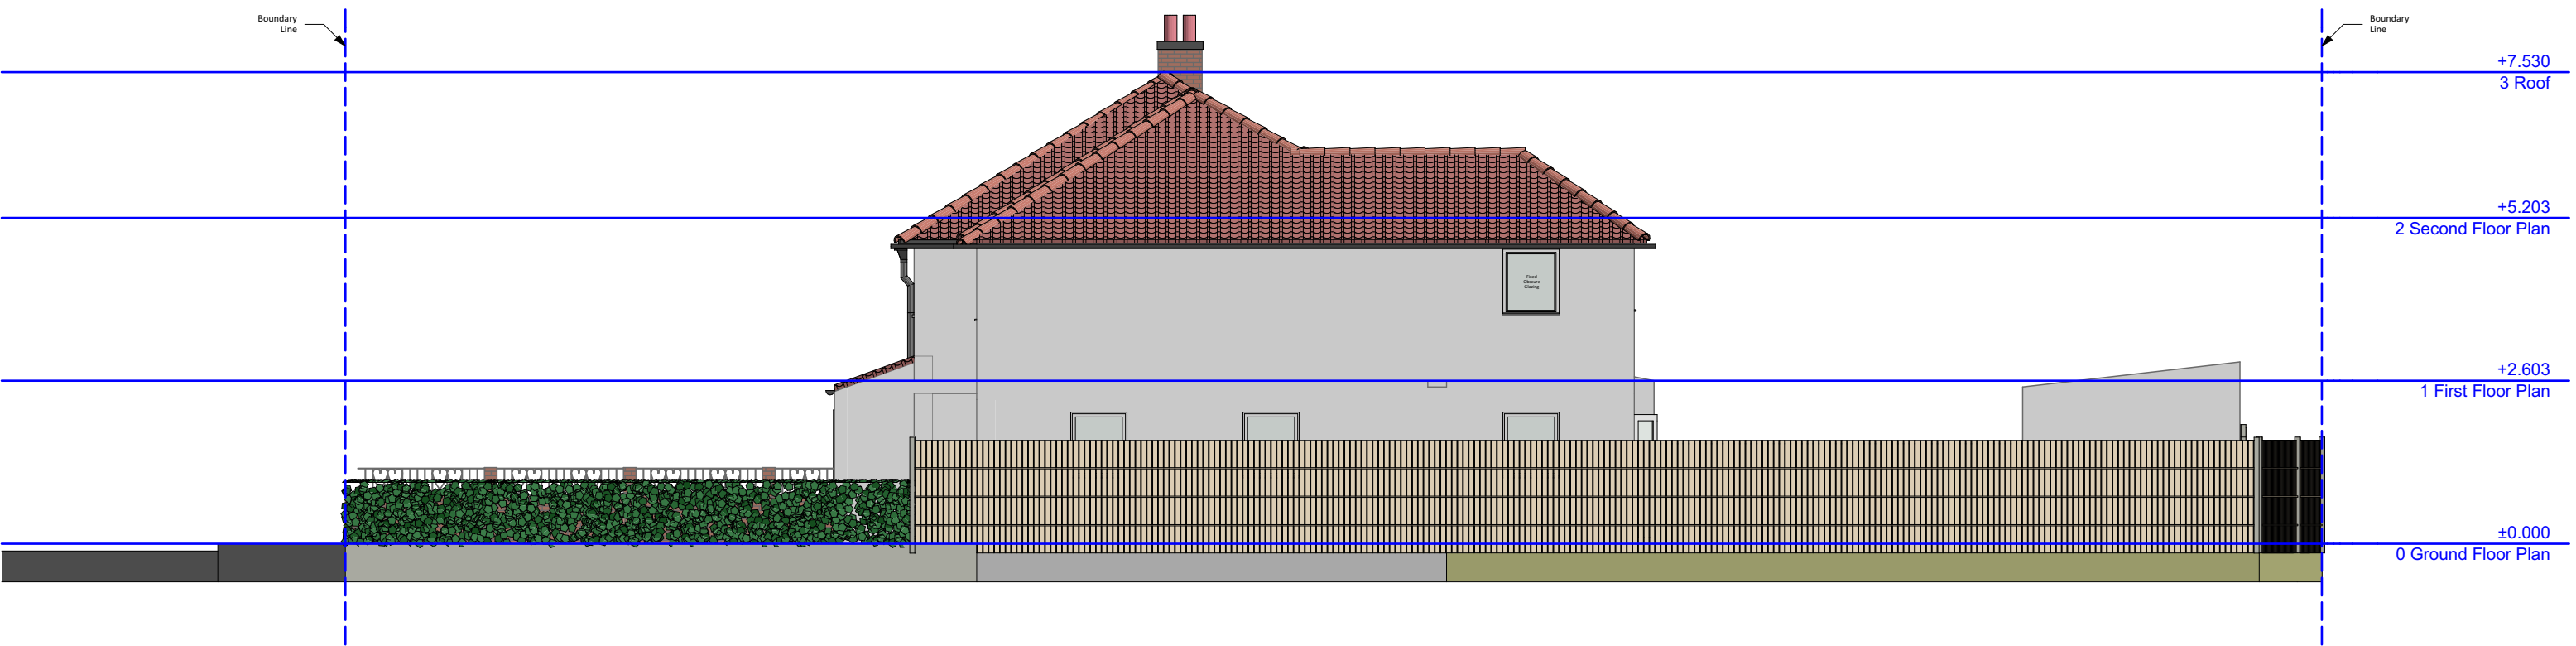

Zanoply

ZANOPLY
info@zanoply.co.uk
www.zanoply.co.uk

Site
102 Hunters Grove,
Hayes, UB3 3JF

Project
Double-storey Side;
Rear Extension


**Drawing
Scale**
1:100 at A3

**Date
Prepared**
17.08.2020

Notes
1. This drawing has been prepared for planning purposes only.
2. All copyrights are reserved to Zanoply ltd and consent should be sought for non-commercial use.
3. The contractor is responsible for checking all dimensions before commencing works.
4. Should not be scaled from this drawing.
5. Any discrepancy found should be brought to the attention of the designer.

Proposed_East_Elevation



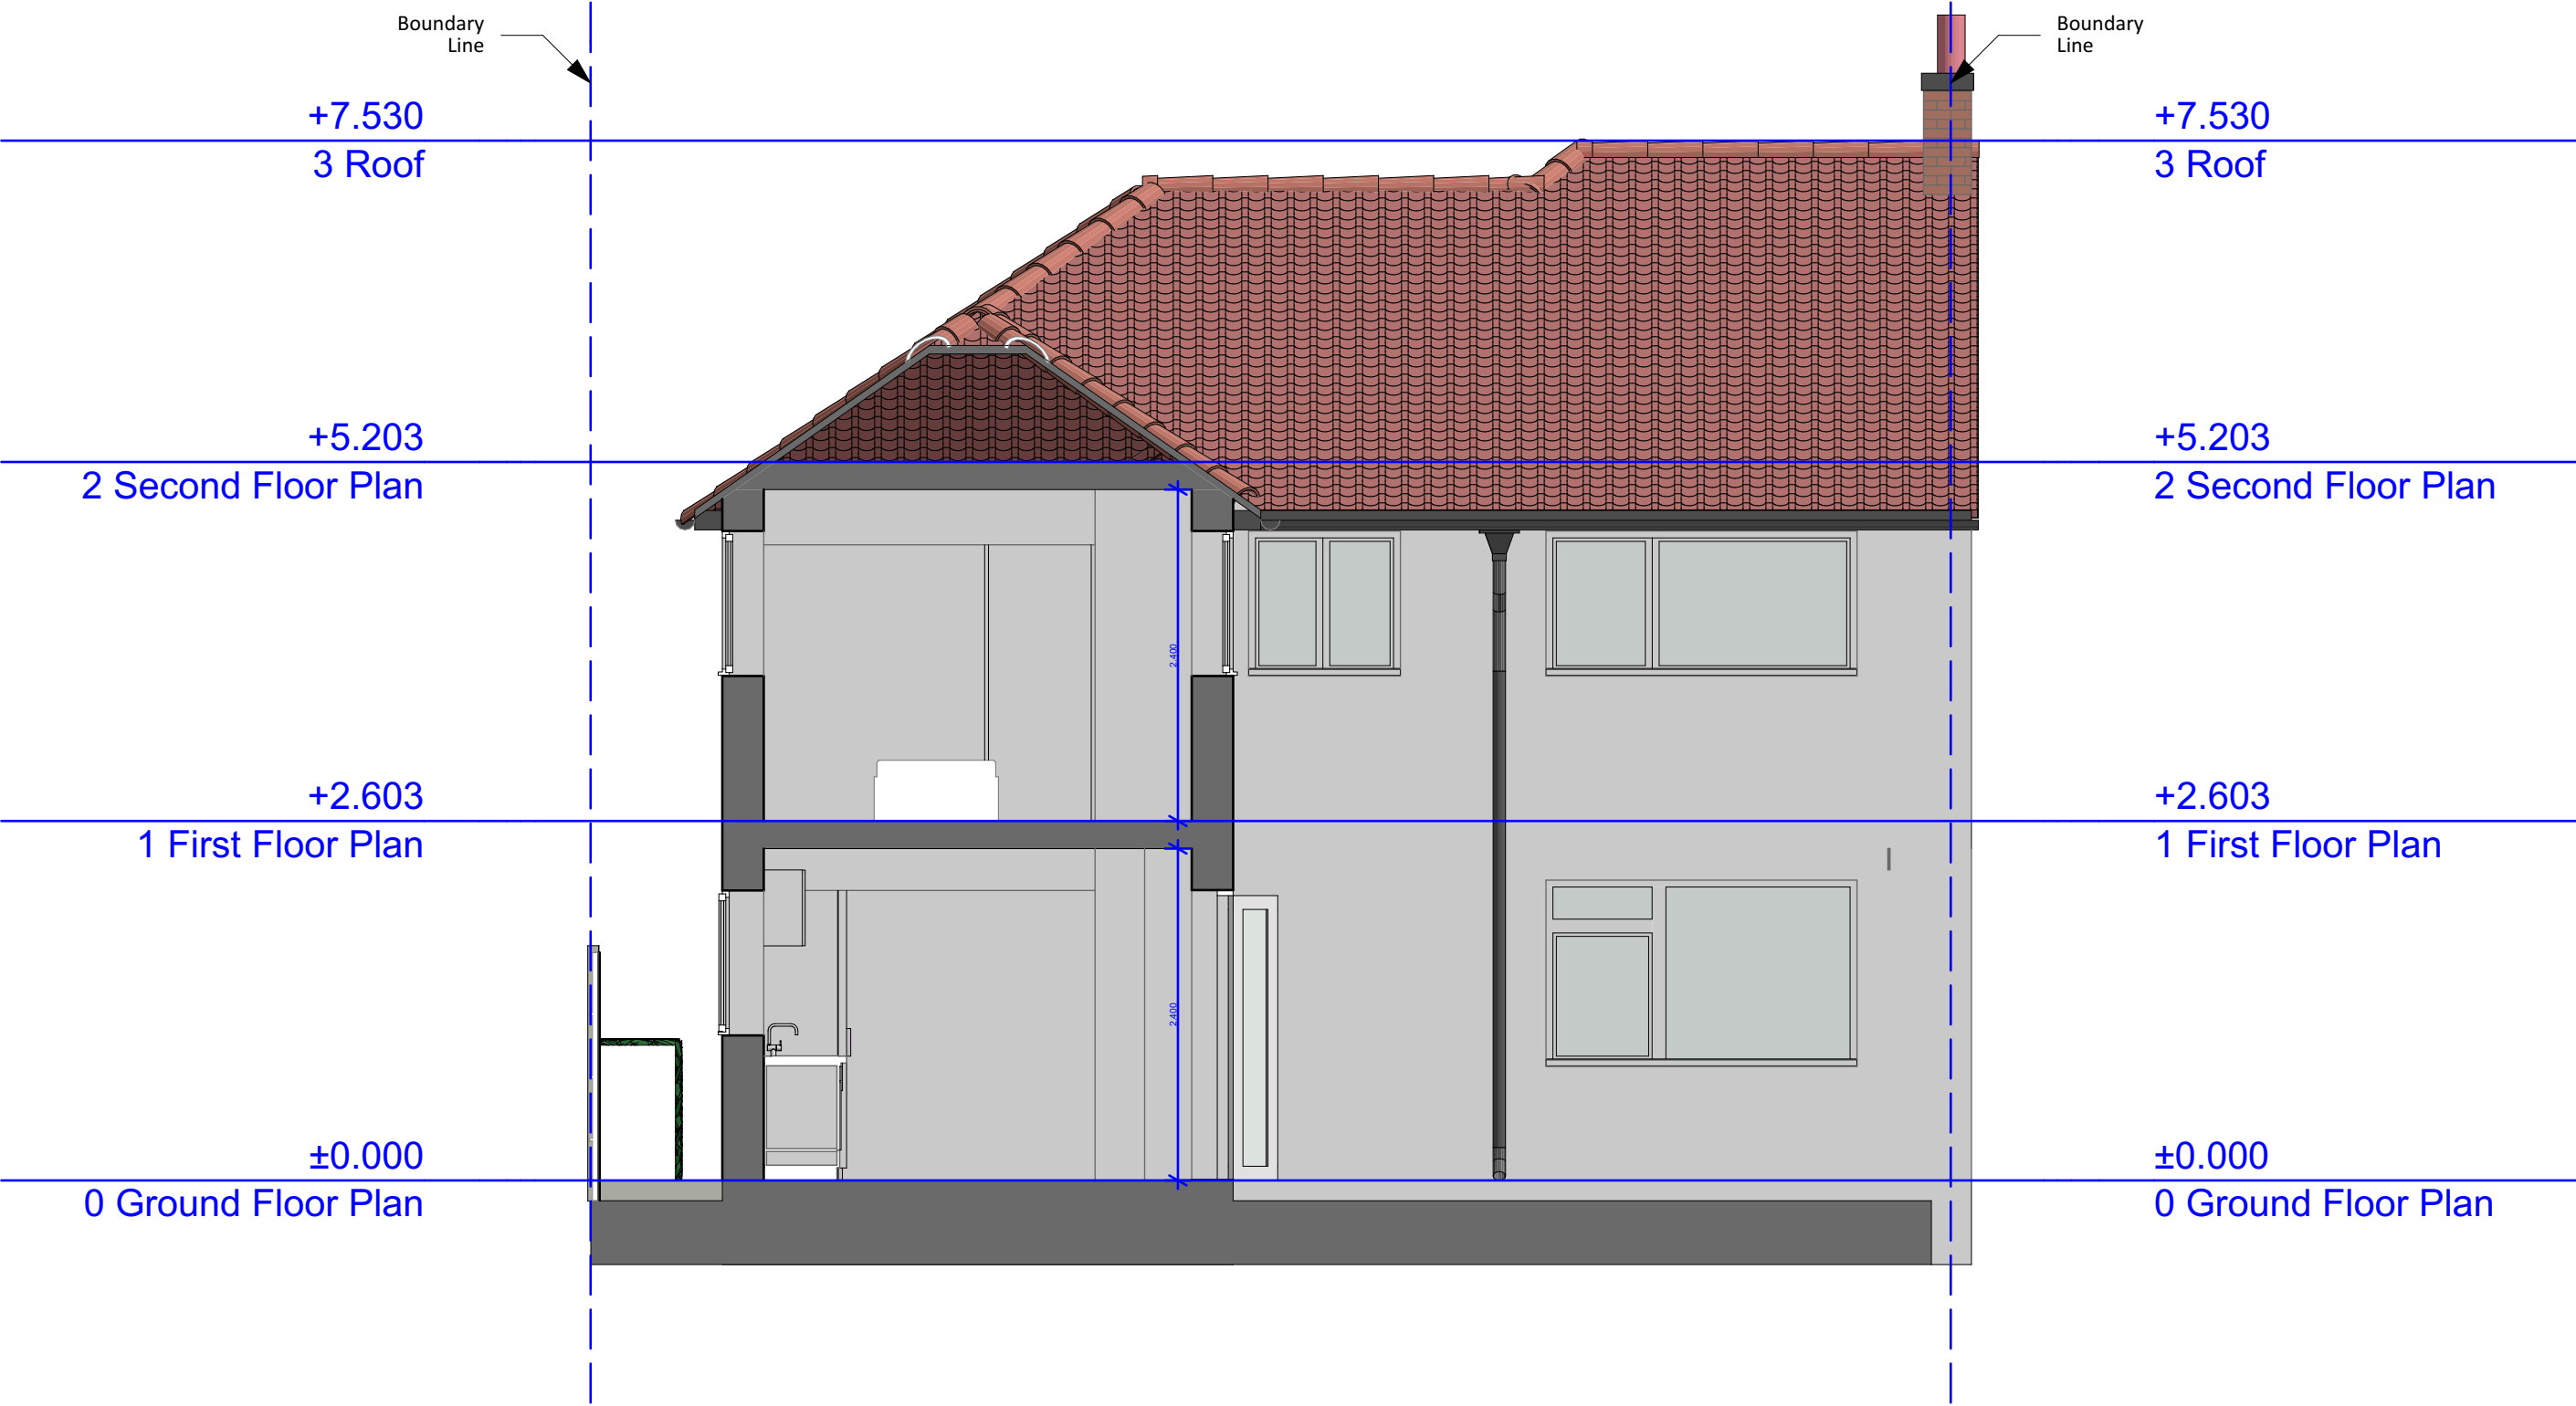

Zanoply

ZANOPLY
info@zanoply.co.uk
www.zanoply.co.uk

Site
102 Hunters Grove,
Hayes, UB3 3JF

Project
Double-storey Side;
Rear Extension


**Drawing
Scale**
1:100 at A3

**Date
Prepared**
17.08.2020

Notes
1. This drawing has been prepared for planning purposes only.
2. All copyrights are reserved to Zanoply Ltd and consent should be sought for non-commercial use.
3. The contractor is responsible for checking all dimensions before commencing works.
4. Should not be scaled from this drawing.
5. Any discrepancy found should be brought to the attention of the designer.

Proposed_Section_A



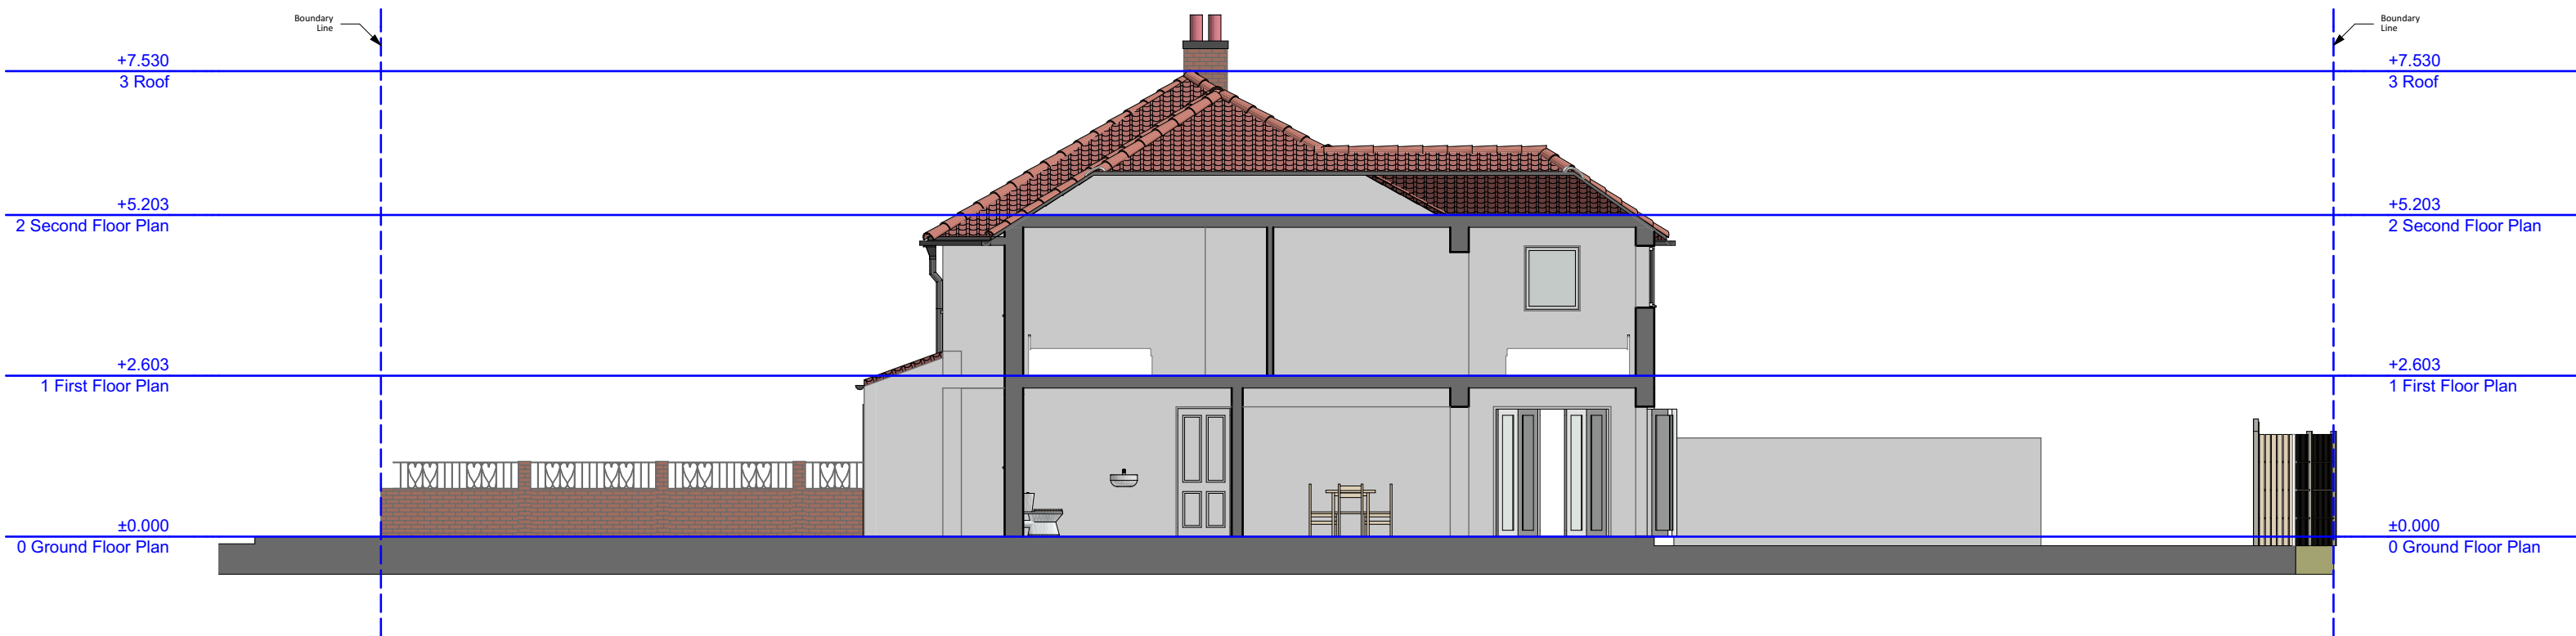

Zanoply

ZANOPLY
info@zanoply.co.uk
www.zanoply.co.uk

Site
102 Hunters Grove,
Hayes, UB3 3JF

Project
Double-storey Side;
Rear Extension


**Drawing
Scale**
1:100 at A3

**Date
Prepared**
17.08.2020

Notes
1. This drawing has been prepared for planning purposes only.
2. All copyrights are reserved to Zanoply ltd and consent should be sought for non-commercial use.
3. The contractor is responsible for checking all dimensions before commencing works.
4. Should not be scaled from this drawing.
5. Any discrepancy found should be brought to the attention of the designer.

Proposed_Section_B



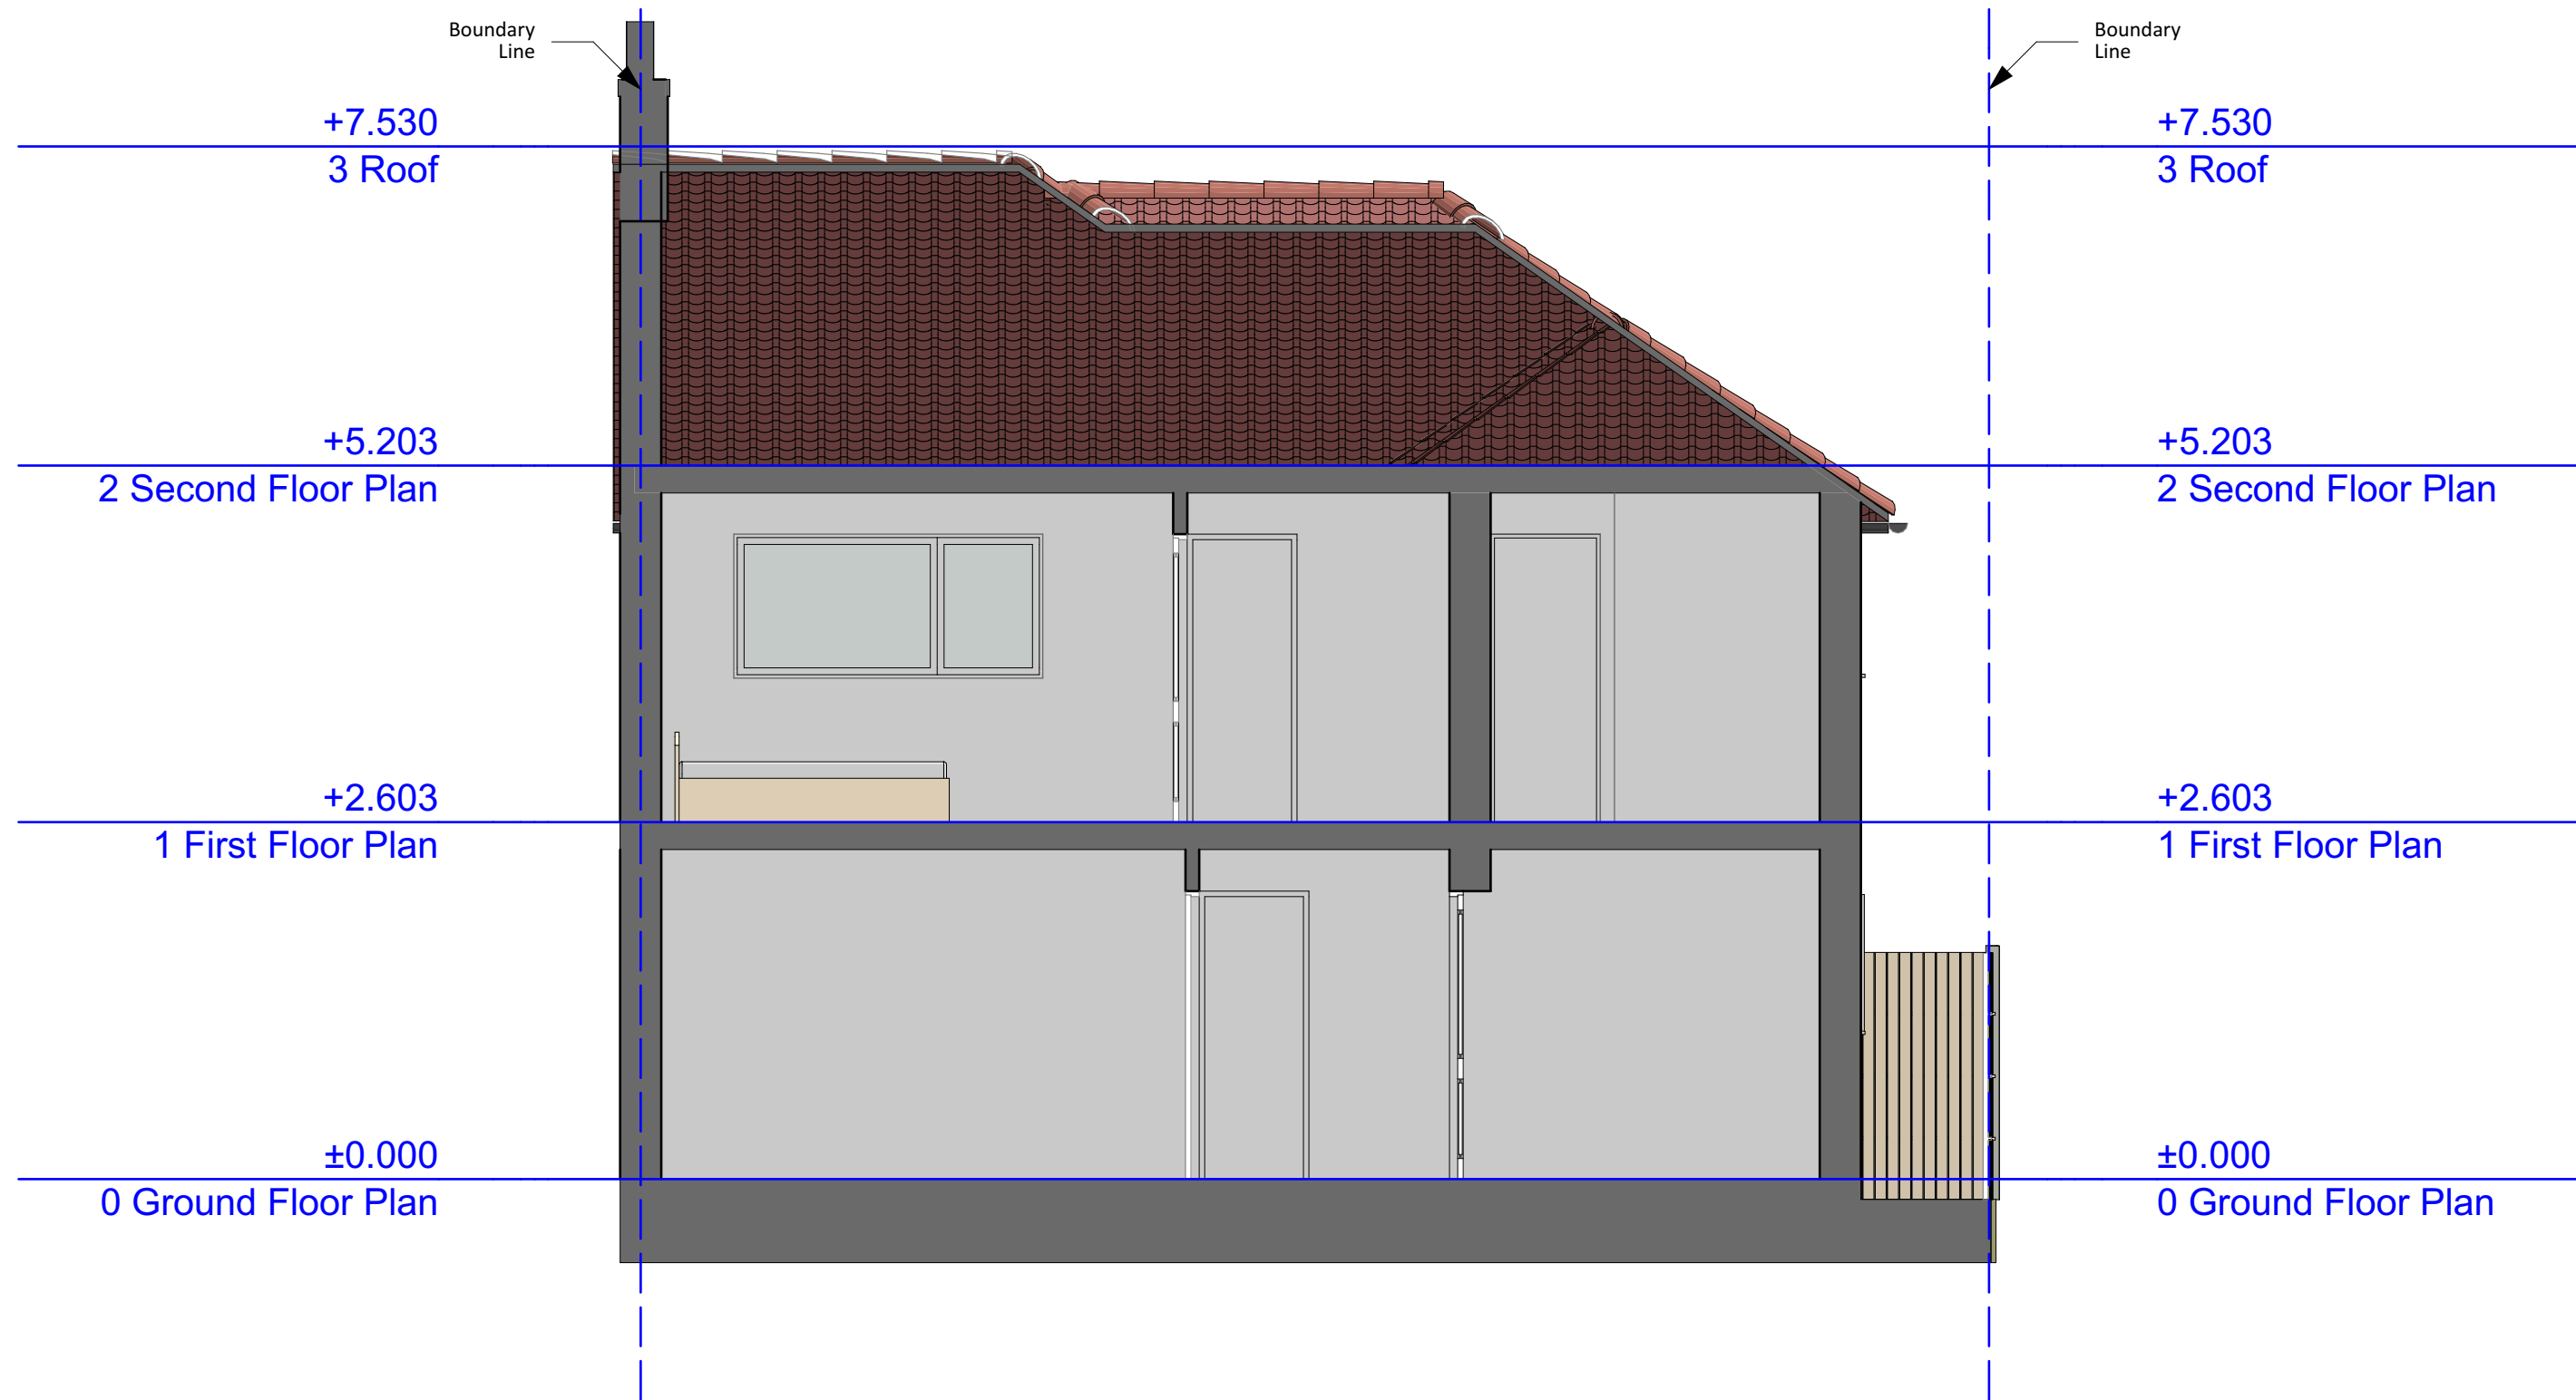

Zanoply

ZANOPLY
info@zanoply.co.uk
www.zanoply.co.uk

Site
102 Hunters Grove,
Hayes, UB3 3JF

Project
Double-storey Side;
Rear Extension

**Drawing
Scale**
1:100 at A3

**Date
Prepared**
17.08.2020

Notes
1. This drawing has been prepared for planning purposes only.
2. All copyrights are reserved to Zanoply ltd and consent should be sought for non-commercial use.
3. The contractor is responsible for checking all dimensions before commencing works.
4. Should not be scaled from this drawing.
5. Any discrepancy found should be brought to the attention of the designer.

Proposed_Section_C





Zanoply

ZANOPLY
info@zanoply.co.uk
www.zanoply.co.uk

Site
102 Hunters Grove,
Hayes, UB3 3JF

Project
Double-storey Side;
Rear Extension

**Drawing
Scale**
1:100 at A3

**Date
Prepared**
17.08.2020

Notes
1. This drawing has been prepared for planning purposes only.
2. All copyrights are reserved to Zanoply ltd and consent should be sought for non-commercial use.
3. The contractor is responsible for checking all dimensions before commencing works.
4. Should not be scaled from this drawing.
5. Any discrepancy found should be brought to the attention of the designer.

Proposed_Section_D

