
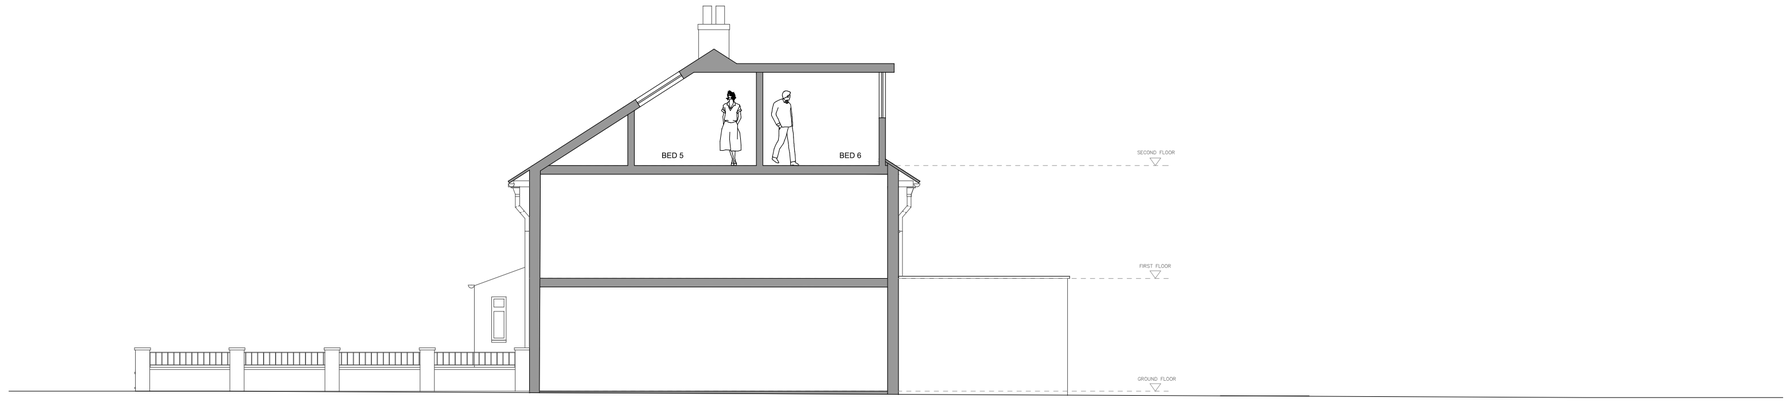


EXISTING SECTION
SCALE 1:100

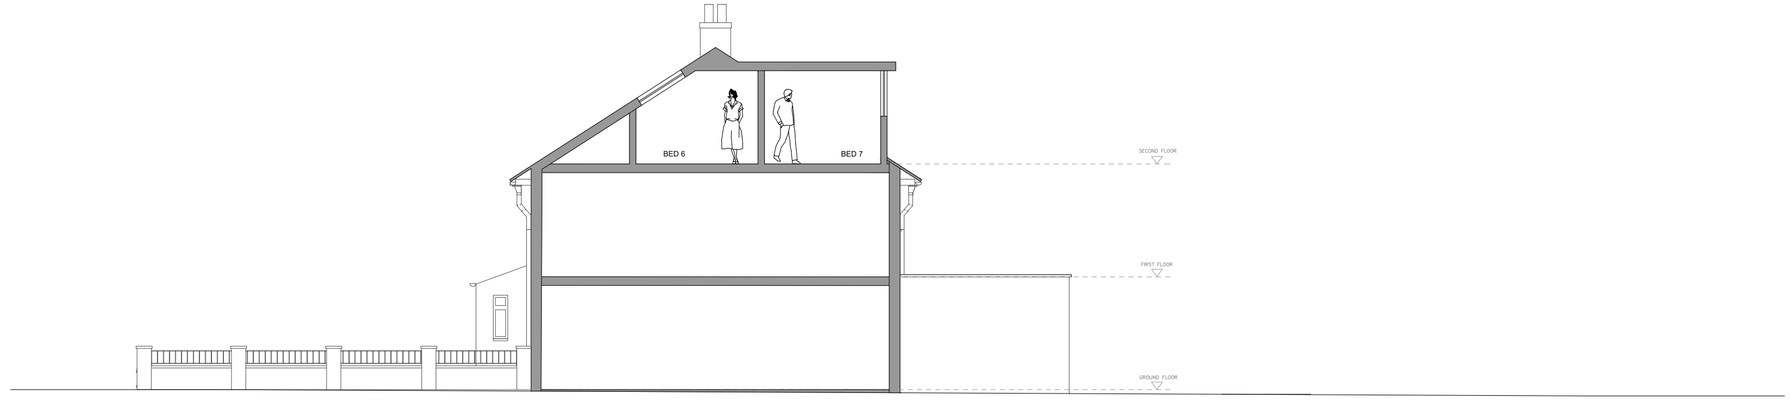

PROPOSED SECTION – NO CHANGE
SCALE 1:100

SCALE 1:100

0M 1M 2M 3M 4M 5M 6M 7M 8M 9M 10M

NEW DESIGNS

www.new-designs.co.uk
info@new-designs.co.uk

General Notes

NOTE:
ALL MEASUREMENTS TO BE CHECKED ON SITE AND NOT SCALED FROM THIS DRAWING. ANY DISCREPANCIES TO BE REPORTED TO THE PLANNING AGENT. THIS IS A PLANNING DRAWING AND SHALL NOT BE USED FOR CONSTRACTION/BUILDING CONTROLPURPOSES.WHERE APPLICABLE, PARTY WALL (ETC) ACT 1996 TO BE AGREED WITH ADJOINING NEIGHBOURS PRIORS TO COMMENCING. ANY STRUCTURAL WORKS TO BE ASSESSED BEFORE COMMENCING WORKS. ALL WORKS TO THE SATISFACTION OF LOCAL AUTHORITY INSPECTOR. NO DEVIATION FROM THESE DRAWINGS WHAT SO EVER UNLESS AGREED IN WRITING WITH THE LOCAL AUTHORITY.

No.	Revision/Issue	Date

EXISTING & PROPOSED SECTIONS

Project Address
102 HUNTERS GROVE
HAYES

Project: RESIDENTIAL
Date: 27.10.2026
Scale: 1:100
Drg.No.: ND/HG/08
Size: A2