


IMAGE	DRAWING	SPECIFICATION	QUANTITY
		ALYSSUM (MIX PINK)	40
		ERYSIMUM 'BOWLES'S MAUVE'	5
		GRASS - ROLAWN MEDALLION TURF	1 Roll/sq m
		REFUSE STORAGE	
		BRICK PAVING	
		PATIO SLABS- CLIENTS CHOICE	
		TIMBER FENCE EXISTING	
		PHOTINIA X FRASERI 'RED ROBIN'	3
		ALYSSUM	30
		ANTIRRHINUM MAJUS 'LA BELLA RED'	25
		SMALL GRASSES (BRIGHT YELLOW, GREENS)	65
		WHITE DECORATIVE STONE	
		GROUND LIGHT	
		DARK RED HEUCHERAS	25
		HEDGE	25
		EXISTING TREE	

REFUSE TABLE	
BIN TYPE	SIZE
GREEN WHEELIE BIN	50 LITRES
BLACK BOX RECYCLING	55 LITRES
SMALL FOOD WASTE	5 LITRES

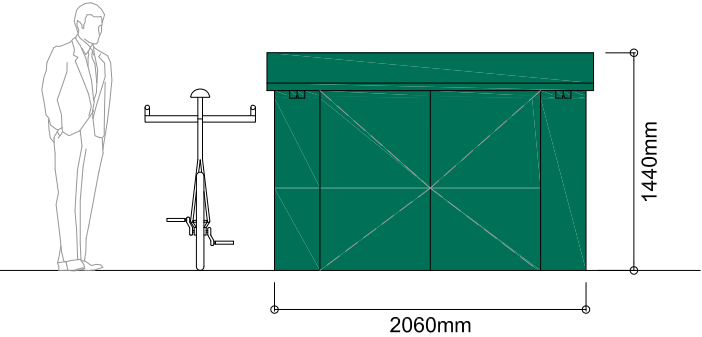

BIKE STORAGE - ESC 1:50



THE PILLARS
SLADE OAK LANE,
GERRARDS CROSS
BUCKINGHAMSHIRE, SL9 0C
TEL : 01895 832 560
FAX : 01895 832360
:INFO@ LANDMARK-GROUP



CLIENT / JOB ADDRESS
34 HILLSIDE ROAD
NORTHWOOD
HA6 1QA

DRAWING TITLE / DESCRIPTION
PROPOSED LANDSCAPE SCHEME

SUBMISSION / REF
PLANNING

DRAWING NO. SG/18/34L2	SCALE : 1:200 DRAWN BY : SG DATE : 18/06/ 2018 CHECKED BY : HM
---------------------------	---

REVISION	DESCRIPTION	DRAWN BY	DATE

NOTE : All measurements to be checked on site and not scaled from this drawing. Any discrepancies to be reported to Landmark Designs Ltd. Party wall (etc) act 1996 to be agreed with adjoining neighbours prior to all work to the satisfaction of local authority inspector. No deviation from these drawing what so ever unless agreed in writing with Landmark Designs Ltd

DISCLAIMER:
These are the planning drawings and should not be used for structural calulations or any engineering purpose.

IMPORTANT NOTE:
All gutters, foundations and downpipes to remain within the boundary lines of the subject property
all plans are subject to full plans approval by building control, not building notice.



SCALE BAR 1:200

