


SCALE 1:50

PLAN VIEW

66 PEERLESS DRV
UBA 6) 6
HAREFIELD

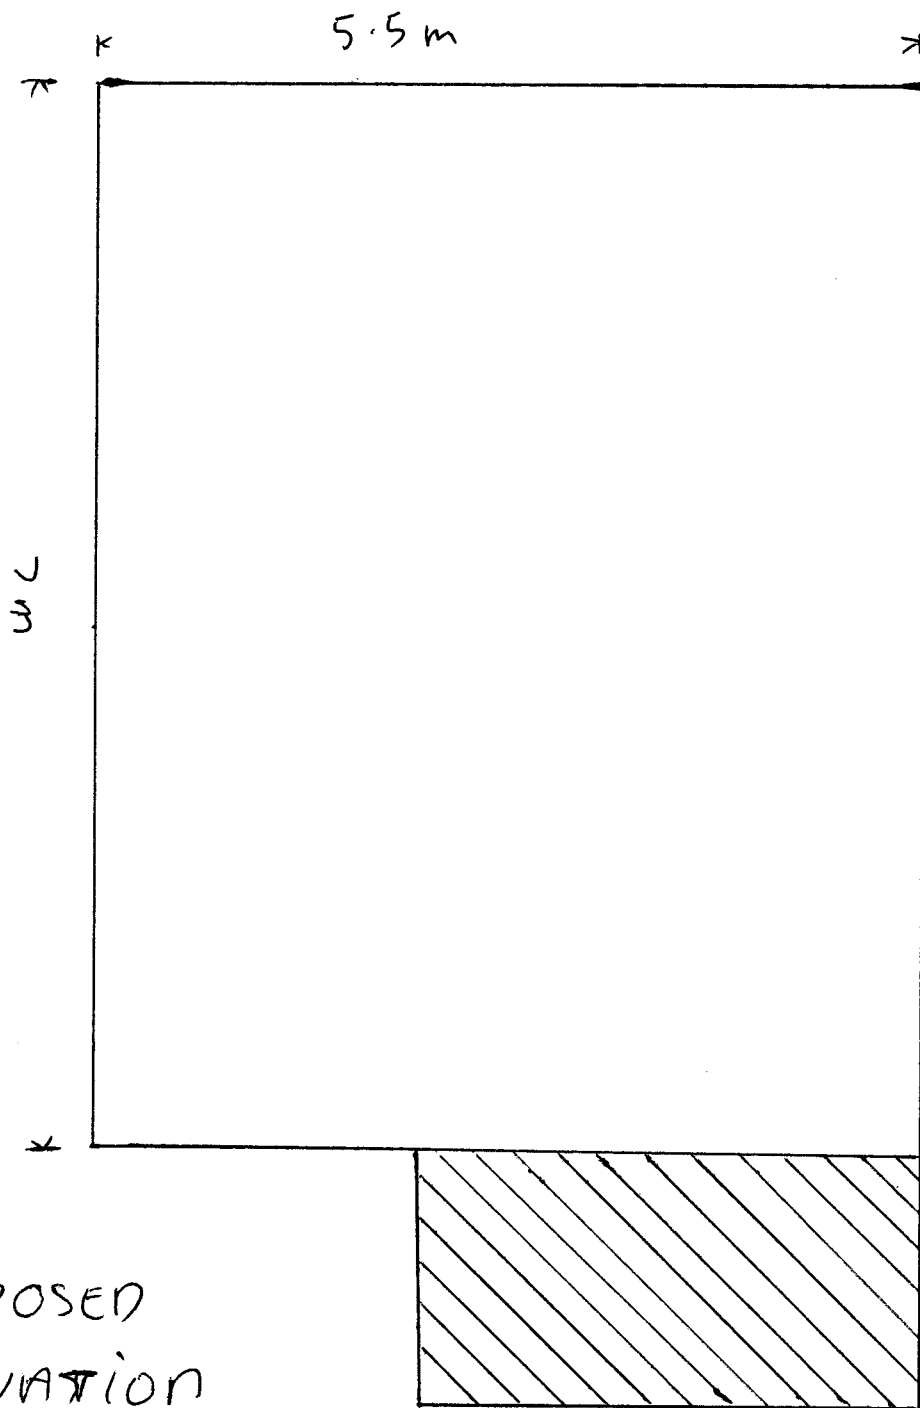

PROPOSED
ELEVATION