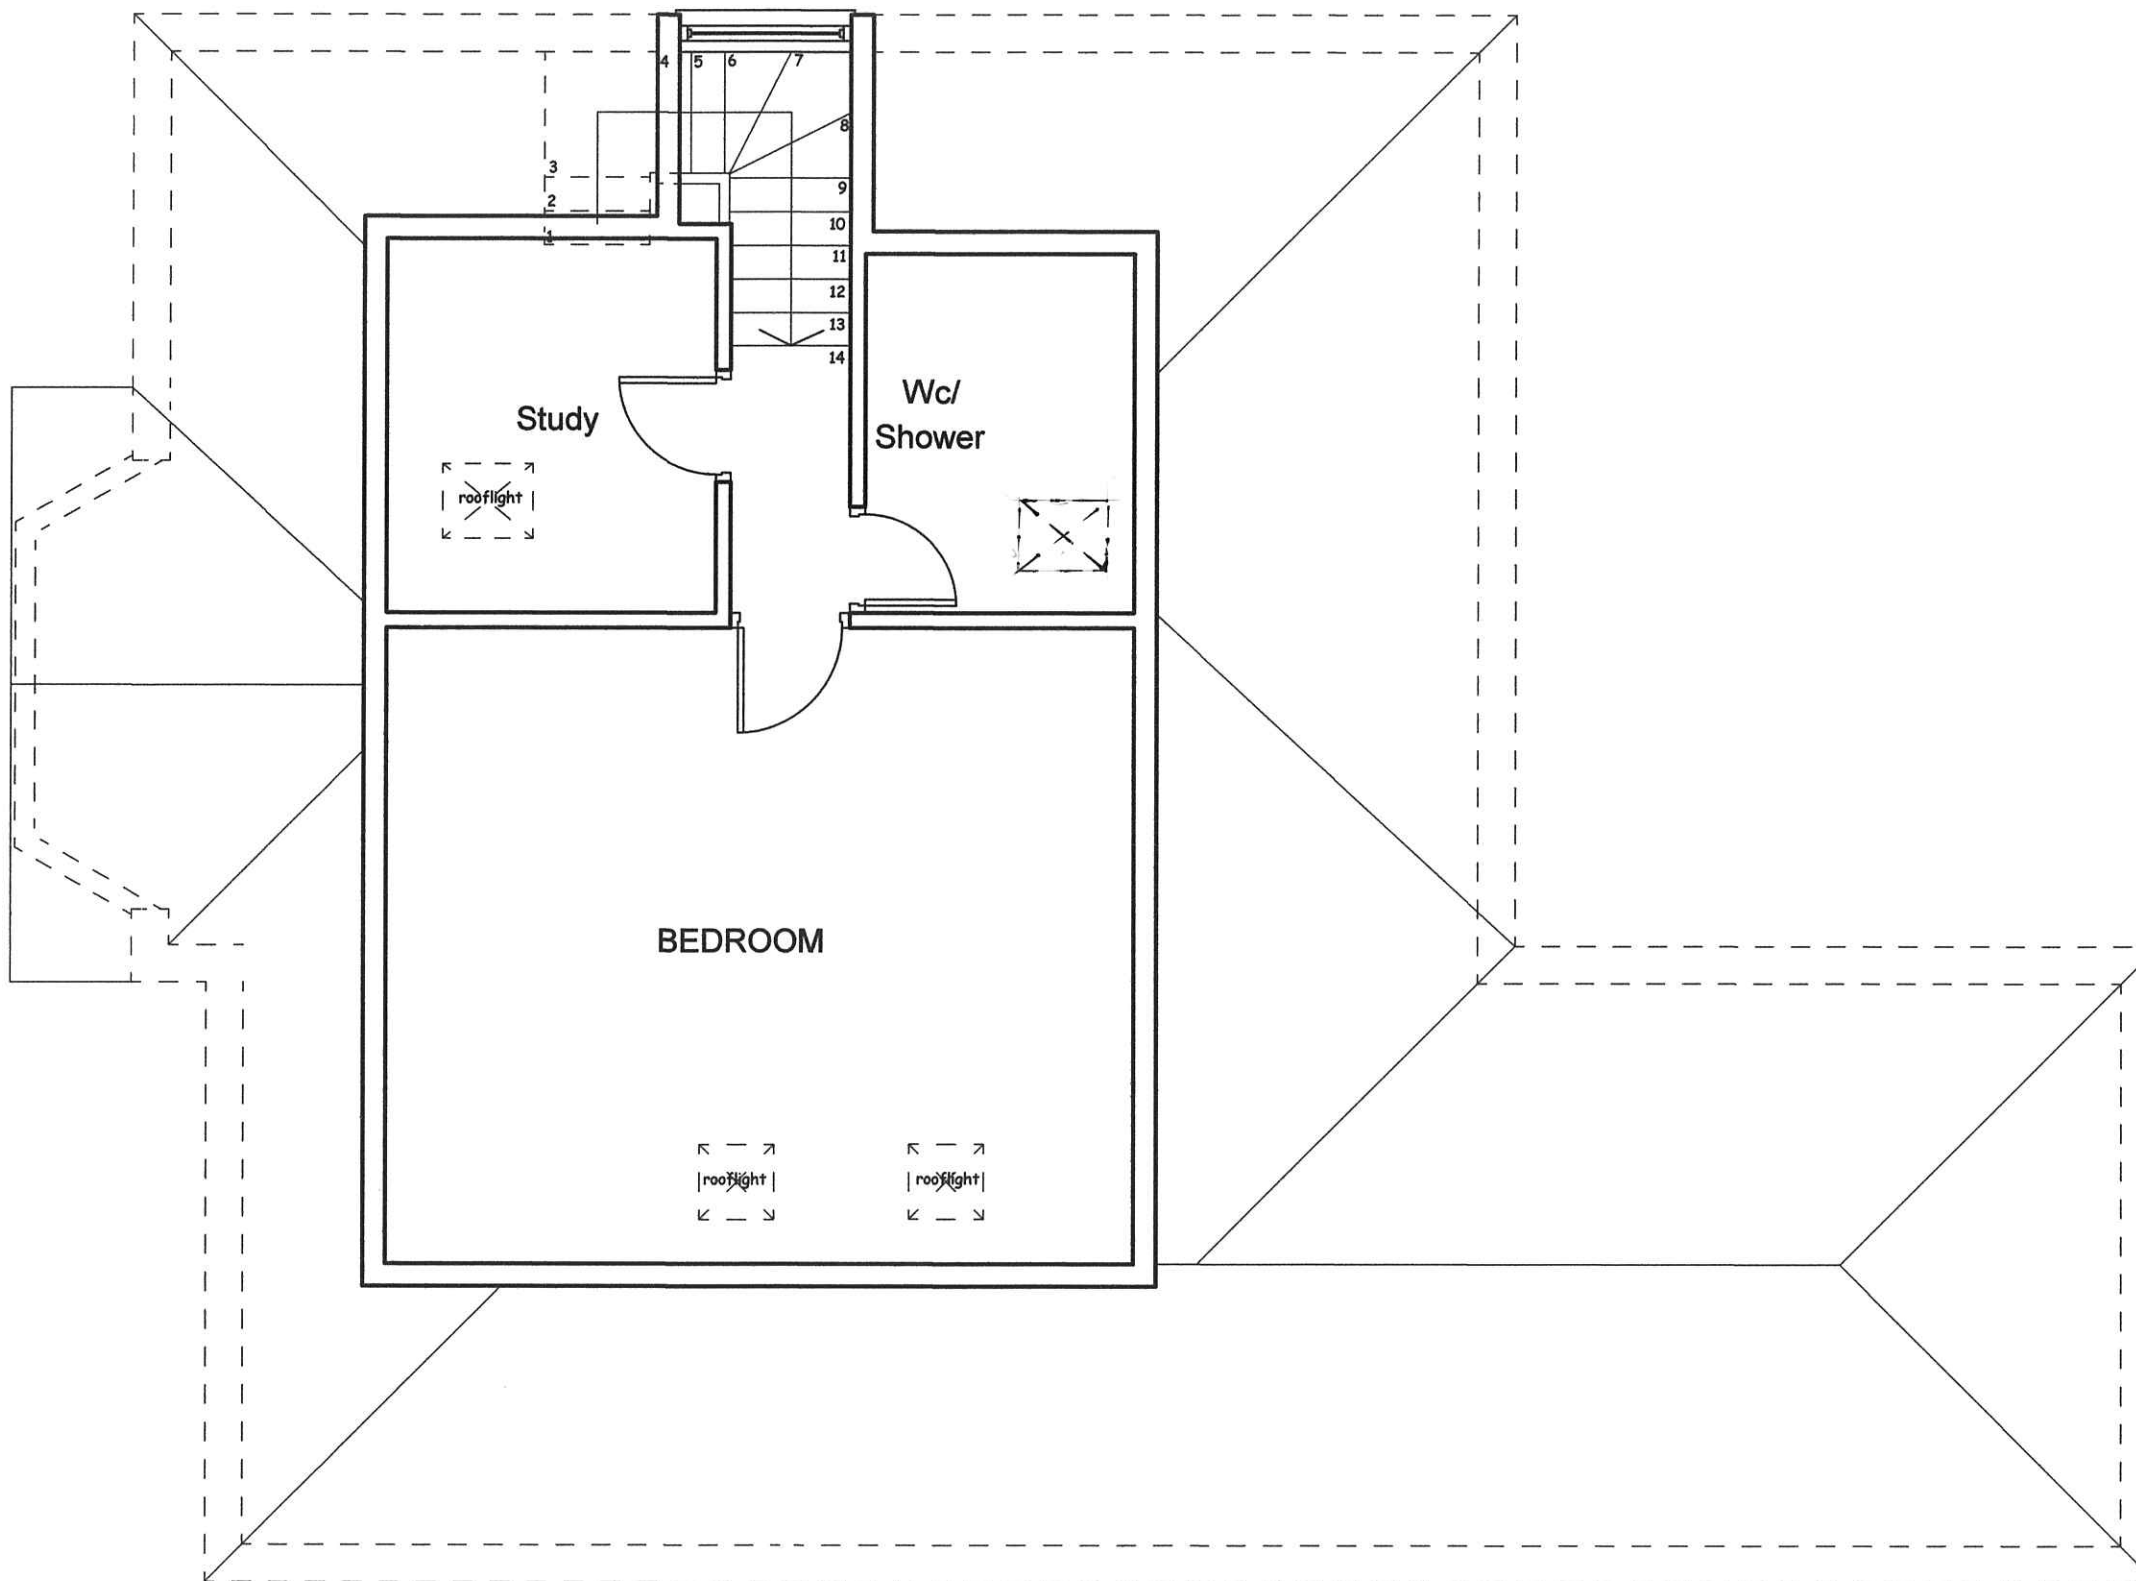


SCALE BAR

NOTES:
ALL DIMENSIONS MUST BE CHECKED ON SITE
AND NOT SCALED FROM THIS DRAWING AND ANY
DISCREPANCY VERIFIED

A		
REV.	DATE	DESCRIPTION

COPYRIGHT:

R.P.ARCHITECTURAL SERVICES
39A,NORWICH ROAD
NORTHWOOD
MIDDLESEX
HA6 1ND

Tel:07753 659794

CLIENT:

JOB TITLE:

308 LONG LANE
HILLINGDON
UB10 9PF

DRAWING TITLE

LOFT LEVEL FLOOR

SCALE: 1:50

DATE:AUG/2021

DRAWN: RPA

DRAWING. NO.

RPA/308/LL/103

REV.