



VISUAL SCALE 1:100 @ A3

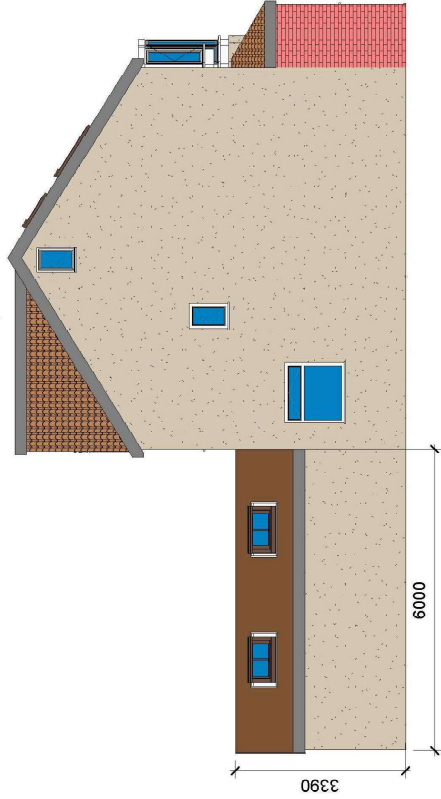


1 Proposed Side_Elevation
1 : 100

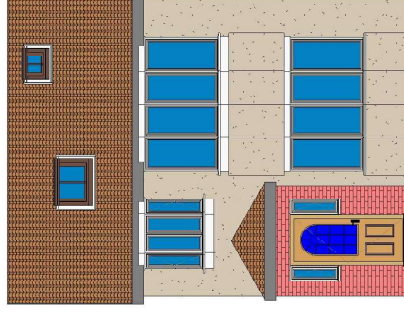


2 Proposed Front_Elevation
1 : 100

ALL PROPOSED MATERIALS/FINISHED TO MATCH WITH EXISTING.

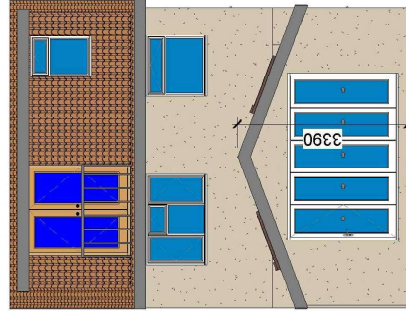

3 Proposed Rear_Elevation
1 : 100

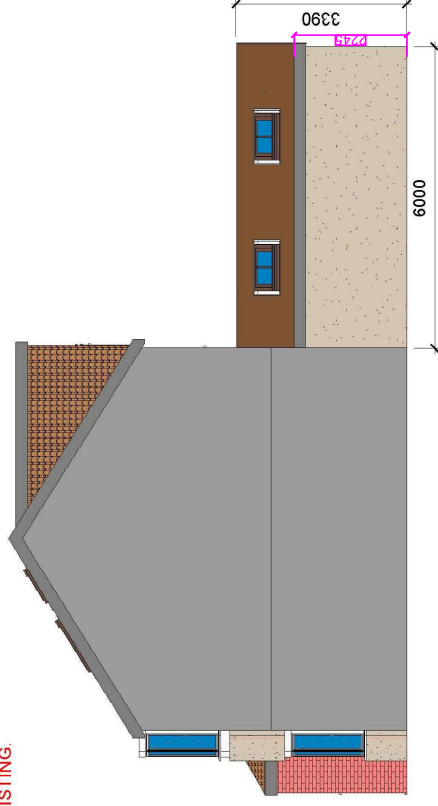

4 Proposed Flank Wall_Elevation
1 : 100

GENERAL NOTES:

- DO NOT SCALE FROM THE DRAWINGS
- ALL DIMENSIONS ARE IN MILLIMETER.
- VERIFY ALL DIMENSIONS AND CONDITIONS BEFORE BUILDING OR STARTING CONSTRUCTION.
- NOTIFY THE DESIGNER IMMEDIATELY OF ANY DISCREPANCY OR VARIATION.
- ALL WORK TO COMPLY WITH CURRENT BUILDING REGULATIONS AND CODES OF PRACTICE.


Art @ Rooshika
NISARG@HOTMAIL.COM
+44 - 7951491310

PROJECT	
92 Wentworth Crescent Hayes UB3 1NP	
SHEET	
Proposed Elevations	

CLIENT	
Mr Farhaan Mirza	
Scale (@ A3)	
Date	Project number
Issue Date	Project Number
Drawn by	DRAWING NUMBER
Author	REV
Checked by	A104
Checker	