


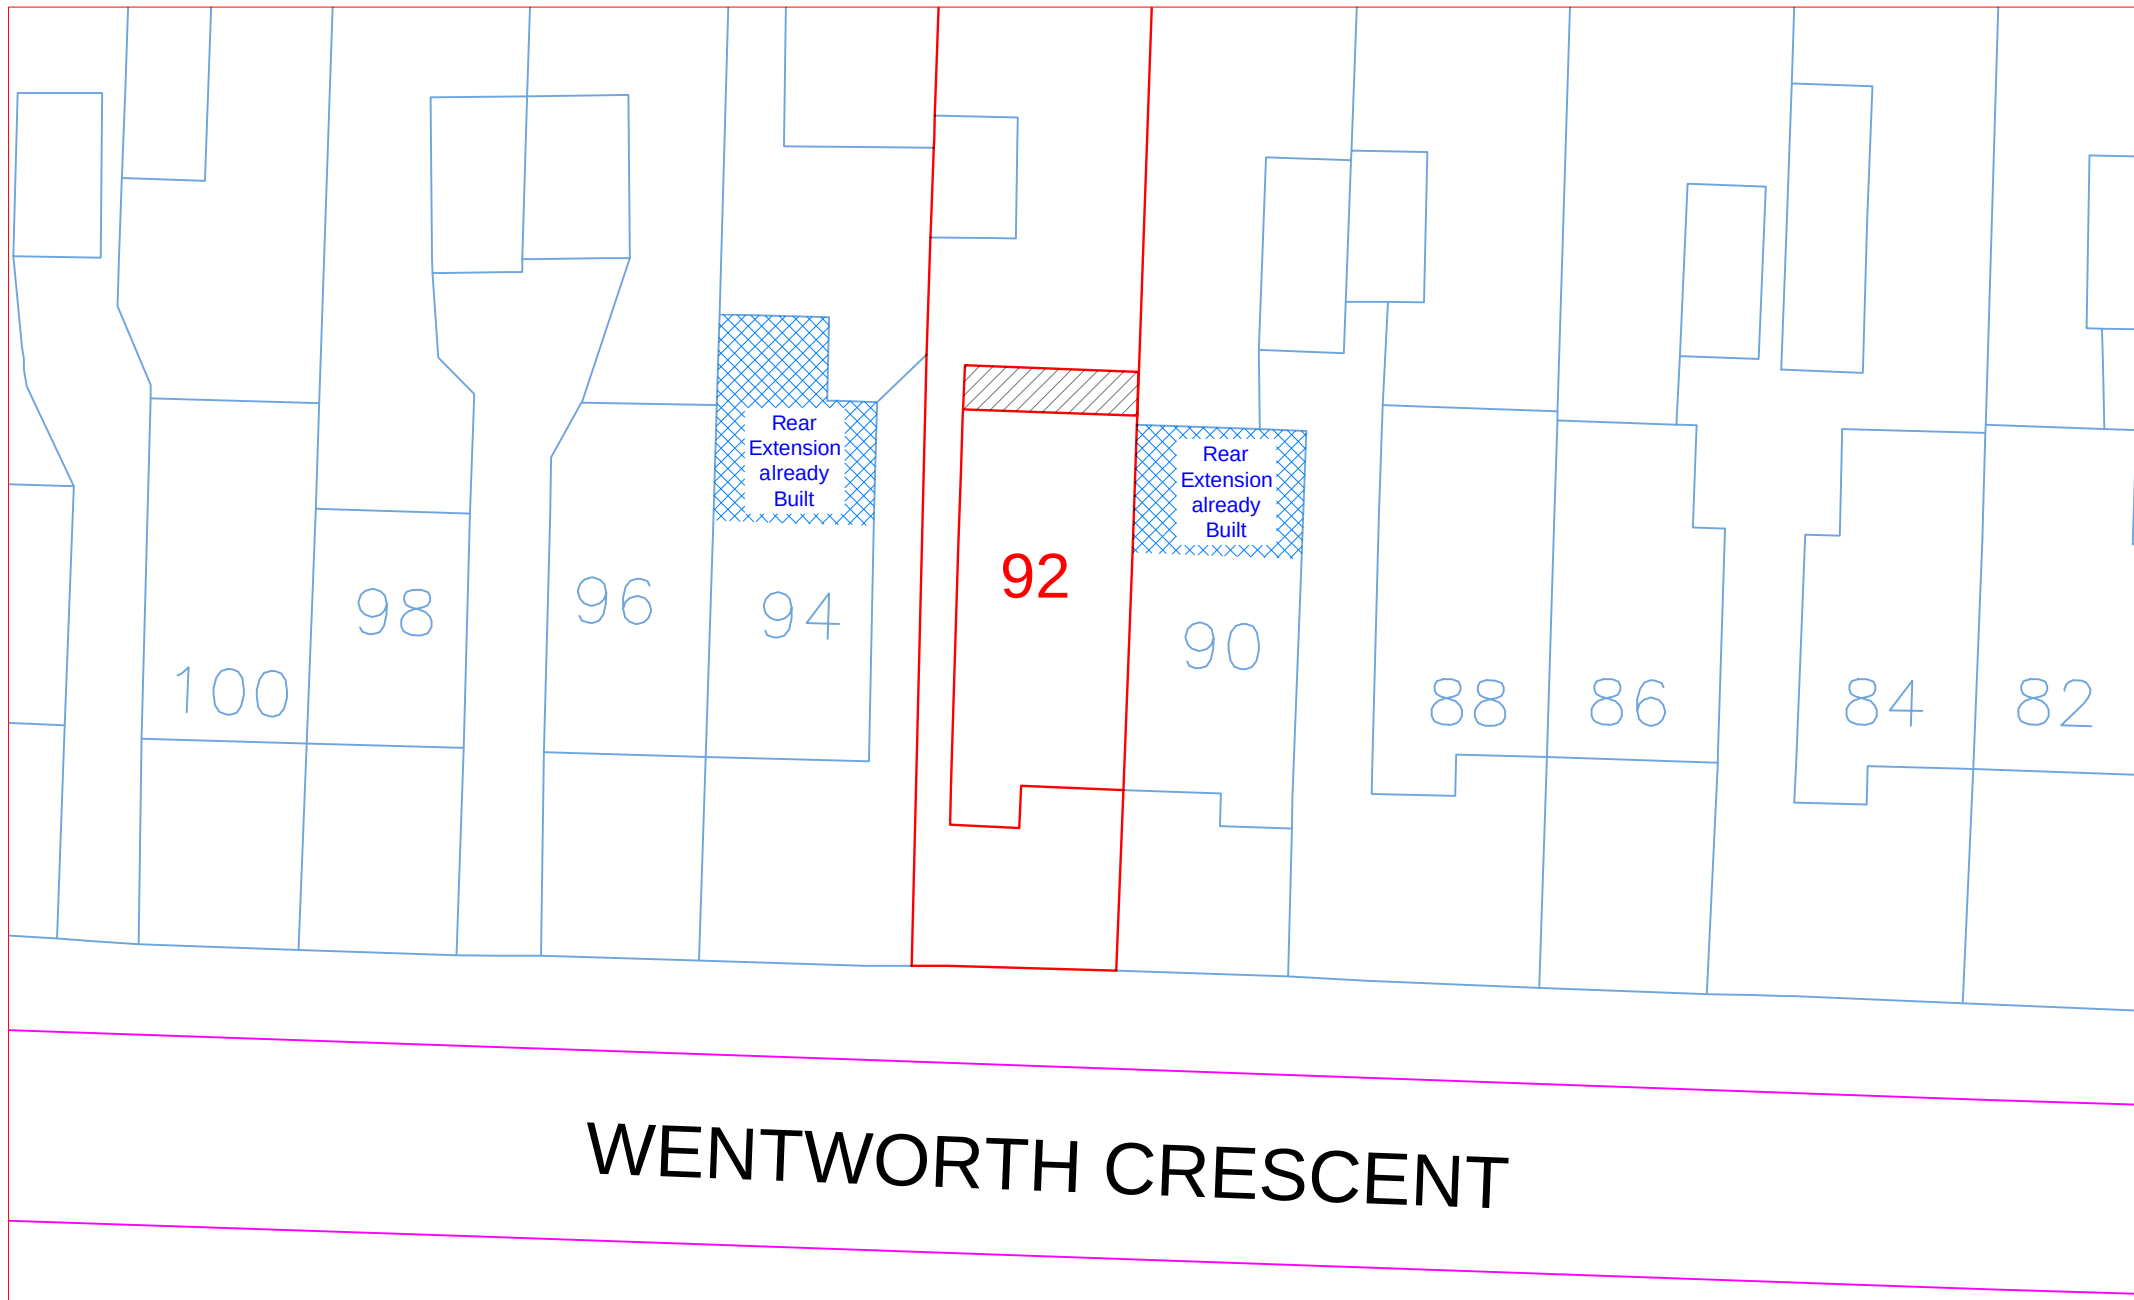



1:250

25 Meter

Site Address	Scale: 1:500/1250@A4	Revision Date:
92 Wentworth Crescent	Date: FEB. 2022	
Hayes	Drawing No.: FM-02	
UB3 1NP	Drawn By: RP	
		e:mail - nisarg@hotmail.com (M) +44 (0) 7951491310



Art @ Rooshika