


1:250

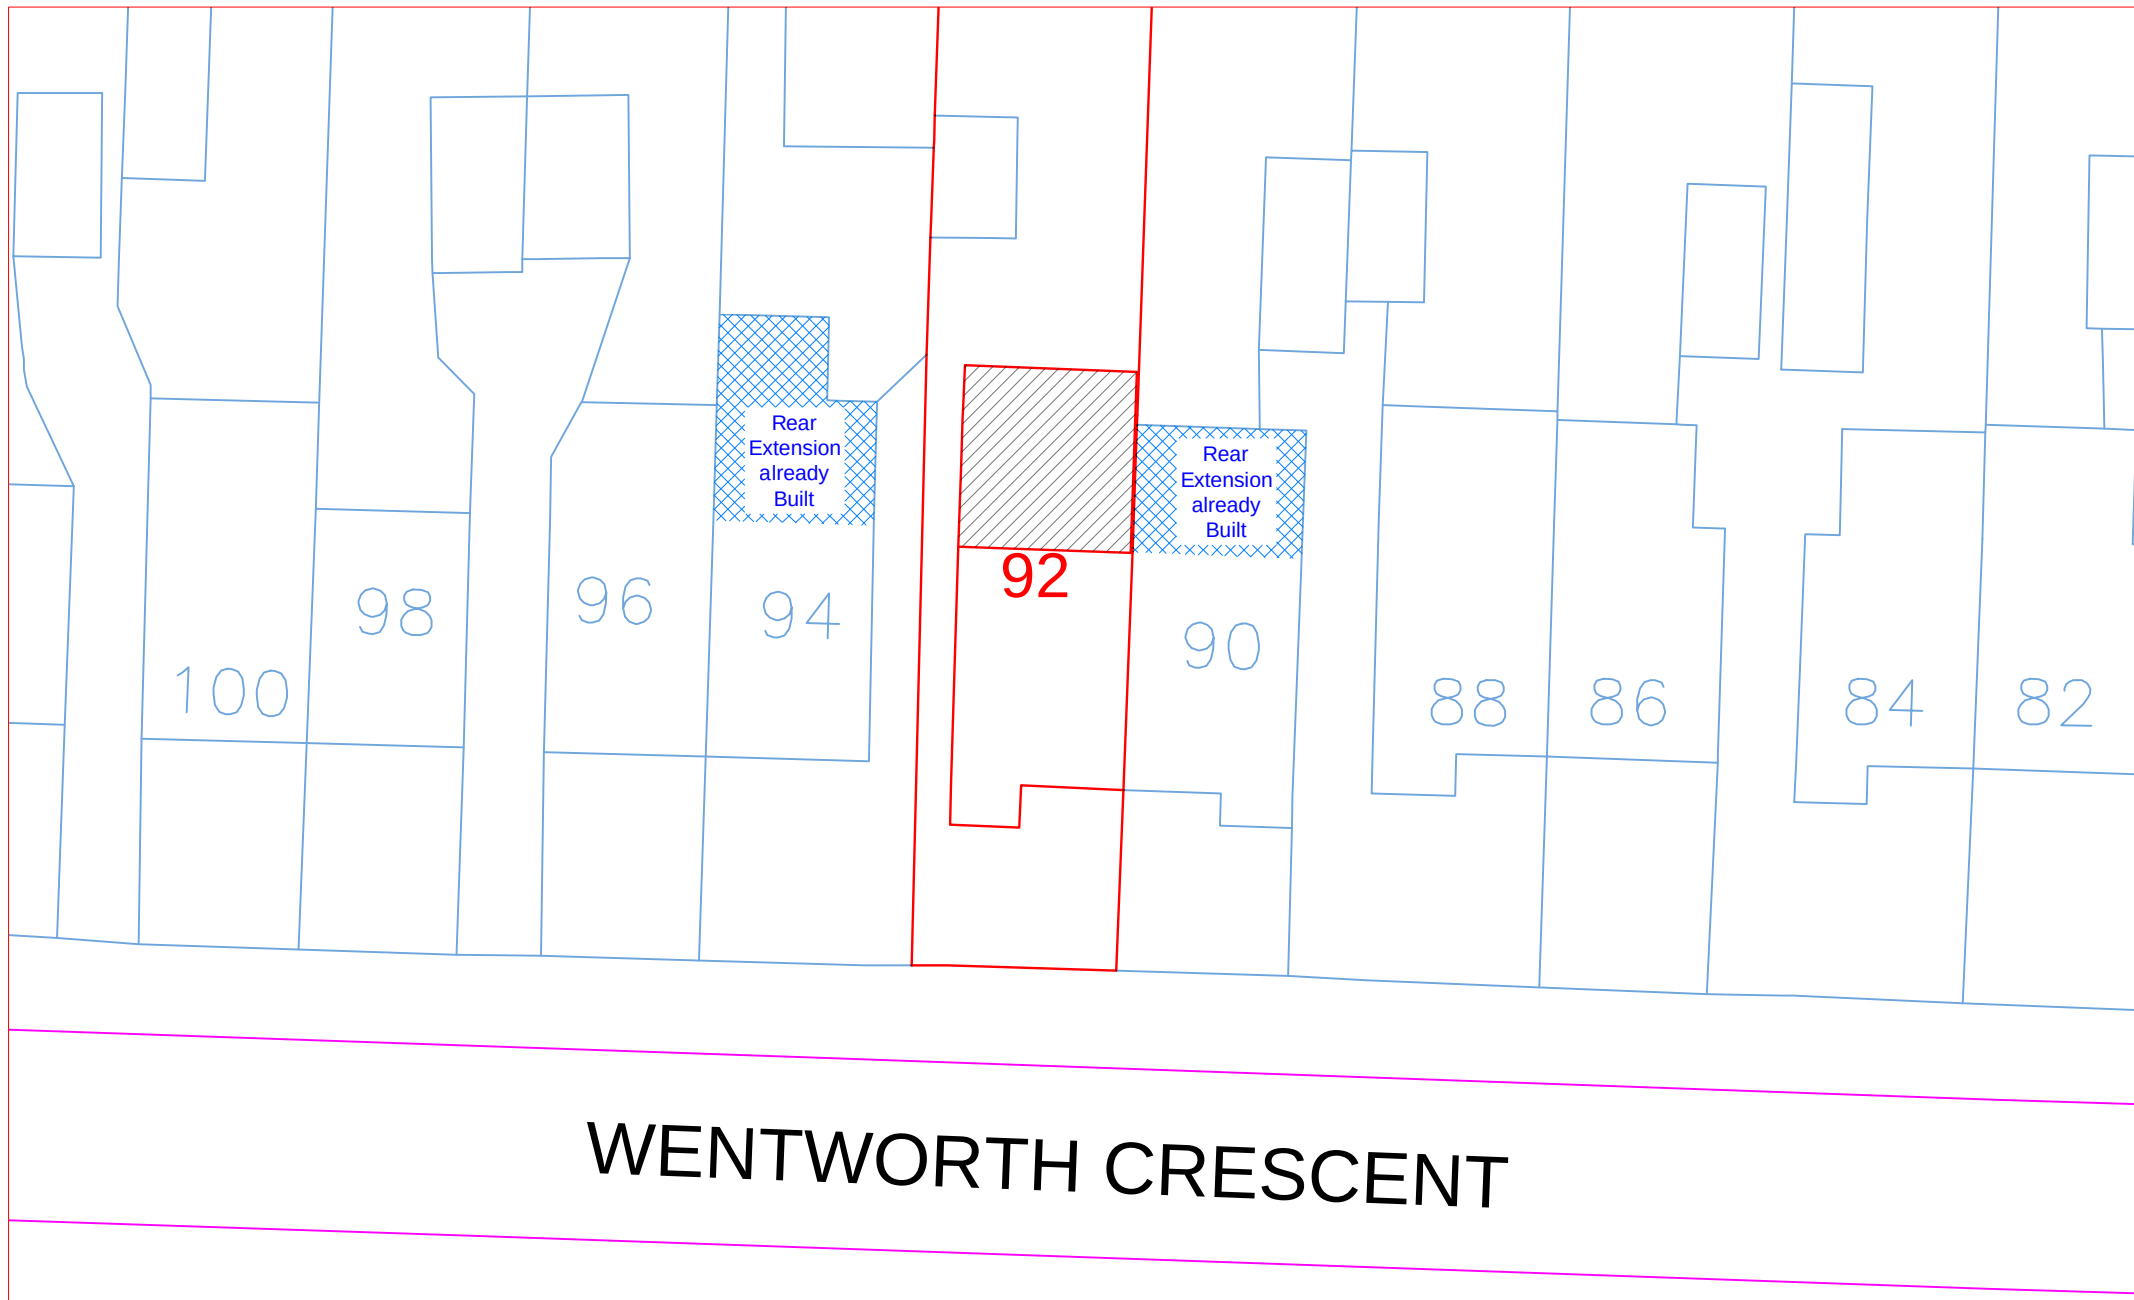

Site Address
92 Wentworth Crescent
Hayes
UB3 1NP

Scale: 1:500/1250@A4
Date: FEB. 2022
Drawing No.:
FM-02
Drawn By: RP

Revision Date:
A April 2022
e:mail - nisarg@hotmail.com
(M) +44 (0) 7951491310

