

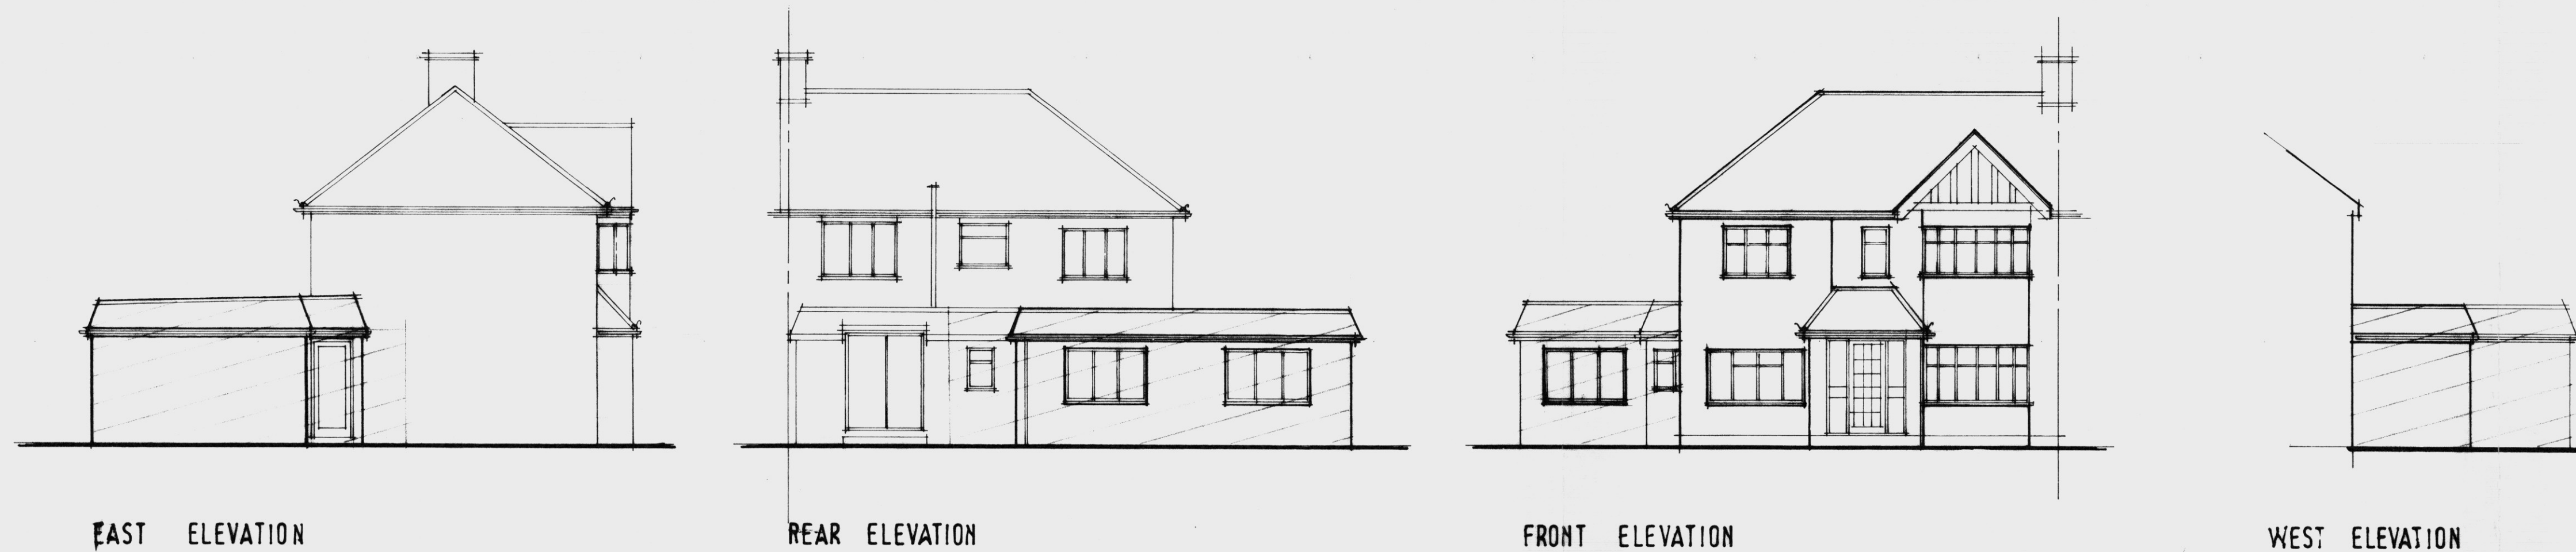


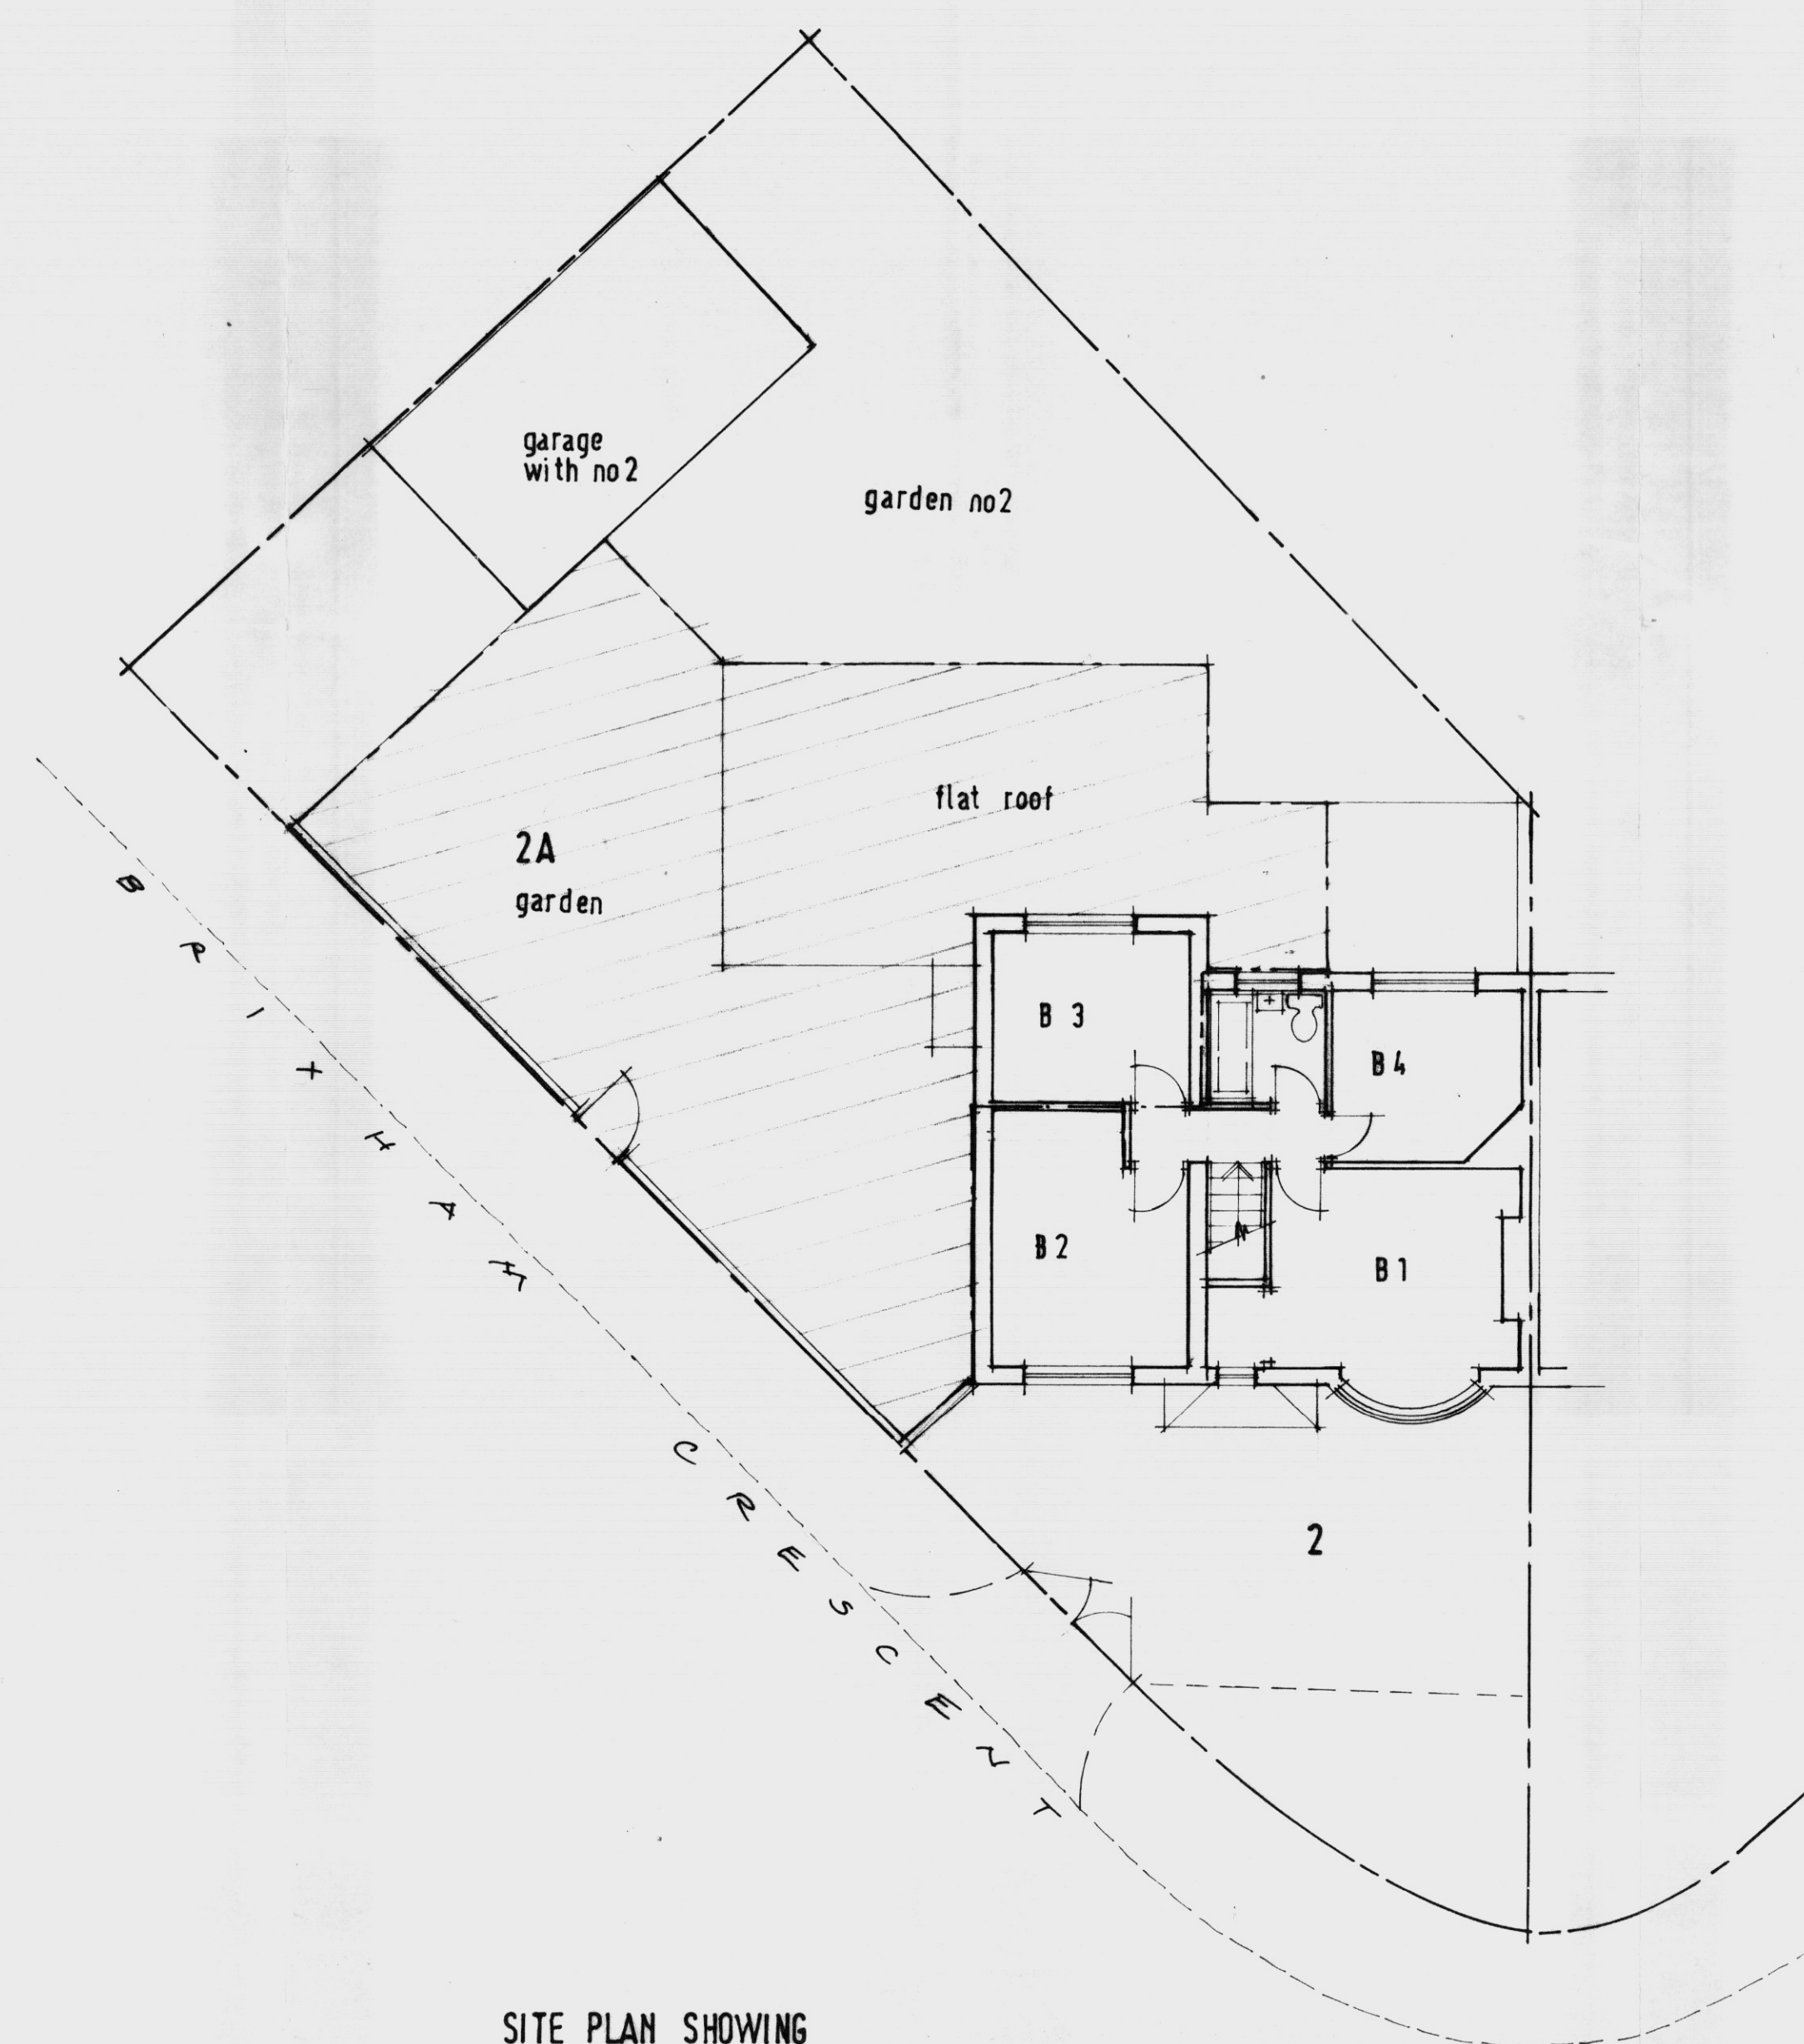

FLAT 2A SHOWN HATCHED

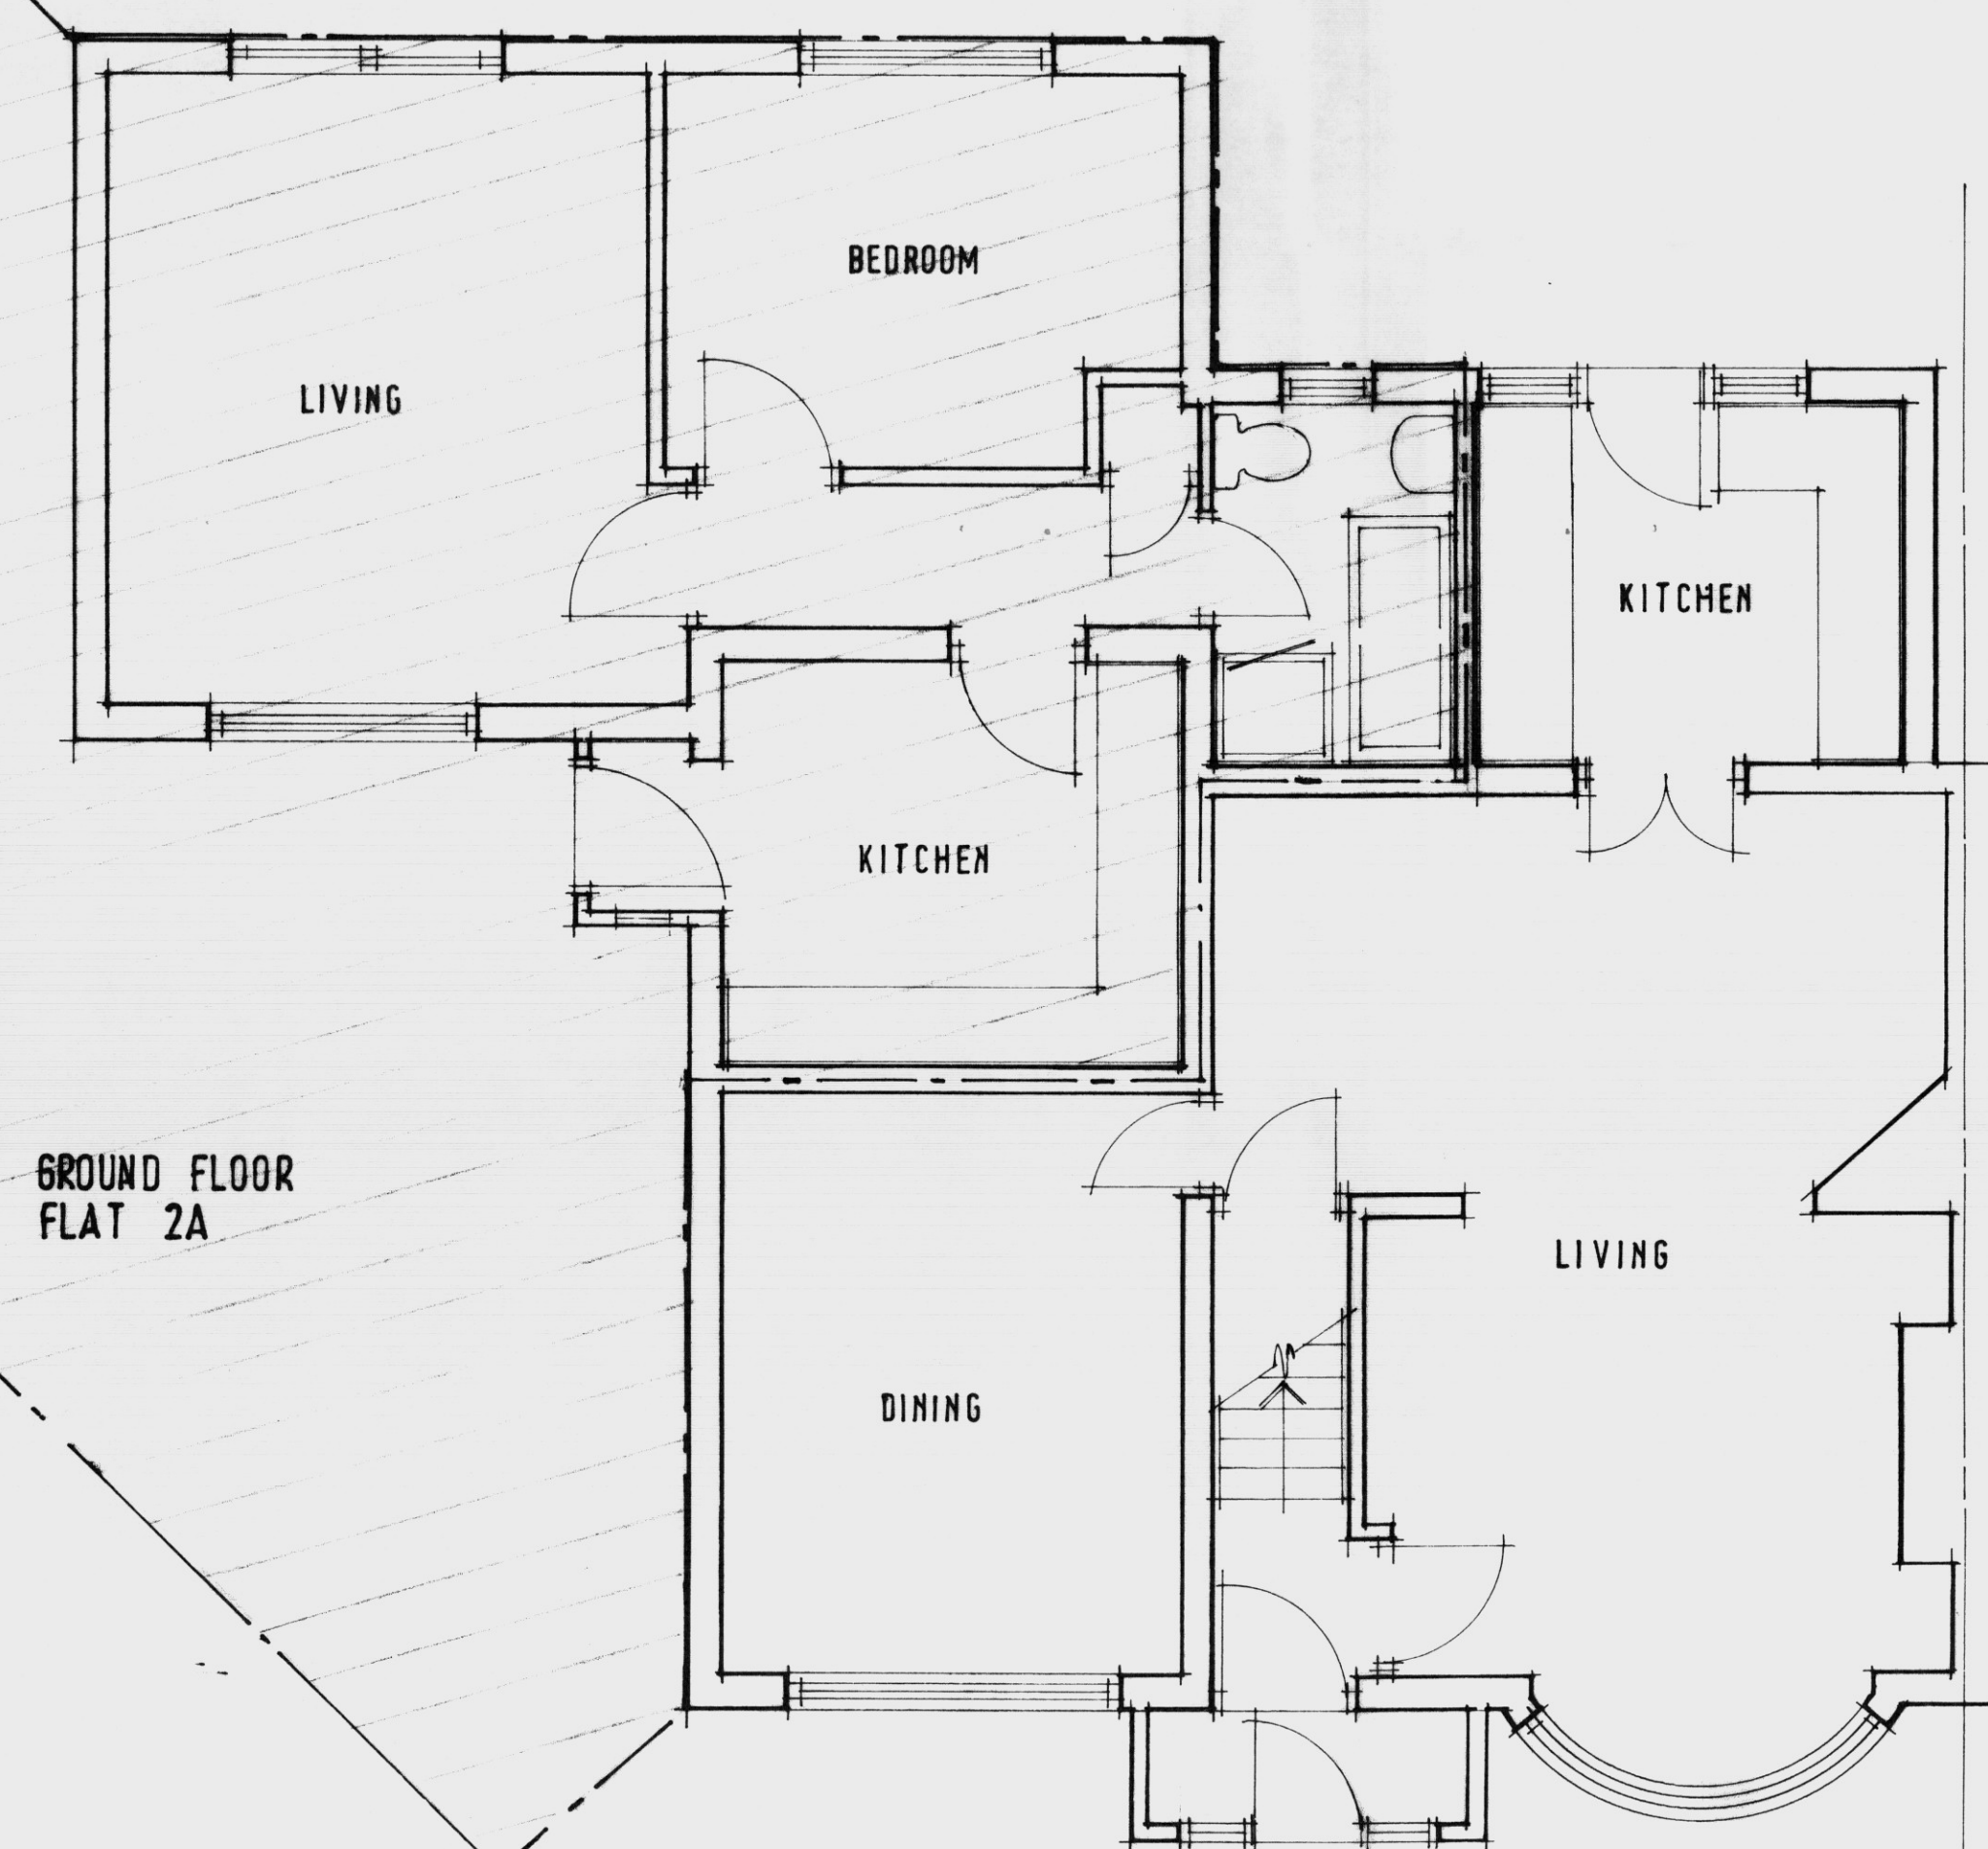

BOUNDARIES
AMENDMENTS

JAN 09
DATE

A
REV.

COPYRIGHT RESERVED

ALL SCALED DIMENSIONS MUST BE VERIFIED ON SITE

JOB
2 & 2A BRIXHAM CRESCENT
RUISLIP MANOR

CLIENT
PENNY CONWAY

DRAWING
PLANS & ELEVATIONS

DALE VENN ASSOCIATES
Architects, Planners & Surveyors

HIGH HOUSE, HARLINGTON ROAD,
HILLINGDON, MIDDLESEX 01895-237345

SCALE	1:50 & 1:100	DRAWING No.	REV.
DATE	SEPT '08		
DRAWN	I.V.R.		
CHECKED			

4534-1 A