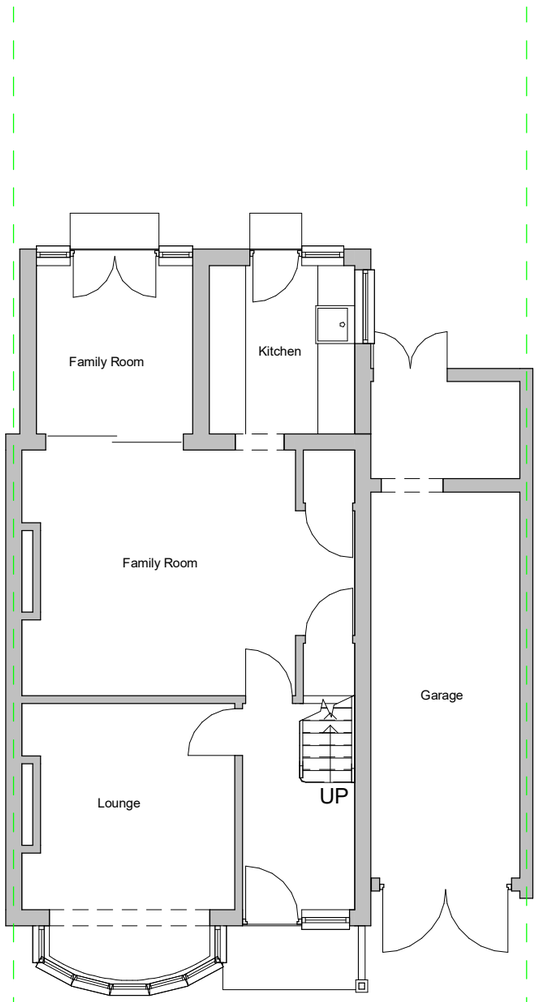

1 02 Ground floor
1 : 100

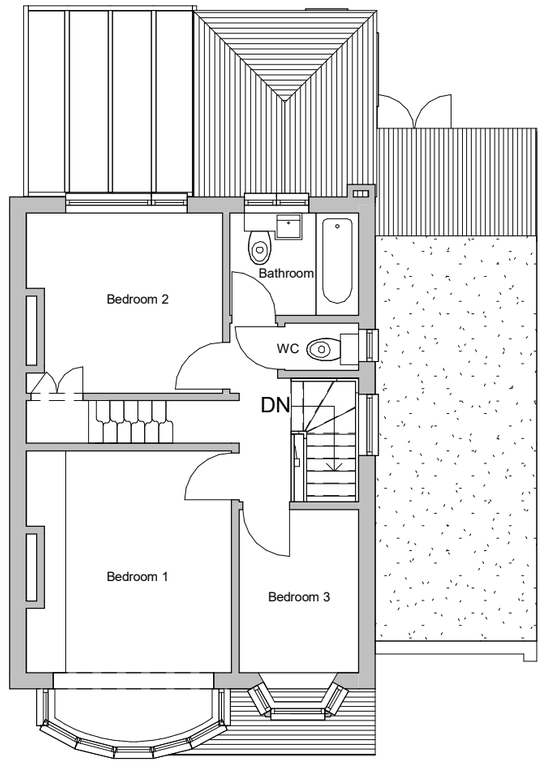

2 04 First floor
1 : 100

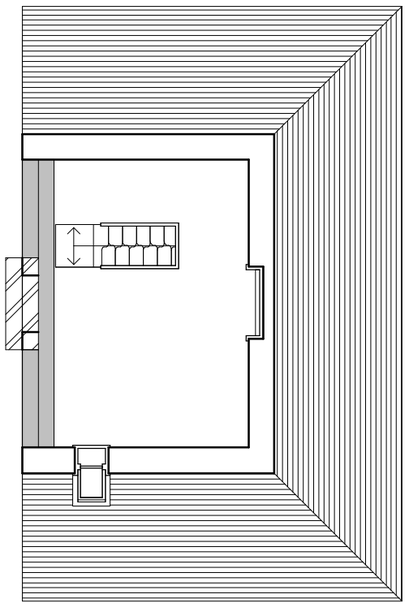

3 06 Second floor
1 : 100

0 1 2 3 4 5 10

GRAPHIC SCALE: 1:100

FLUENT
ARCHITECTURAL DESIGN SERVICES
TEL: 0800 043 8838
E-MAIL: INFO@FLUENT-ADS.CO.UK
WEB: FLUENT-ADS.CO.UK

12 Cranley Drive, Ruislip

Existing Floor Plans

Scale @ A3: 1 : 100

Date: 16.11.2020

Drawn by: C.Tough

Drawing number: FLU.1328.02

Rev

No.	Description	Date