




SITE LOCATION PLAN

Site Area: 0.727 Hectares

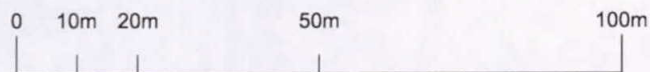

SCALE: 1:1250@A4

project name:

GRASSY MEADOW EXTRA CARE, UXBRIDGE ROAD

drawing reference:

SITE LOCATION PLAN

date: SEPT 15

sheet:

drawn: JW

scale: 1:1250@A4

checked: JW

job number:

M9069

drawing number:

APL001

revision:

-

status:

PLANNING

cad ref:

M9069_APL001 - Site Location Plan_Grassy Meadow_1-1250@A4.dwg

Use figured dimensions only. All levels and dimensions to be checked on site. This drawing is to be read in conjunction with all other relevant drawings and specifications. Hunters is a trading name of Hunter & Partners Limited. © Hunter & Partners Limited. All rights reserved.

hunters

Space One Beadon Road
London W6 0EA

T 020 8237 8200
F 020 8741 2814
mail@hunters.co.uk

www.hunters.co.uk