


DETAILING		
	AUG 2021	A
AMENDMENTS		
	DATE	REV.

Dimensions, areas and levels where given are only approximate and subject to site survey.
All dimensions are to be finished or like. If not stated otherwise, all are to be taken from the datum.
The drawing is to be used for construction purposes only. It is not to be used for any other purpose.
The drawing is to be used for construction purposes only. It is not to be used for any other purpose.
The drawing is to be used for construction purposes only. It is not to be used for any other purpose.

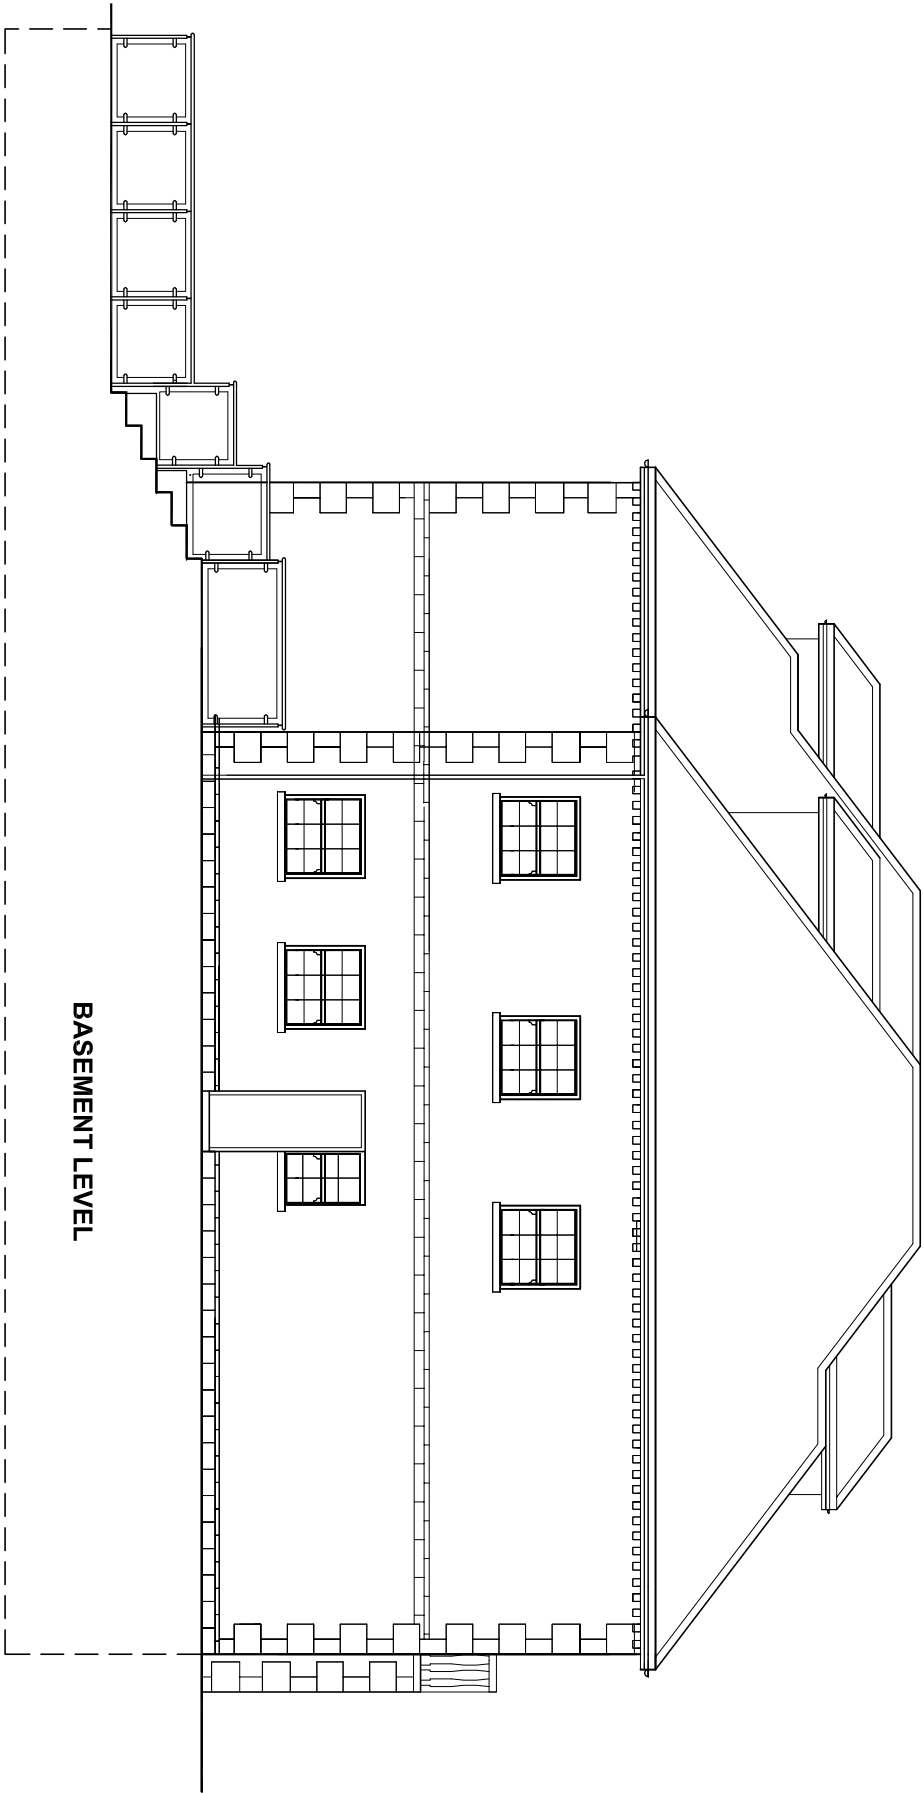

bernard murray design
chartered architect

78 BRIDGE ROAD, UXBRIDGE, MIDDLESEX UB8 3QW
TEL: 07988 471714 EMAIL: BMURRAYDESIGN@YAHOO.CO.UK

PROJECT
33 THE DRIVE
ICKENHAM
UB10 8AF

CLIENT
RAJ MAKKAR

DRAWING
EXISTING SIDE ELEVATION

SCALE	1:100 @ A3	DRAWING NUMBER	REV.
DATE	AUG 2021	1153-6	A
DRAWN	BM		