


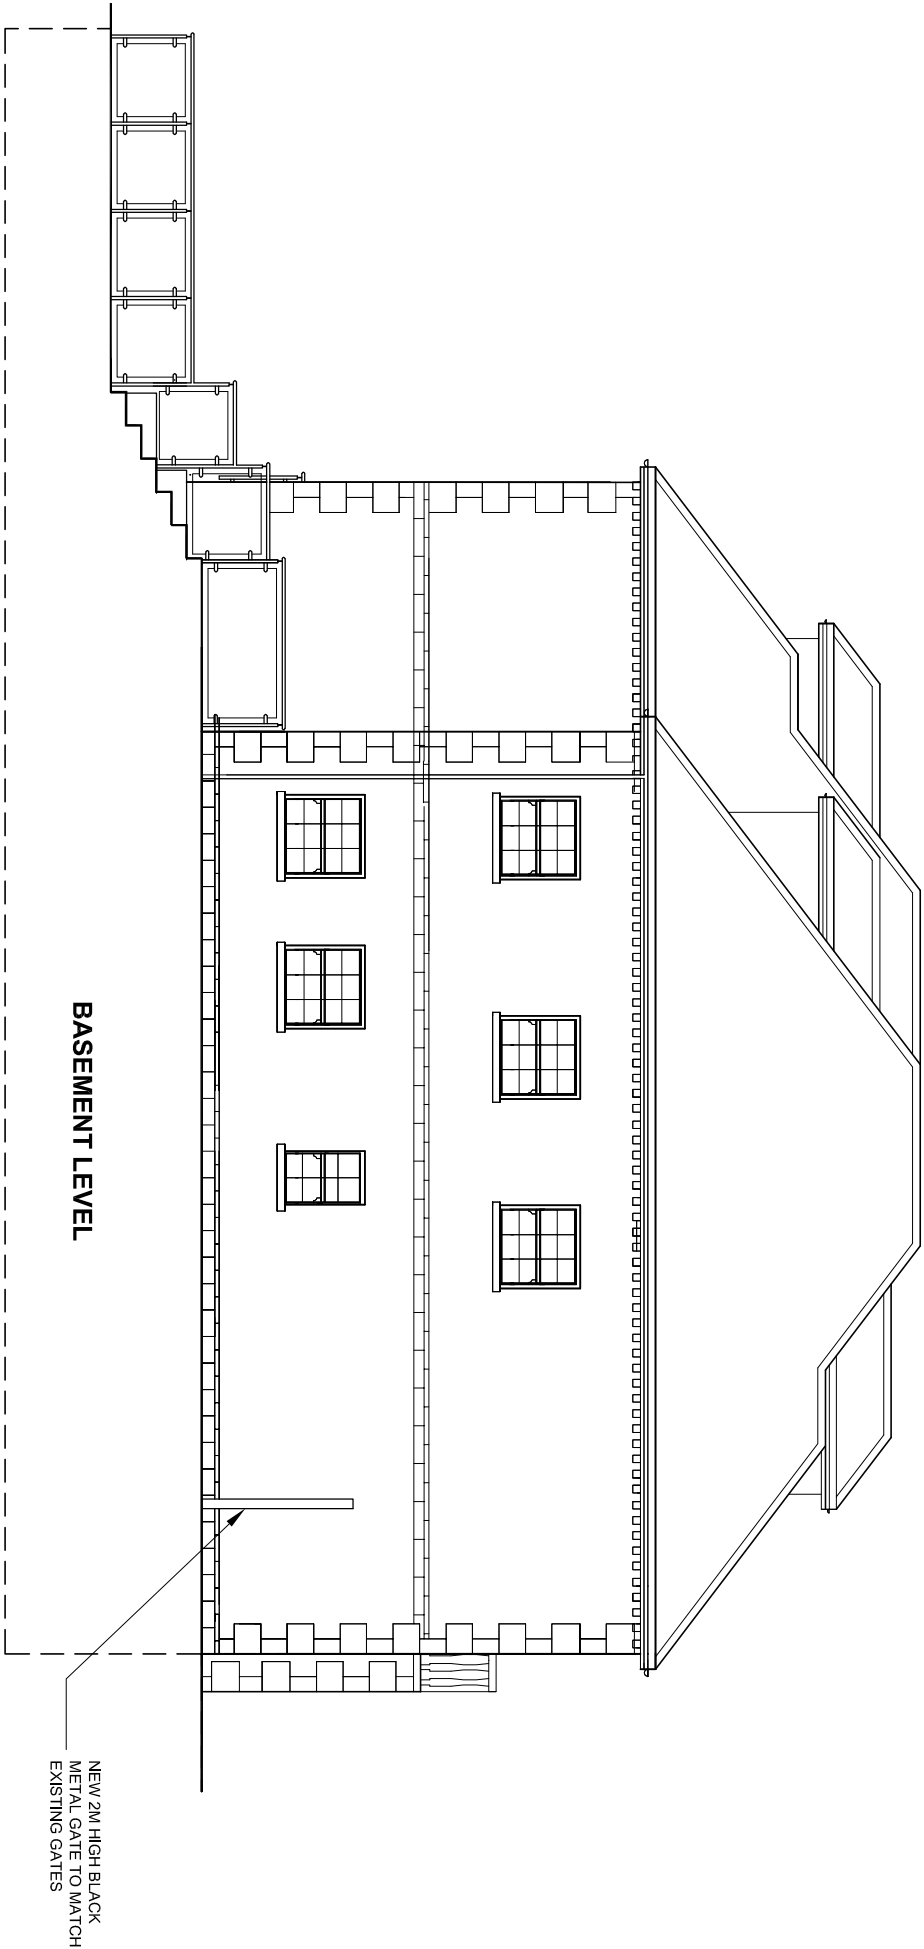

Scale 1:100

NOTES		JAN 2022	C
PROPOSED GATES		DEC 2021	B
DETAILING		AUG 2021	A
AMENDMENTS		DATE	REV

Dimensions, areas and levels where given are only approximate and subject to site survey.
All dimensions are to be checked on site. If any discrepancy is found, the architect shall be notified immediately.
The architect shall be responsible for any discrepancies in the drawings and any discrepancies in the site survey shall be notified to the architect before the drawing is submitted. The architect shall be responsible for any discrepancies in the drawings and any discrepancies in the site survey shall be notified to the architect before the drawing is submitted.



bernard murray design
chartered architect

78 BRIDGE ROAD, UXBRIDGE, MIDDLESEX UB8 3QW
TEL: 07988 471714 EMAIL: BMURRAYDESIGN@YAHOO.CO.UK

PROJECT
33 THE DRIVE
ICKENHAM
UB10 8AF

CLIENT
RAJ MAKKAR

DRAWING
PROPOSED SIDE ELEVATION

SCALE	1:100 @ A3	DRAWING NUMBER	REV.
DATE	AUG 2021	1153-8	C
DRAWN	BM		