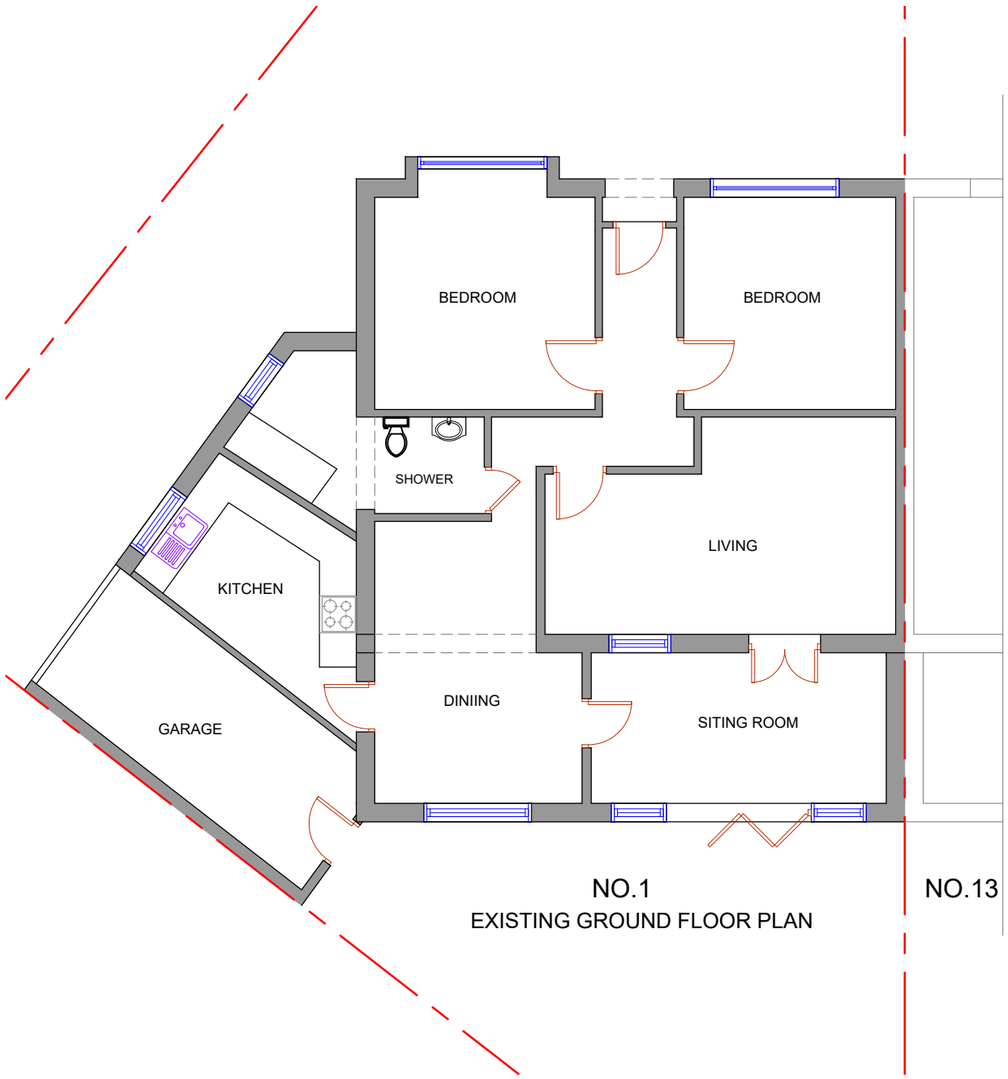

NO.1
EXISTING GROUND FLOOR PLAN

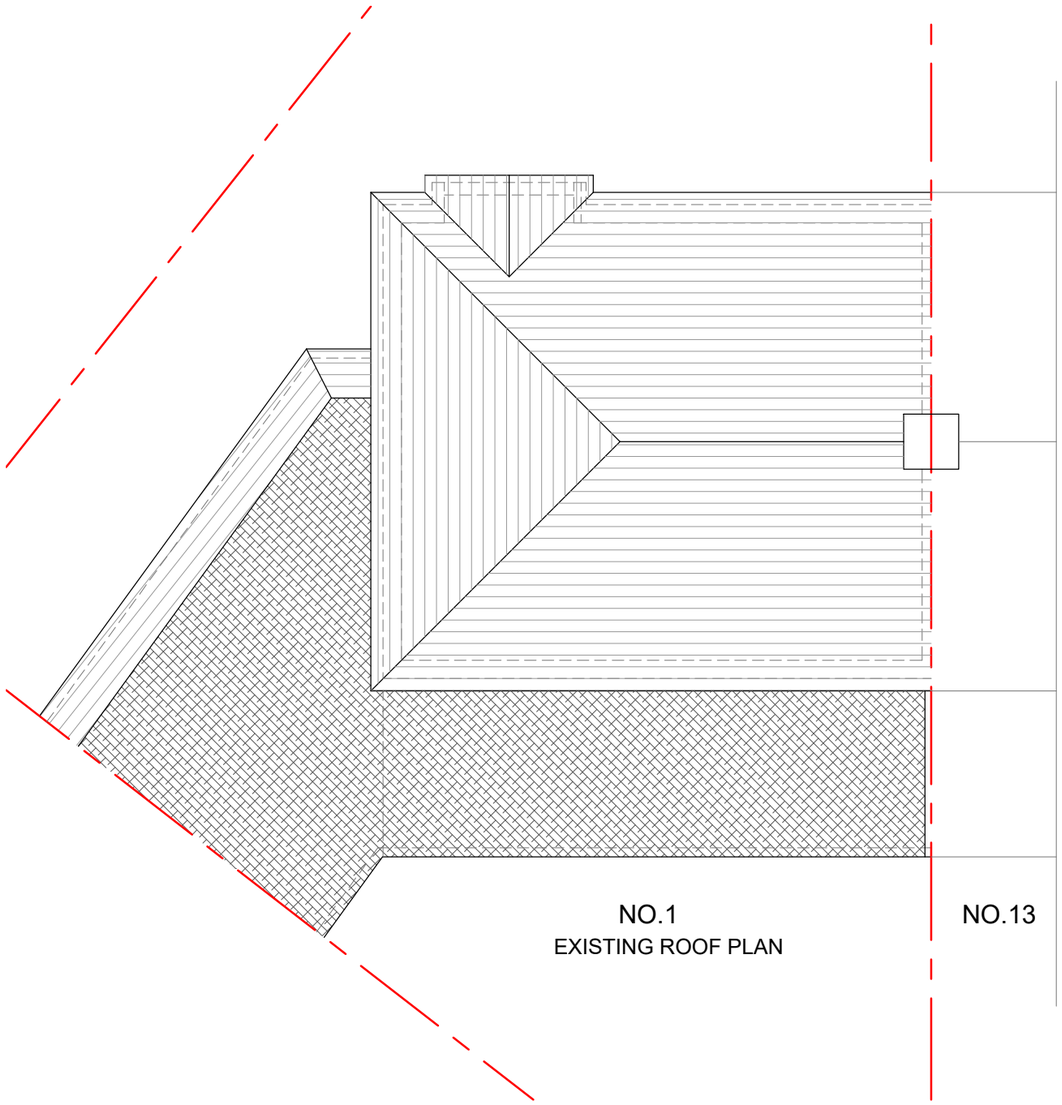

NO.1
EXISTING ROOF PLAN

0m 1m 2m 3m 4m 5m
SCALE @ 1:100

NOTES :

N

Date	Revisions

SJR DESIGN LTD.
(ARCHITECTURAL DESIGN & CONSULTANT)

Client MR. ELDRED SILVA

Job Title
1 BEDFORD AVENUE
HAYES
UB4 0DP

Drawing Title
EXISTING FLOOR PLANS

Scale: 1 : 100 (A3)
Date: MAY 2026
Checked by: Drawn by: RS

Drg No. TP/760/02
Rev.