


0m 1m 2m 3m 4m 5m

SCALE @ 1:100

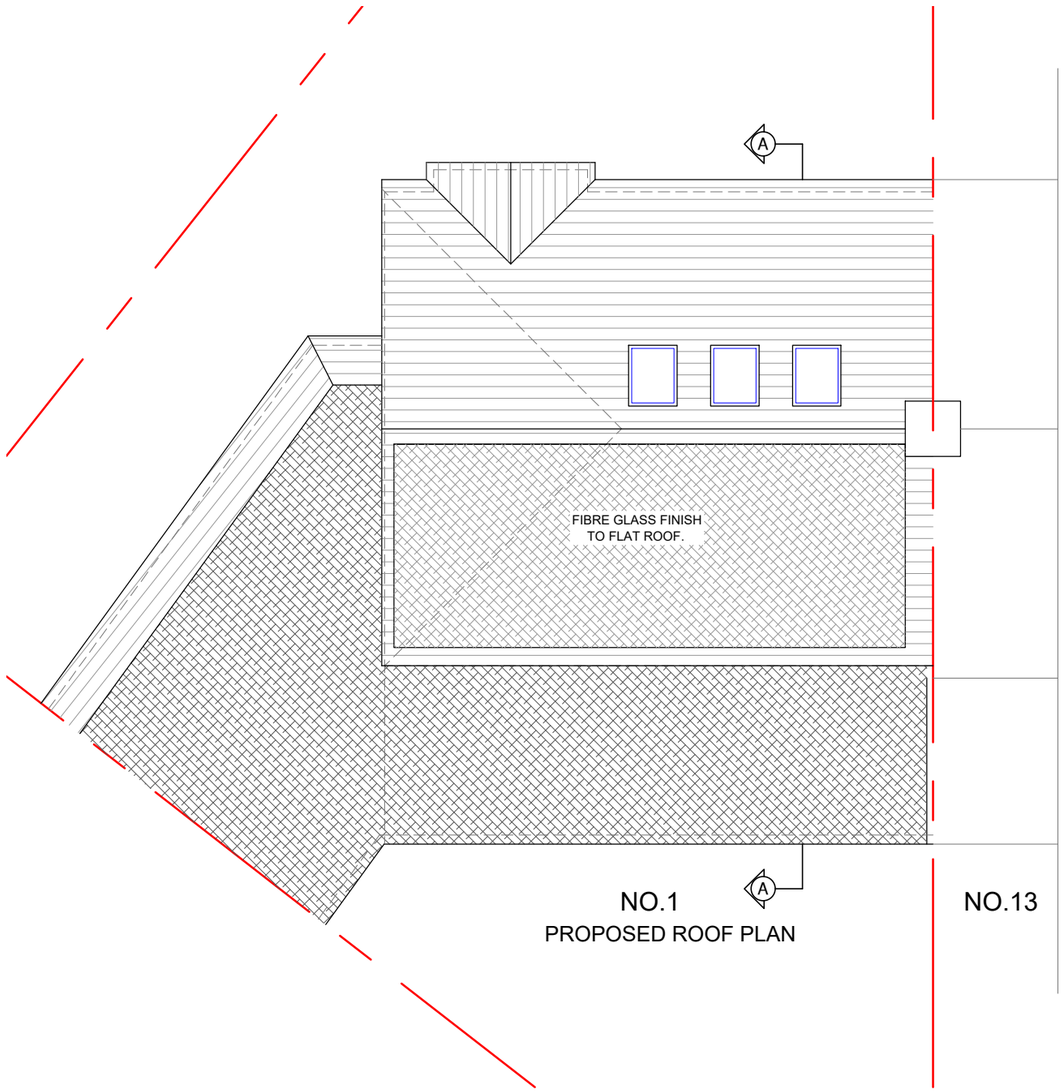


PROPOSED
SITE PLAN

SCALE - 1 : 200

0m 5m 10m 15m 20m

SCALE @ 1:200

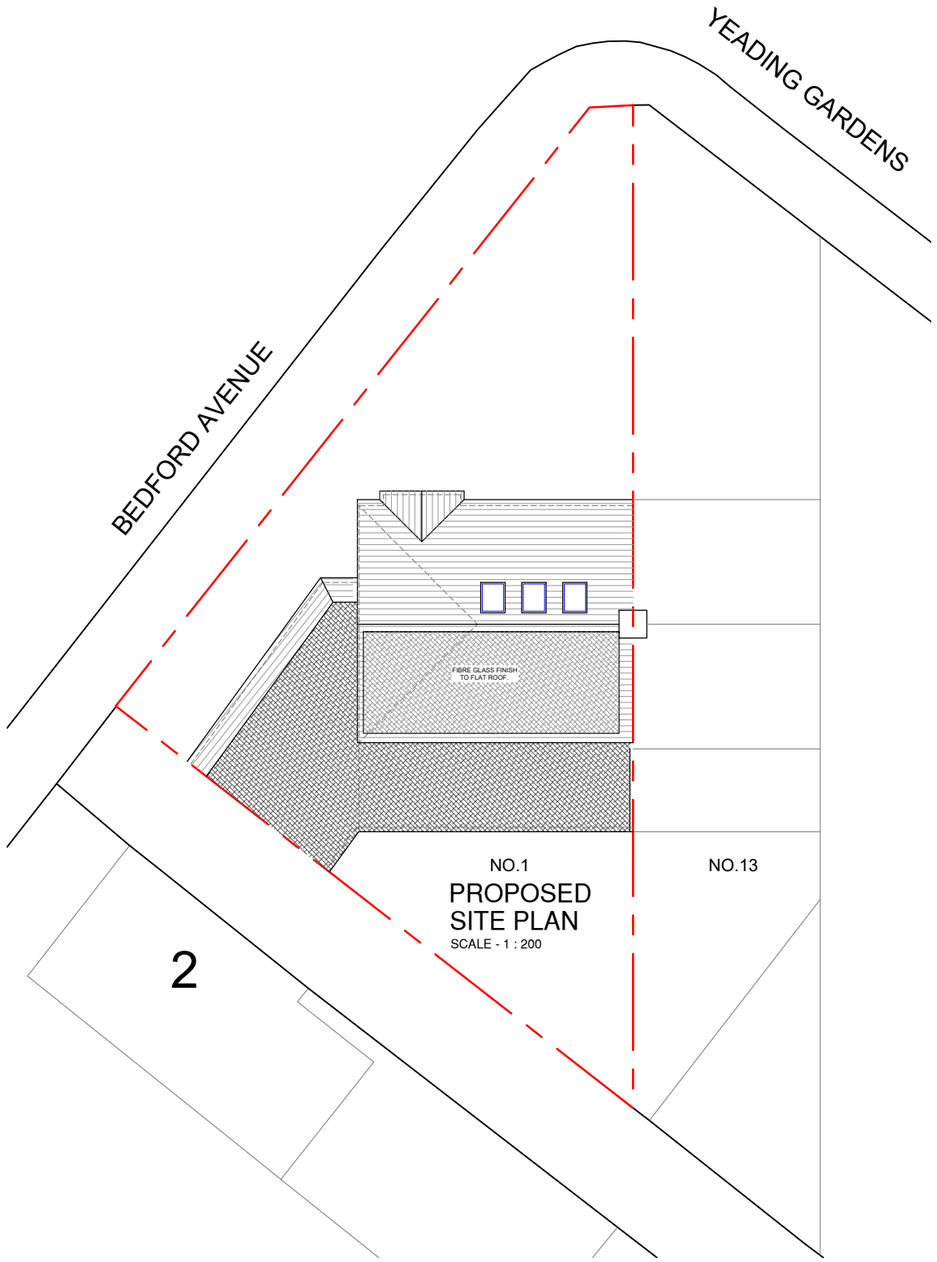NOTES :

N

| | Date | Revisions |
|---|---|---|

SJR DESIGN LTD.
(ARCHITECTURAL DESIGN & CONSULTANT)

Client MR. ELDRED SILVA

Job Title

1 BEDFORD AVENUE
HAYES
UB4 0DP

Drawing Title

PROPOSED ROOF AND
SITE PLANS

Scale: 1 : 100 / 200 ( A3 )

Date: MAY 2026

Checked by: | Drawn by: RS

Drg No. TP/760/05 | Rev.