
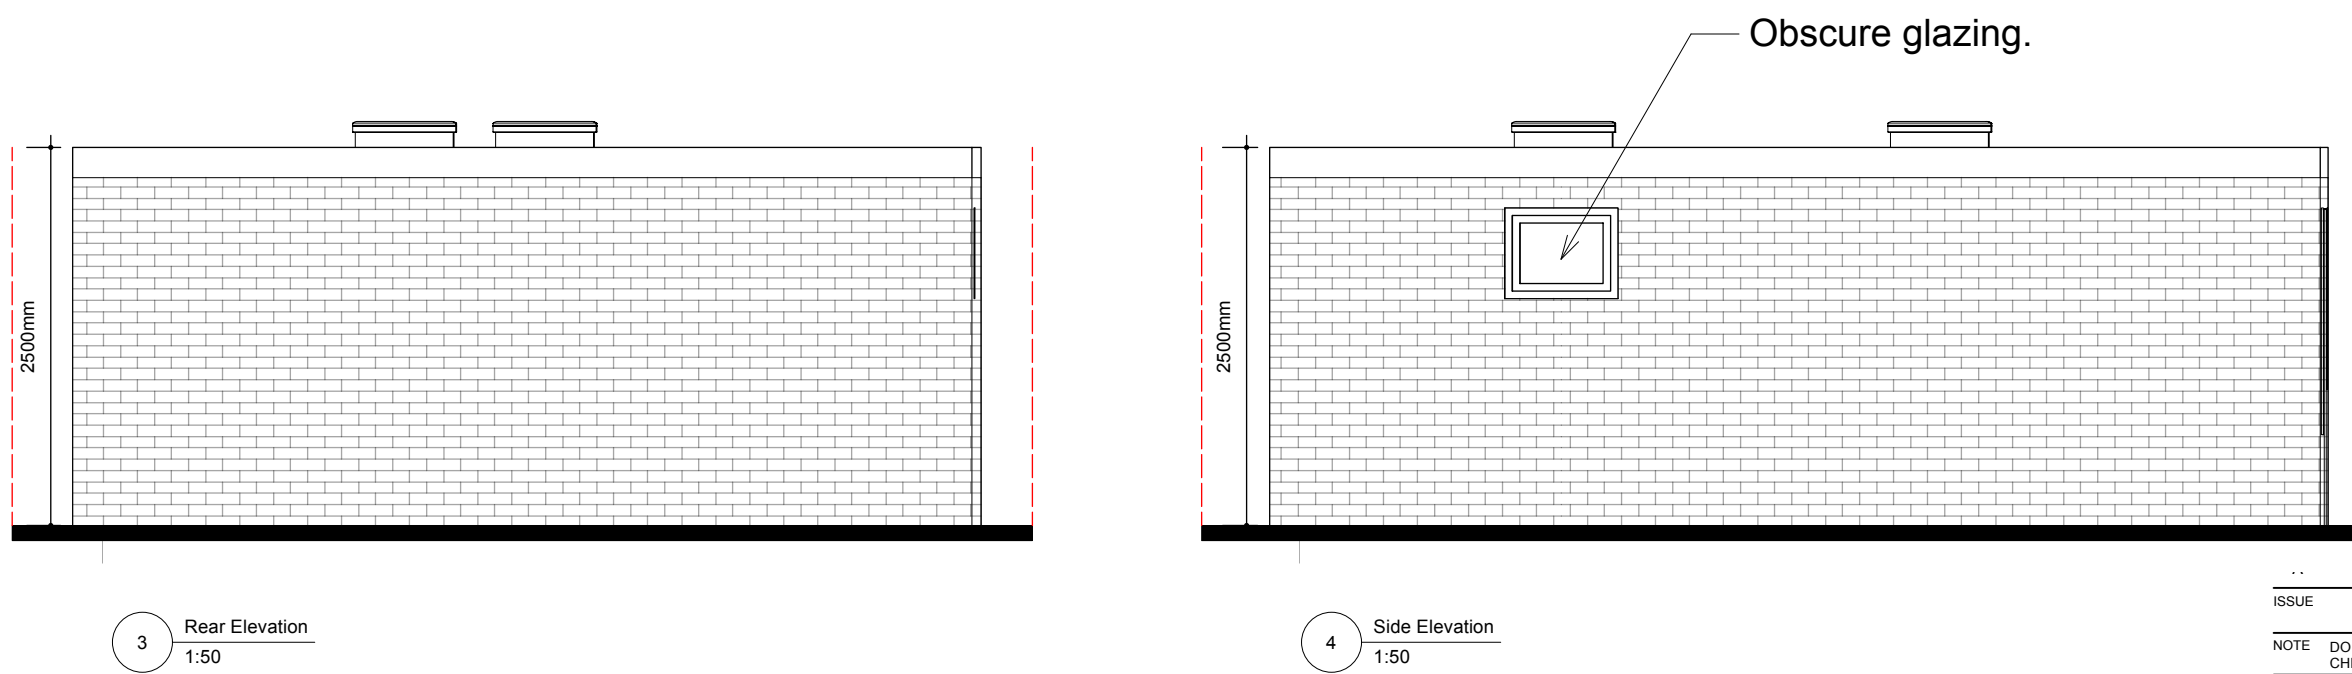


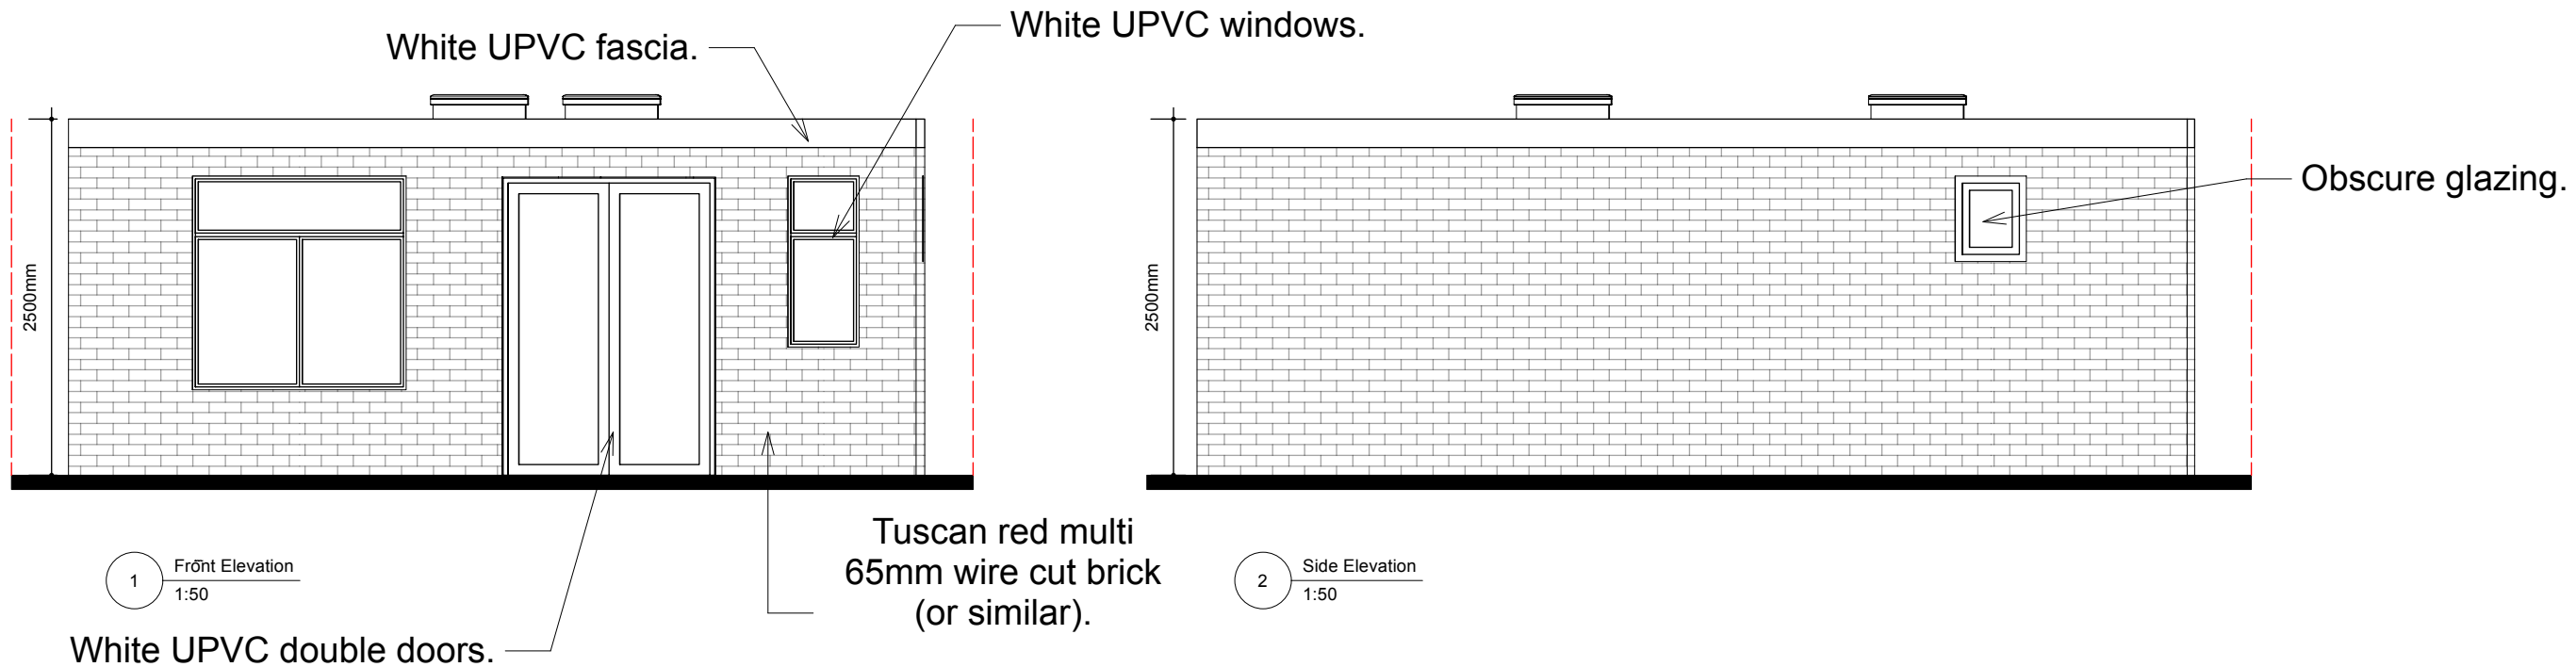

21/09/2026 Amended according to planners email received 16/09/26.

ISSUE	DATE	REVISION
NOTE	DO NOT SCALE FROM DRAWING. USE FIGURED DIMENSIONS ONLY. CHECK ALL DIMENSIONS ON SITE BEFORE ANY MANUFACTURE OR CONSTRUCTION	

PROJECT

7 Gledwood Avenue

DRAWING

Elevations



PROJECT #	Project ID	DWG #	REV
DATE	03/07/2026	B02-A	
SCALE	1:50 @ A3		
DRAWN	CHKD		

www.air.solutions
ks@air.solutions