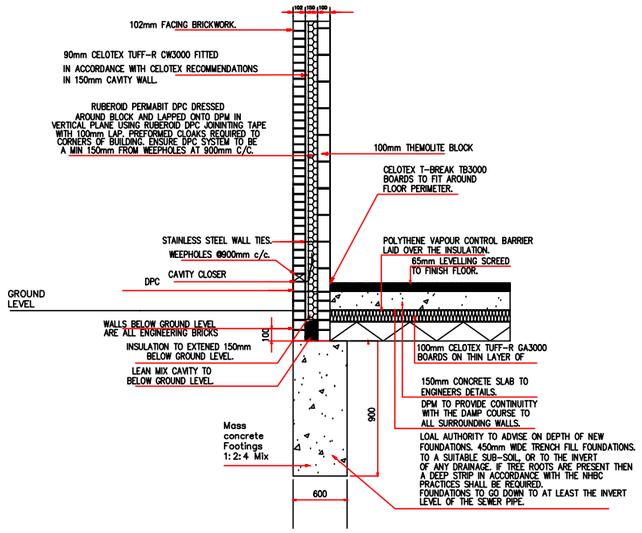

ECCENTRIC FOUNDATION ALONG THE BOUNDARY LINE

DETAILS Scale:- 1:50

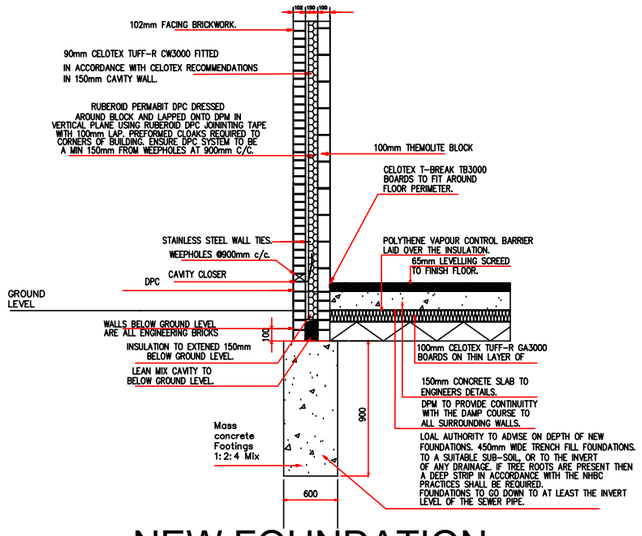

NEW FOUNDATION DETAILS

Scale:- 1:50

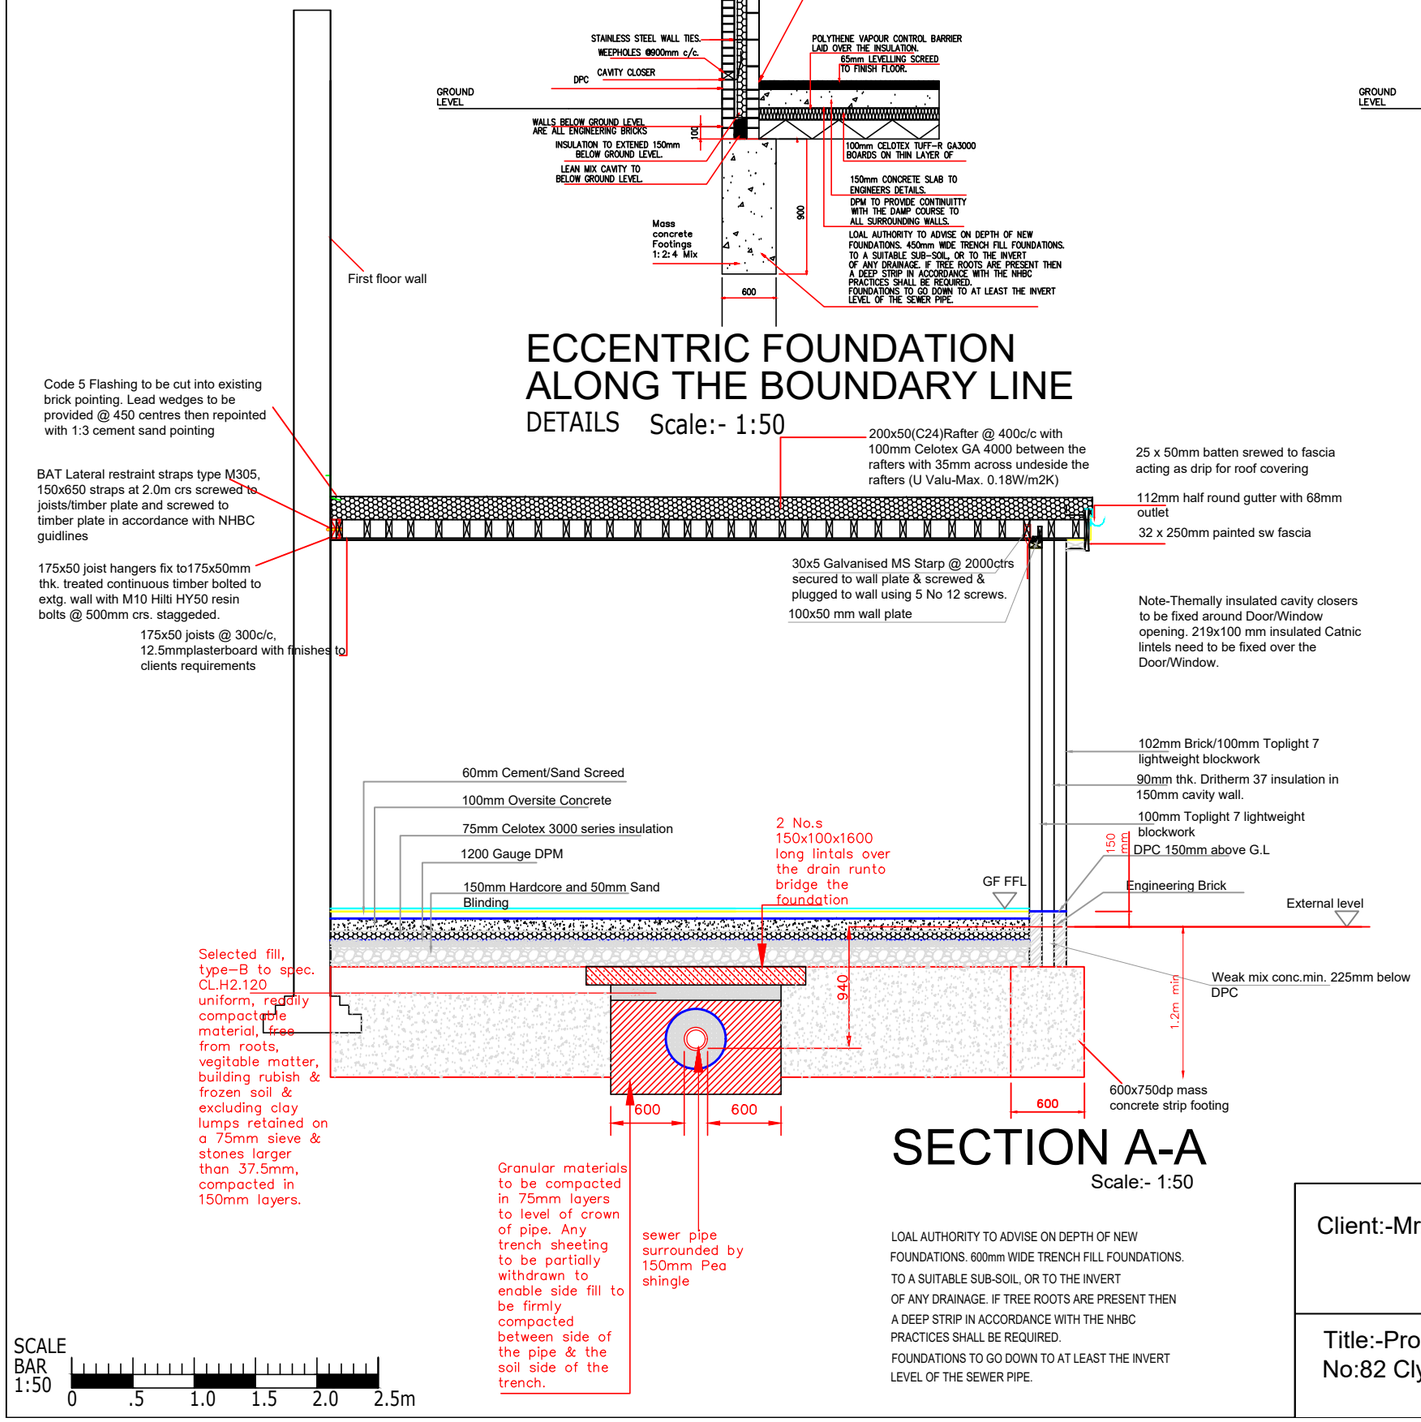

SECTION A-A

Scale:- 1:50

LOAL AUTHORITY TO ADVISE ON DEPTH OF NEW FOUNDATIONS. 600mm WIDE TRENCH FILL FOUNDATIONS.
TO A SUITABLE SUB-SOIL, OR TO THE INVERT
OF ANY DRAINAGE. IF TREE ROOTS ARE PRESENT THEN
A DEEP STRIP IN ACCORDANCE WITH THE NHBC
PRACTICES SHALL BE REQUIRED.
FOUNDATIONS TO GO DOWN TO AT LEAST THE INVERT
LEVEL OF THE SEWER PIPE.

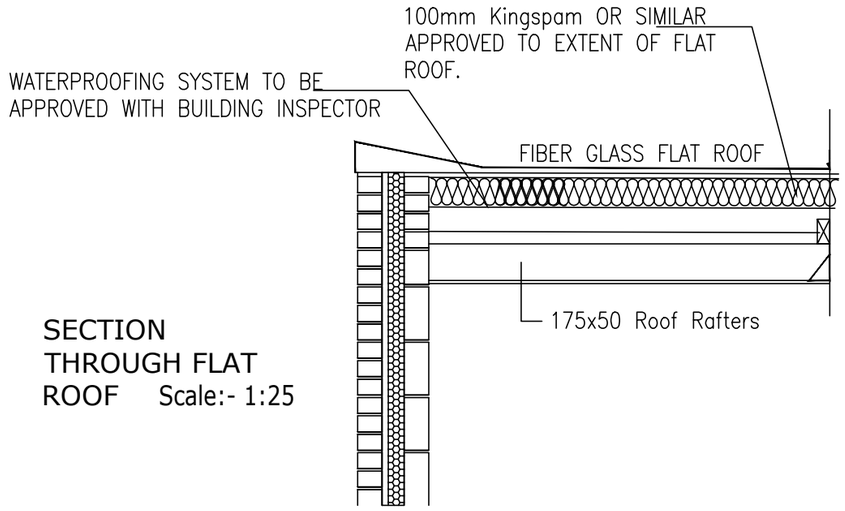

SECTION THROUGH FLAT ROOF Scale:- 1:25

SCALE BAR 1:50

0 .5 1.0 1.5 2.0 2.5m

Client:-Mr.Thivagaran Ganesarajah	Drawing no:-82E	Revision-A	Checked by:S.E
Title:-Proposed single storey rear extension at No:82 Clyfford Road, Ruislip, HA4 6PT.	Drawn by:- S.E 06/24	Scale:-1:50, 1:25 Org.size-A3	