
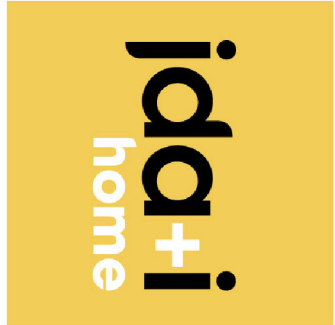
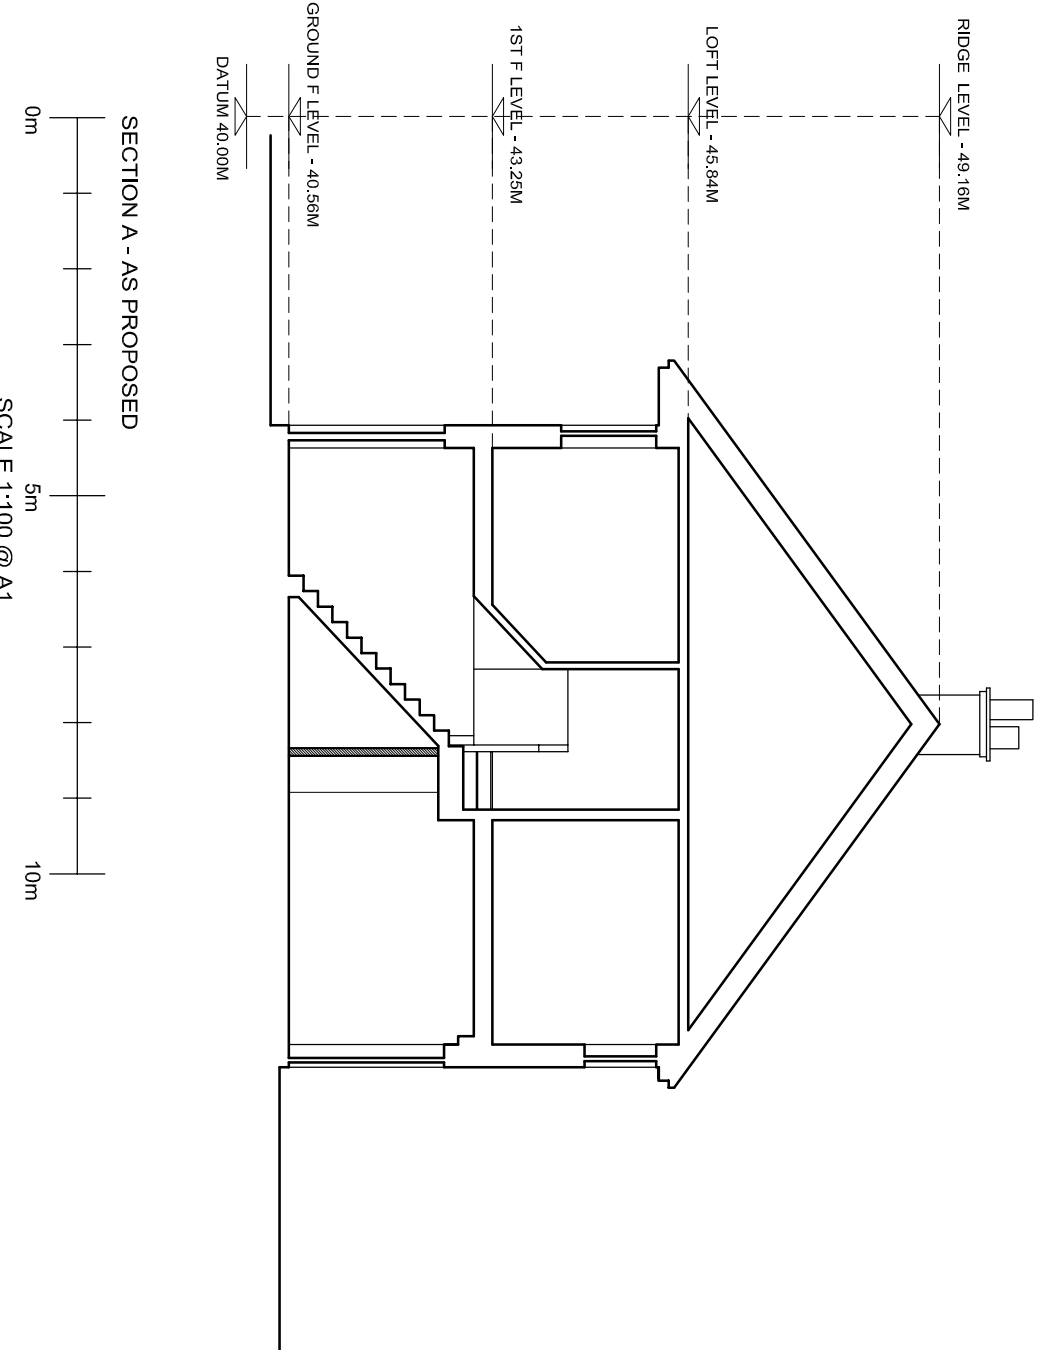
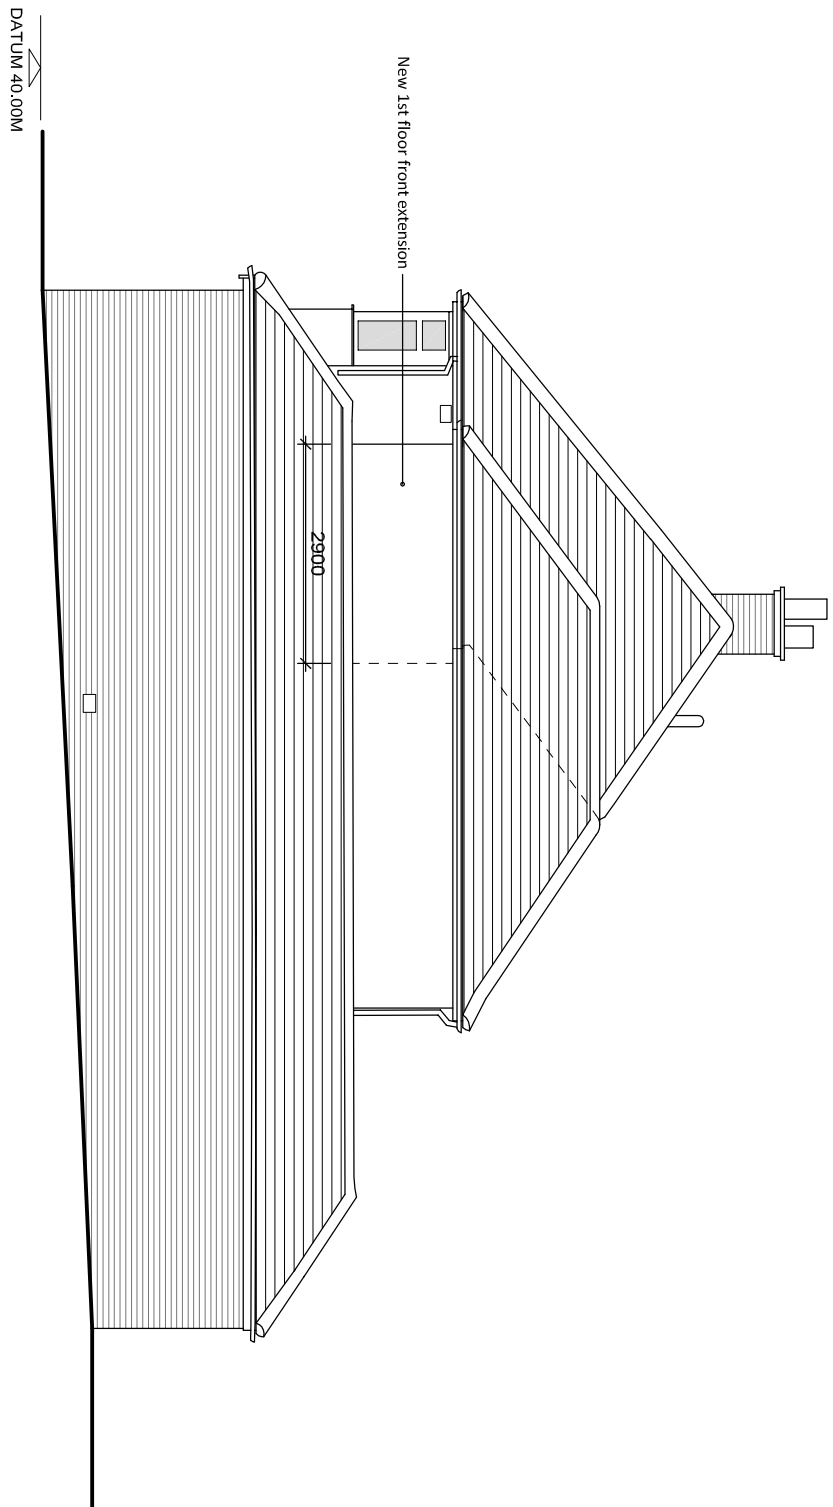
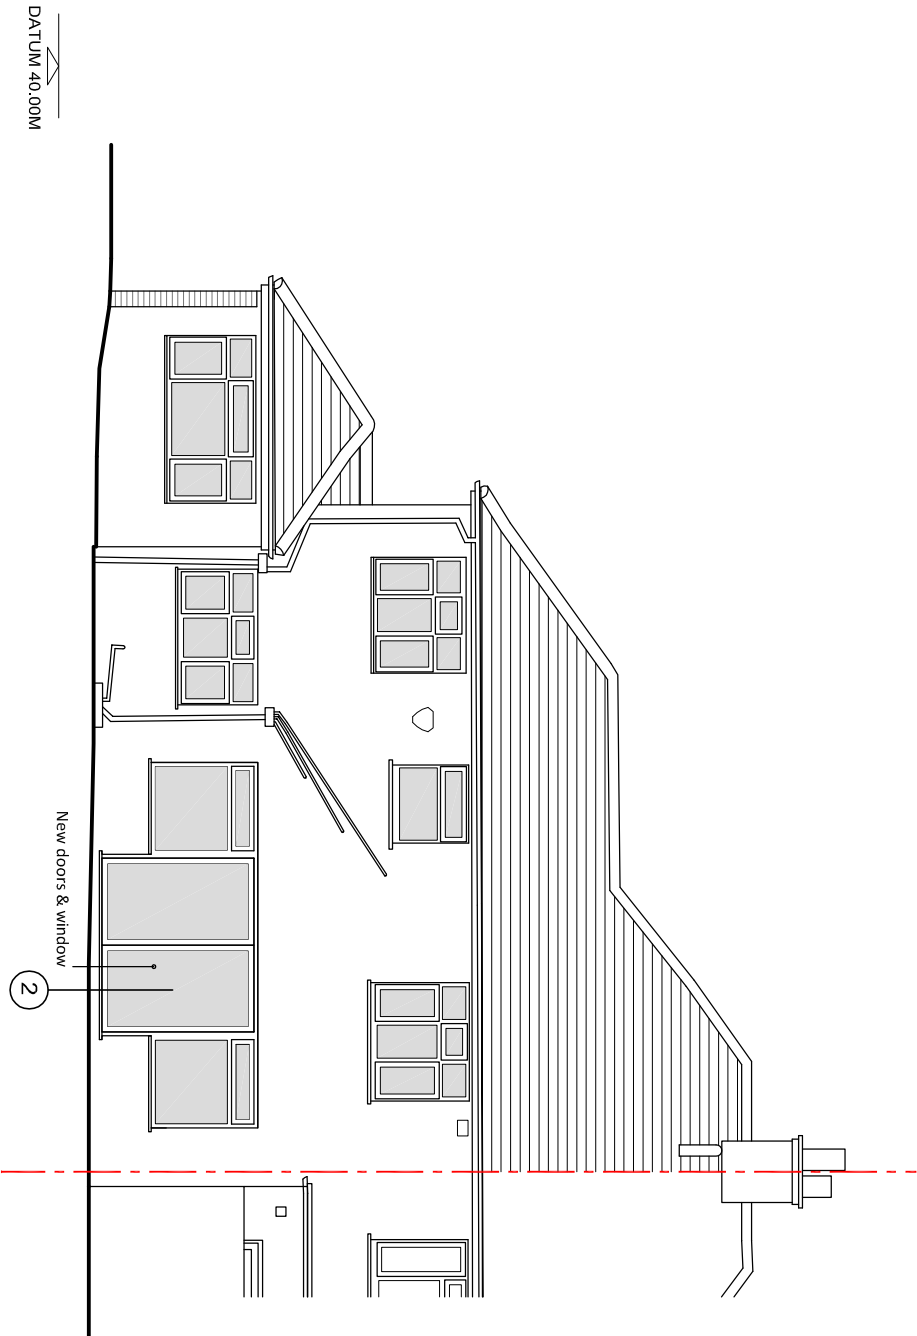
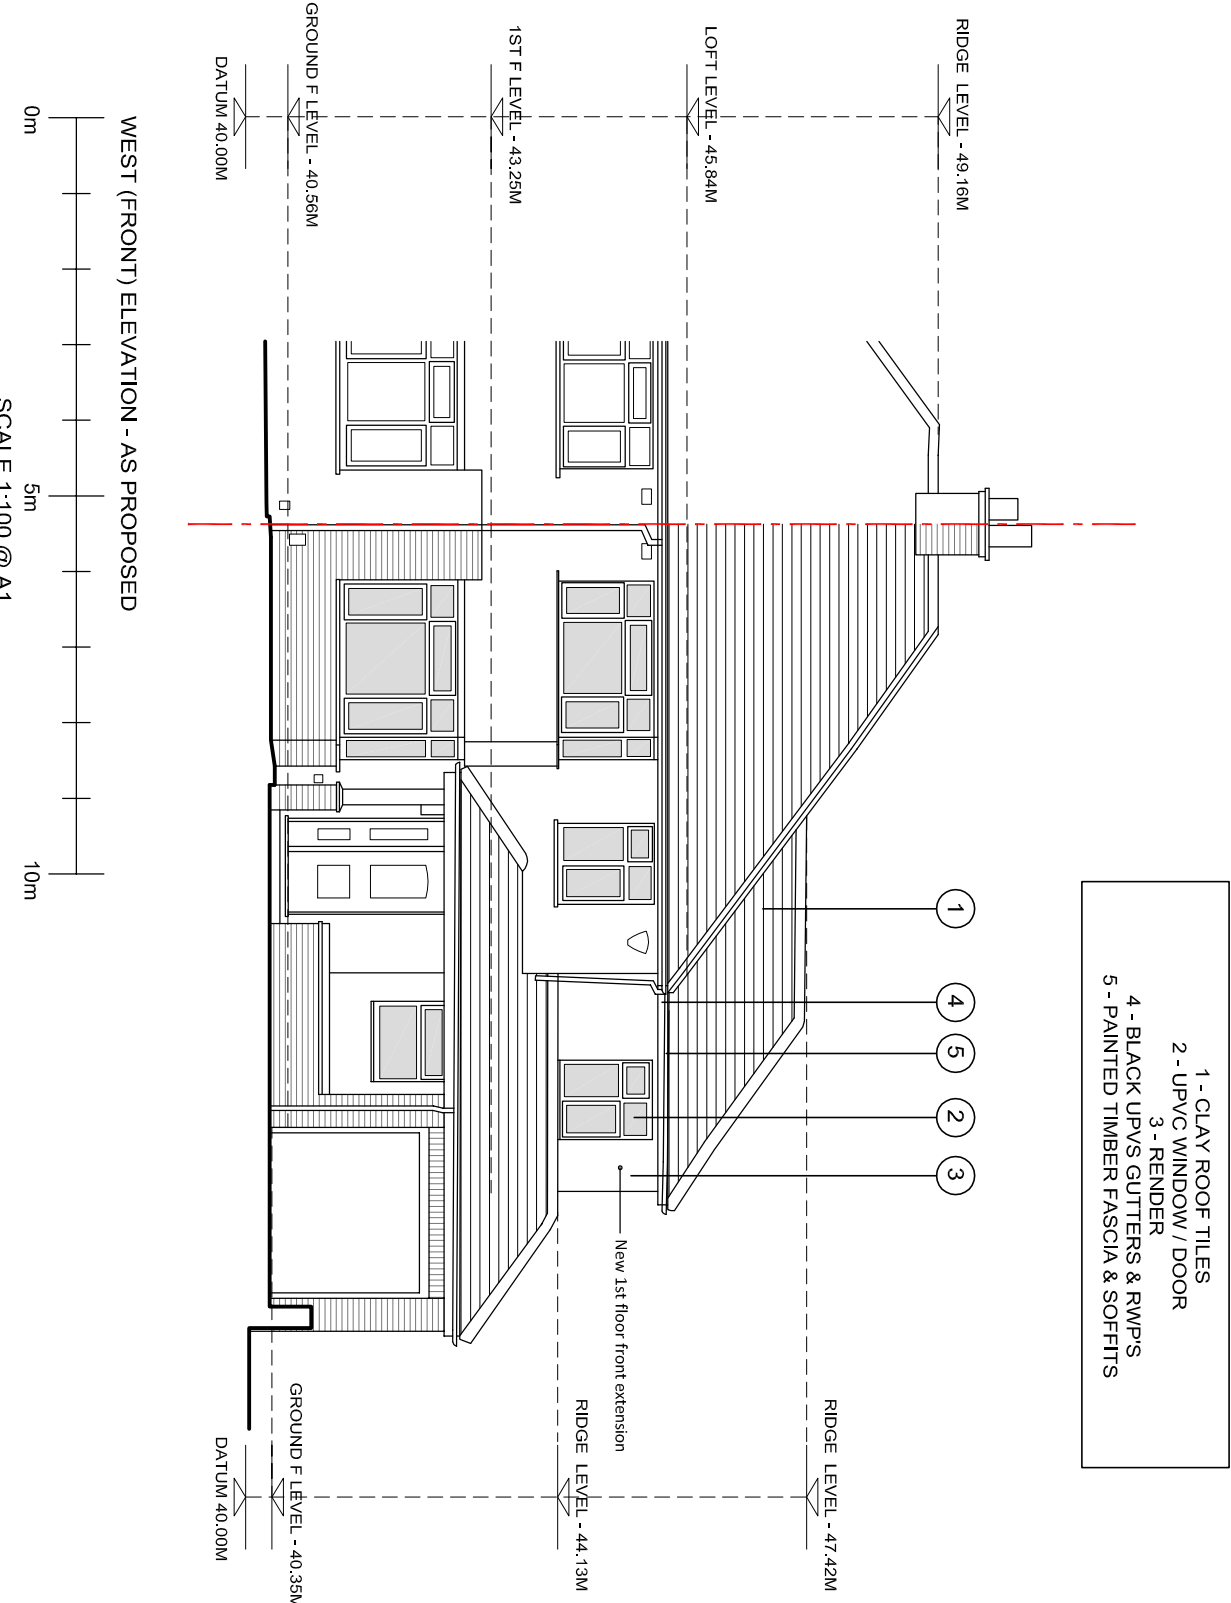
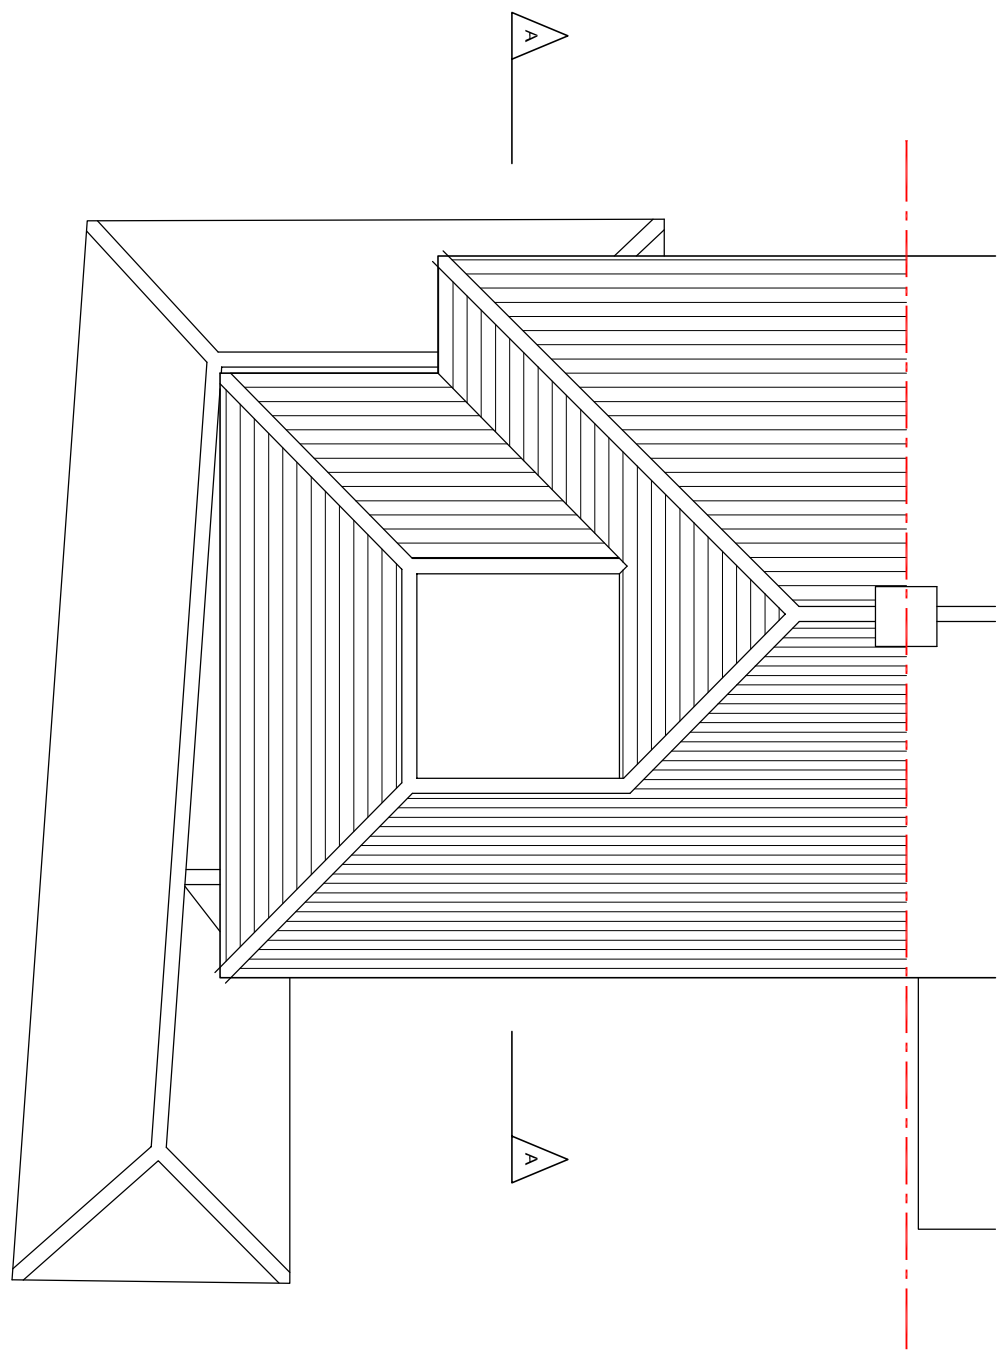
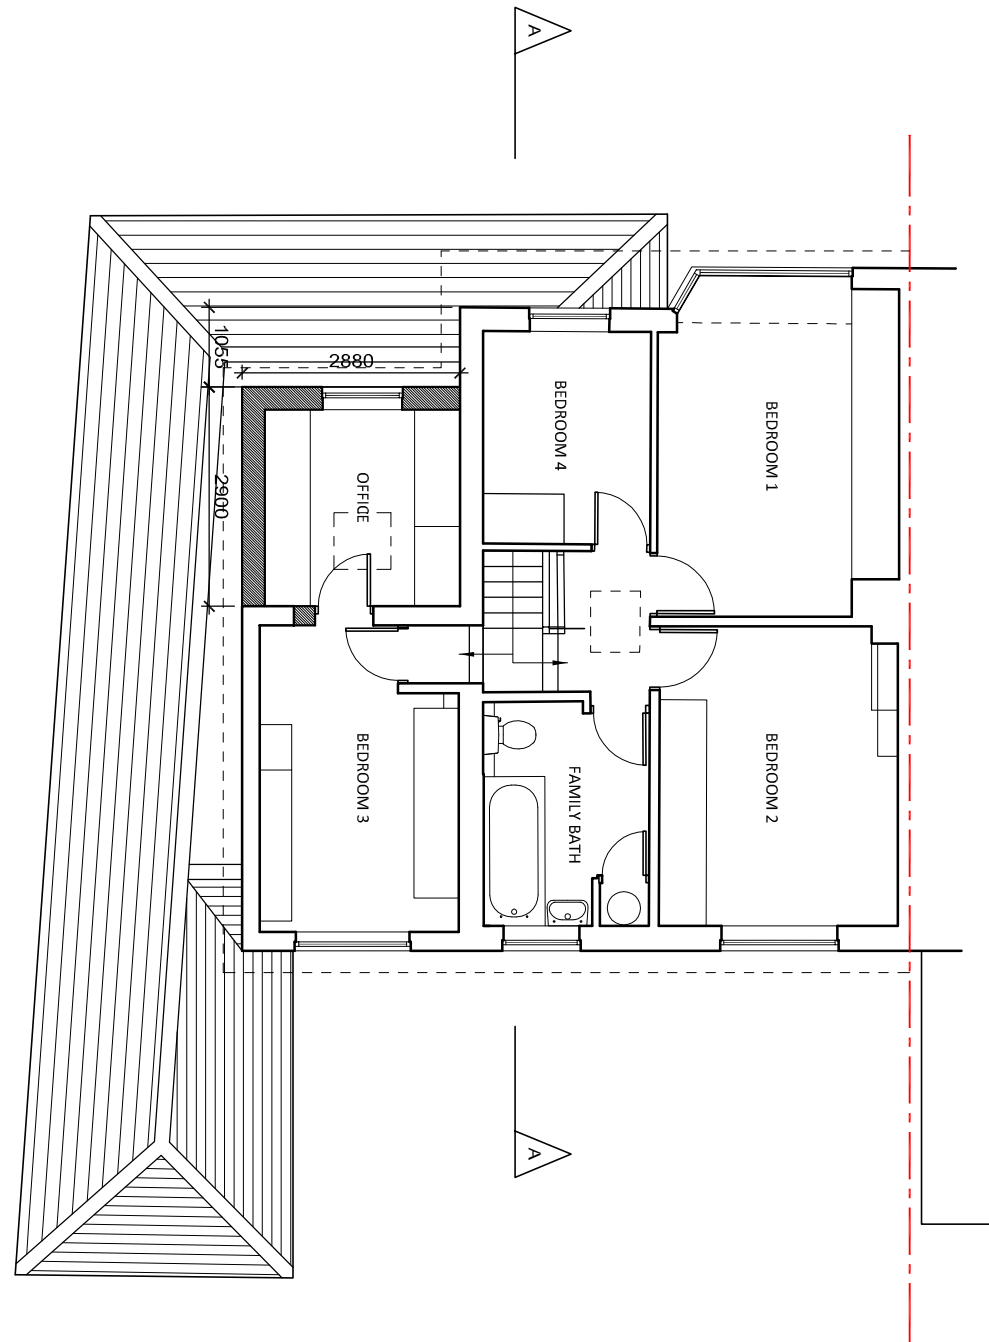


NOTE
This drawing is copyright.
The contractor is to check all dimensions on site before commencement of
Discrepancies must be reported immediately to the architect before
proceeding.

PLANNING

REV	DATE	DESCRIPTION	CHK.
-----	------	-------------	------

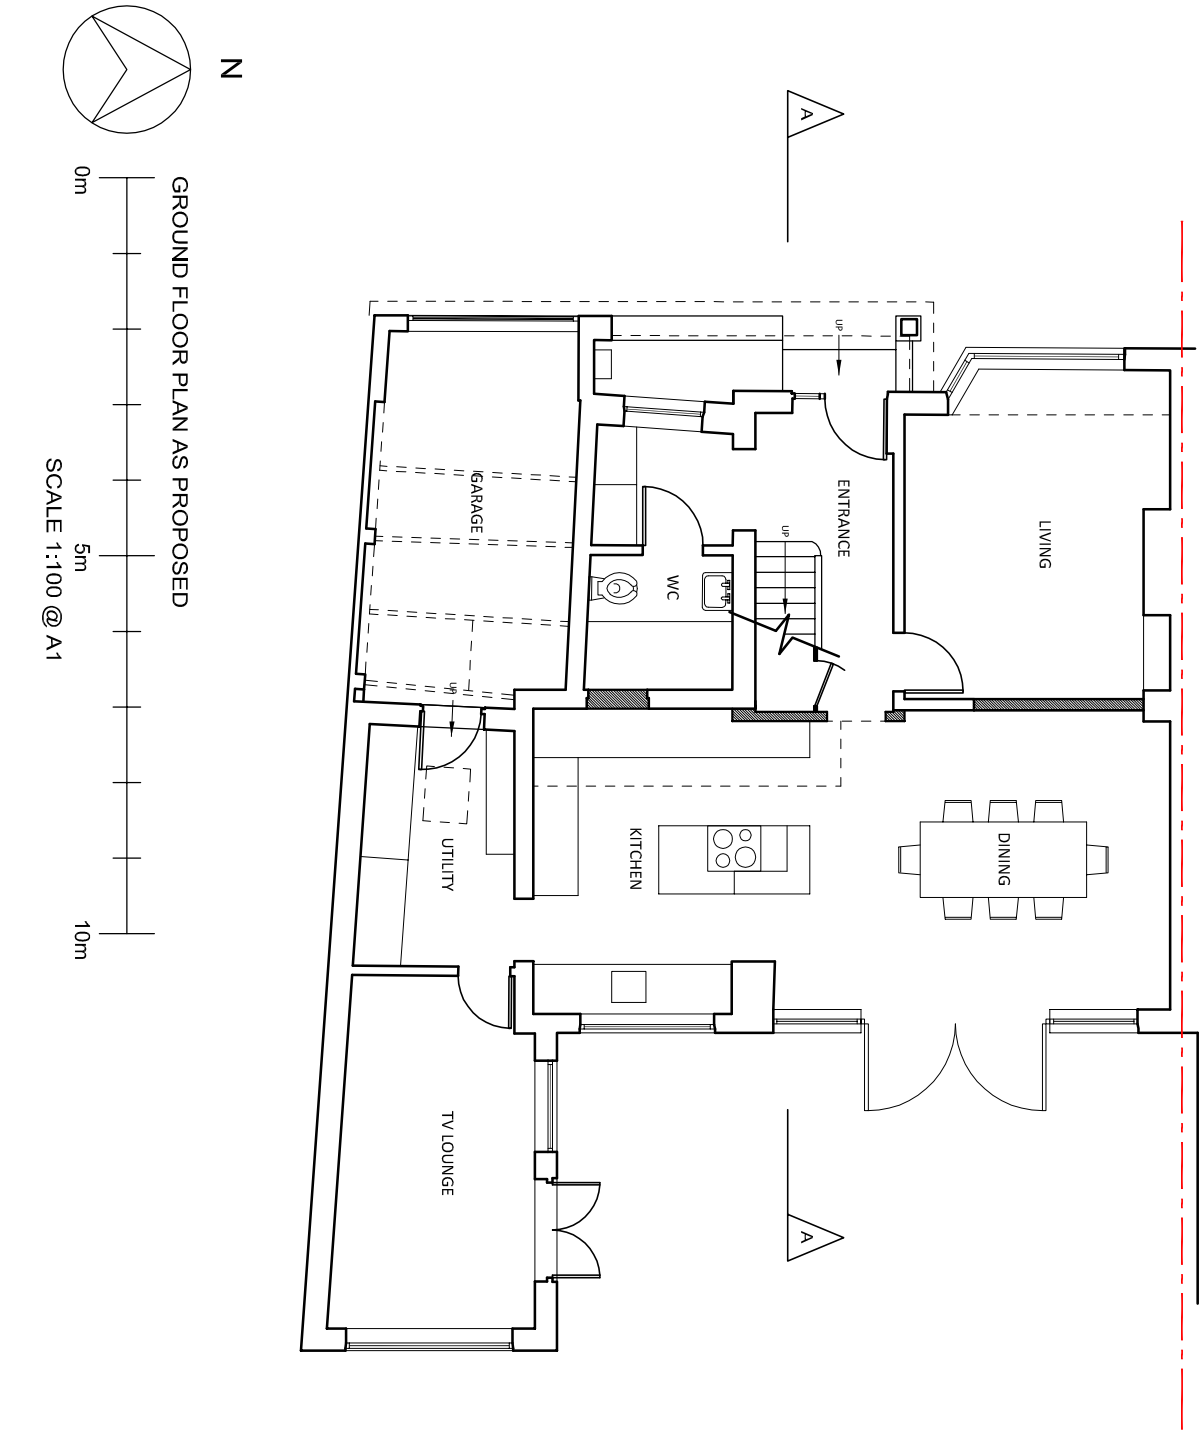

The Old Warehouse
200-202 Watlington Road
Little Chalfont, Amersham
Bucks HP7 9PN
+44 (0)1494 755 600
info@jameslindsayarchitects.co.uk
jameslindsayarchitects.co.uk

CLIENT

M/R & MRS IRVING

ADDRESS

ICKENHAM, MIDDLESEX UB10 8JJ

PROJECT

193 HOYLAK CRESCENT

DRAWING TITLE
PLANS, ELEVATIONS & SECTION AS PROPOSED

DRAWING NO.

IHC-134-PL100

REV NO.

SCALE	DATE	DRAWN	CHECKED
1:100 @ A1	19.03.22	RJH	