
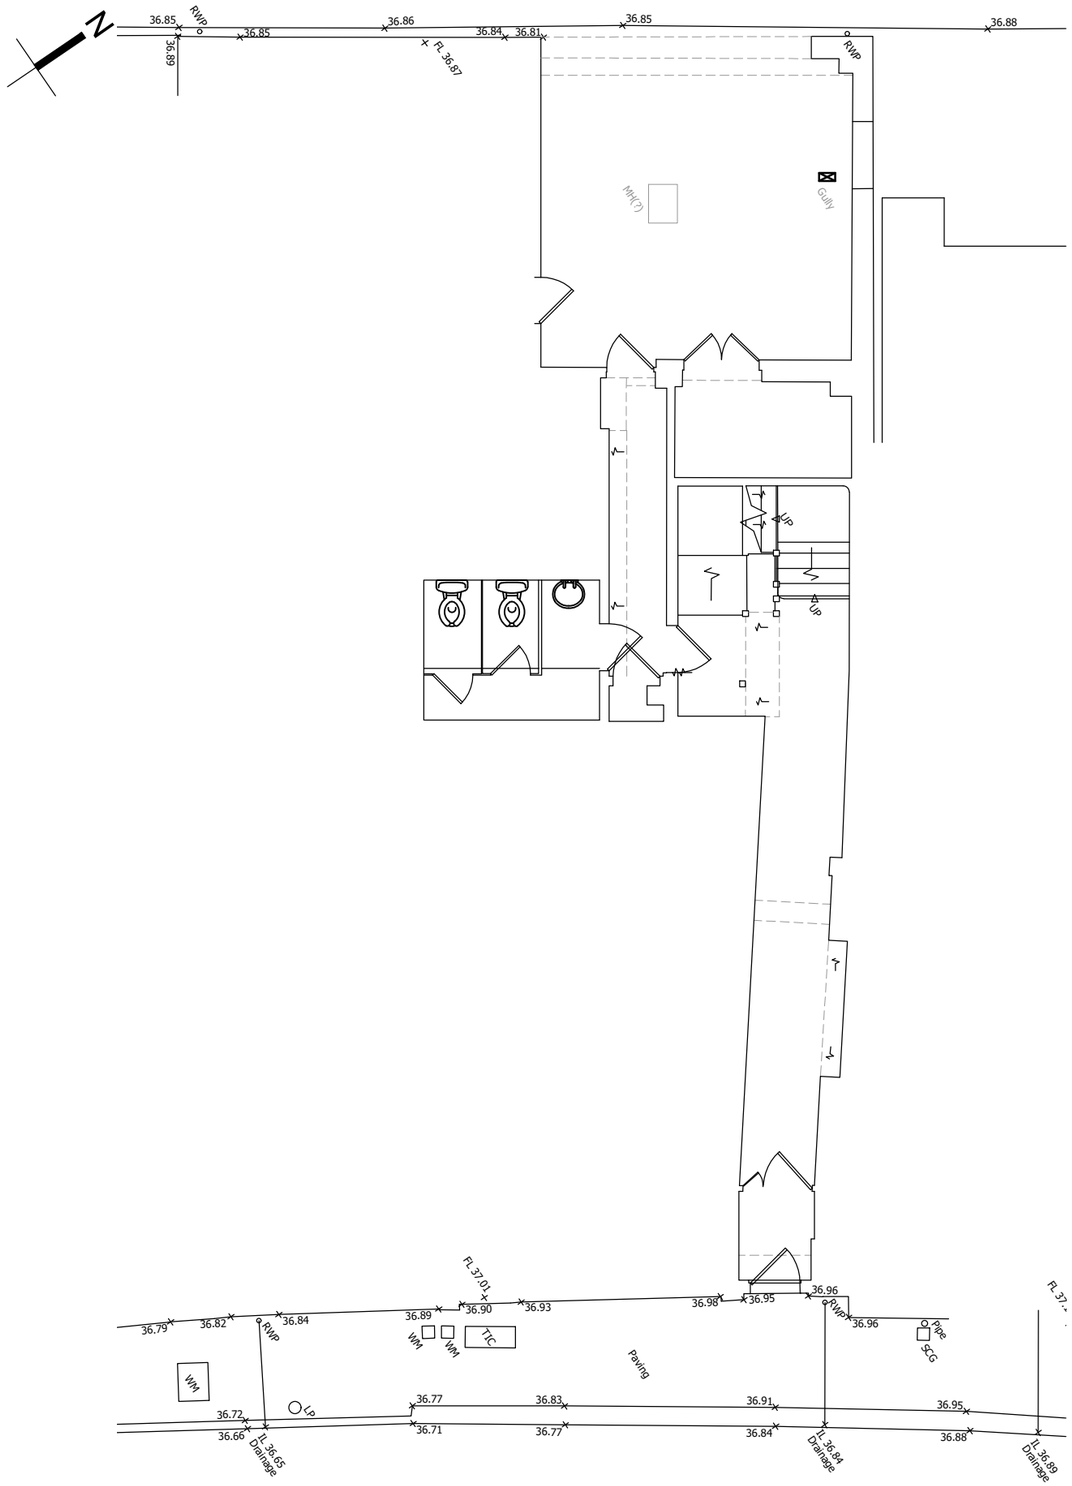


Ground Floor Plan
1:100

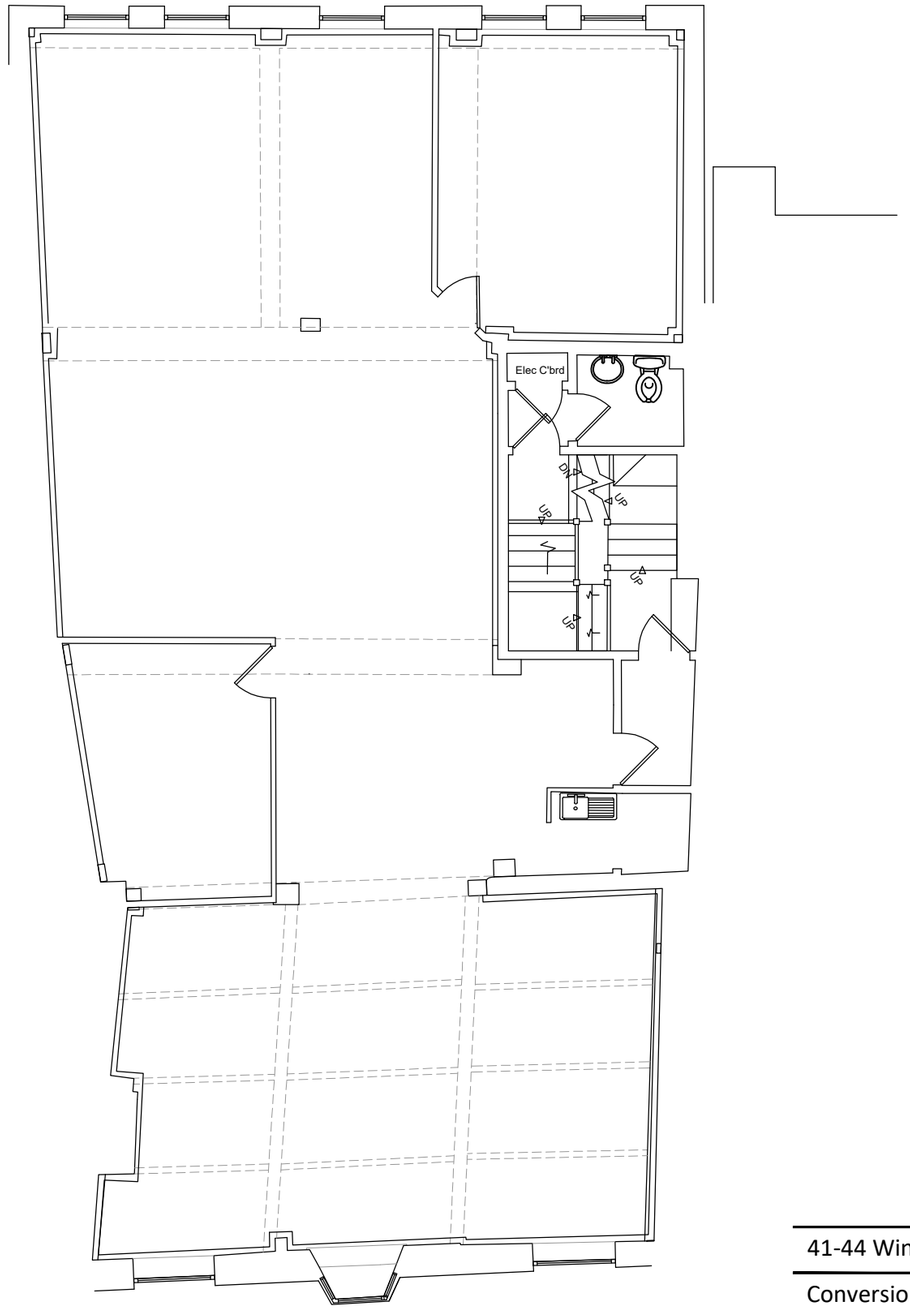

First Floor Plan
1:100

0 1 2 3 4 5m

41-44 Windsor Street, Uxbridge

Conversion to Residential

Existing Floor Plans

1:100 @ A3 **02** /

invent
ARCHITECTURE
T: 01227 282247
W: invent-architecture.co.uk
A: 24 Oxford Street, Whitstable, CT5 1DD