
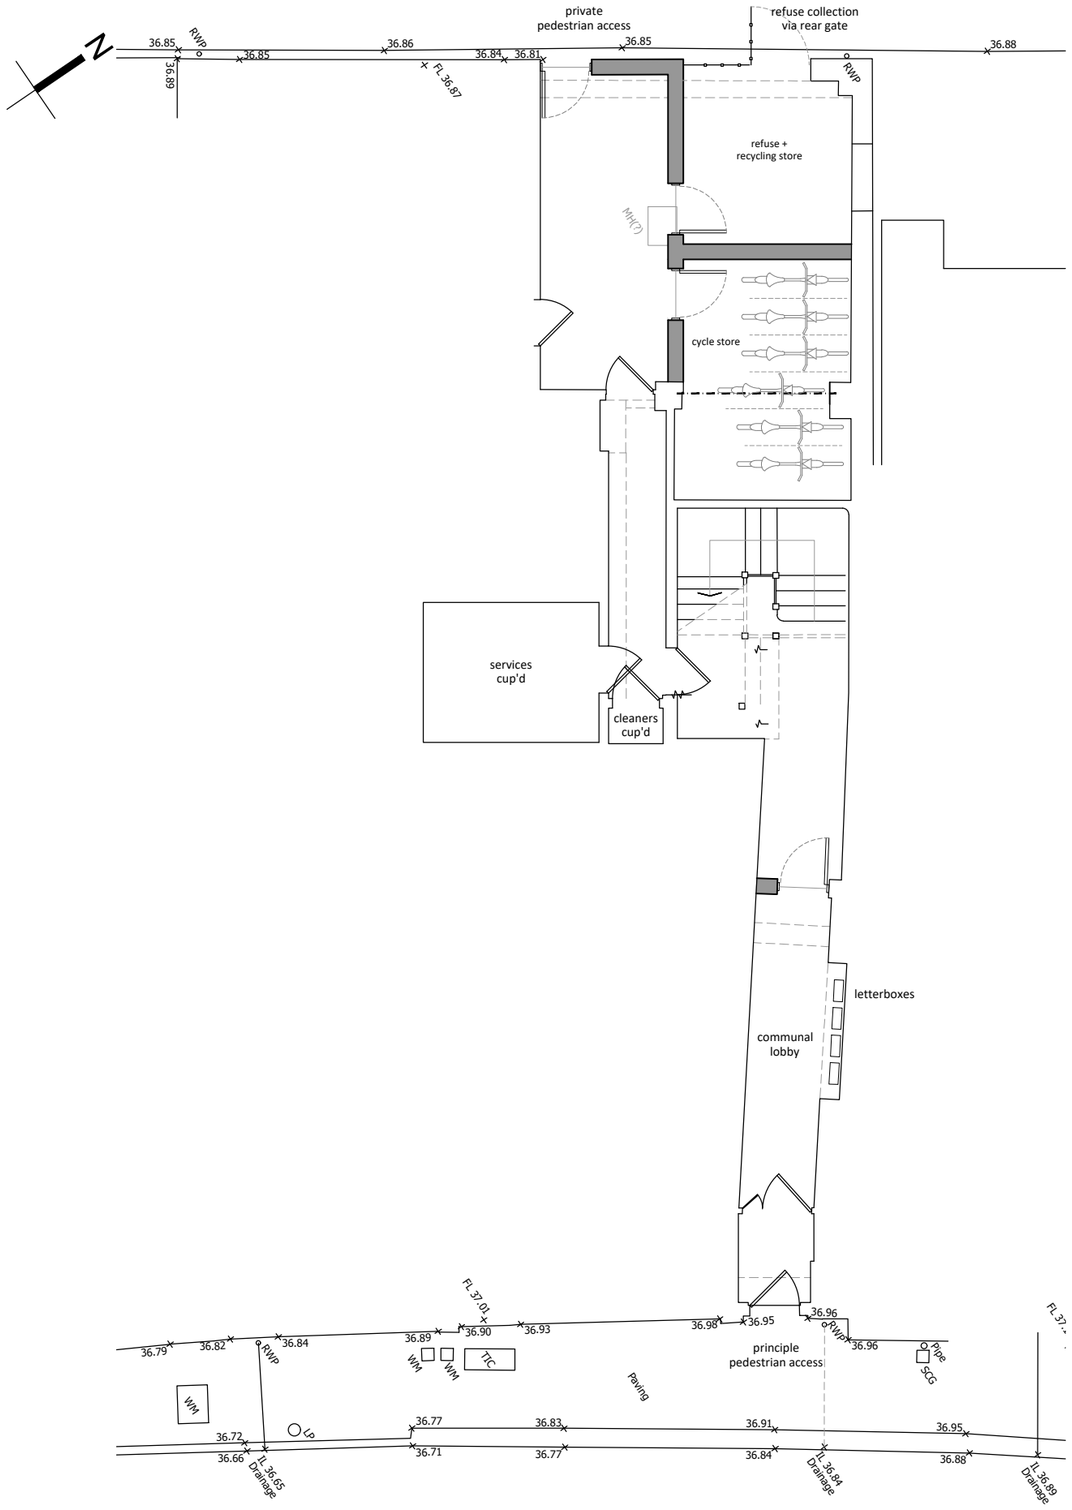


Ground Floor Plan
1:100

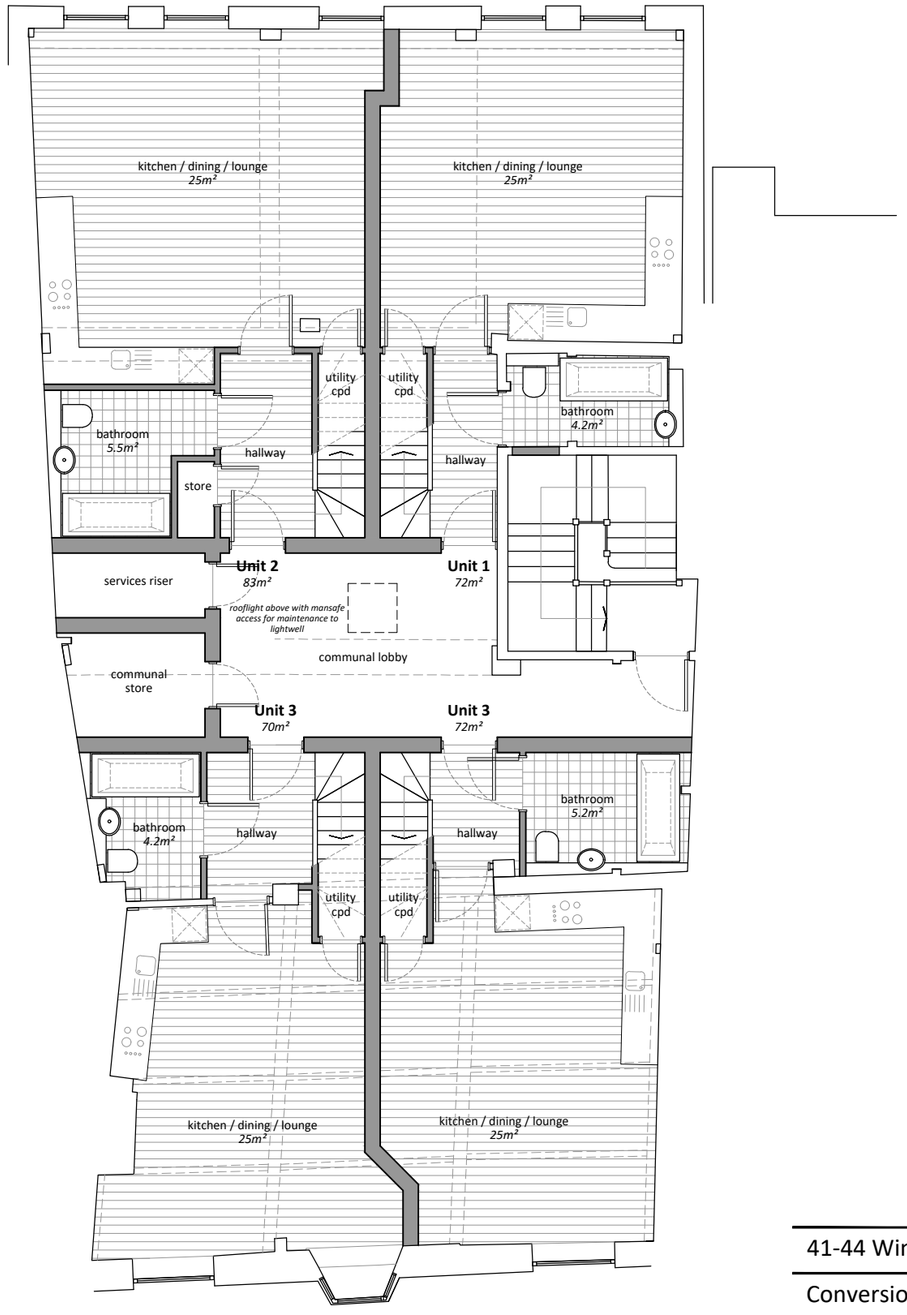

First Floor Plan
1:100

0 1 2 3 4 5m

41-44 Windsor Street, Uxbridge	
Conversion to Residential	
Proposed Floor Plans	
1:100 @ A3	**05** **A**

invent
ARCHITECTURE
T: 01227 282247
W: invent-architecture.co.uk
A: 24 Oxford Street, Whitstable, CT5 1DD