

Existing walls to be demolished

New proposed walls


Existing walls

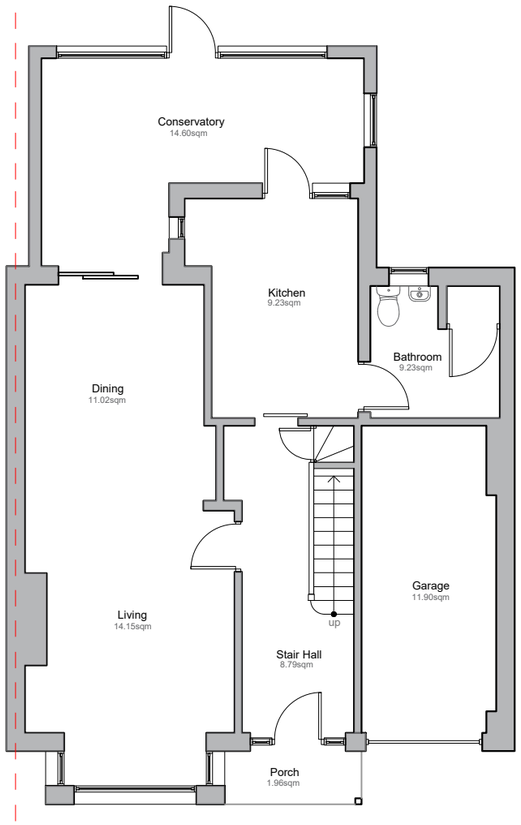


GROUND FLOOR

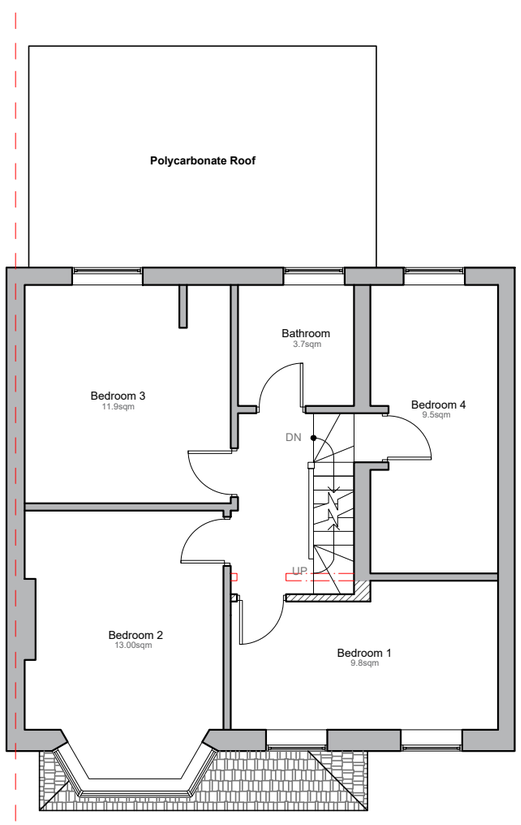

FIRST FLOOR

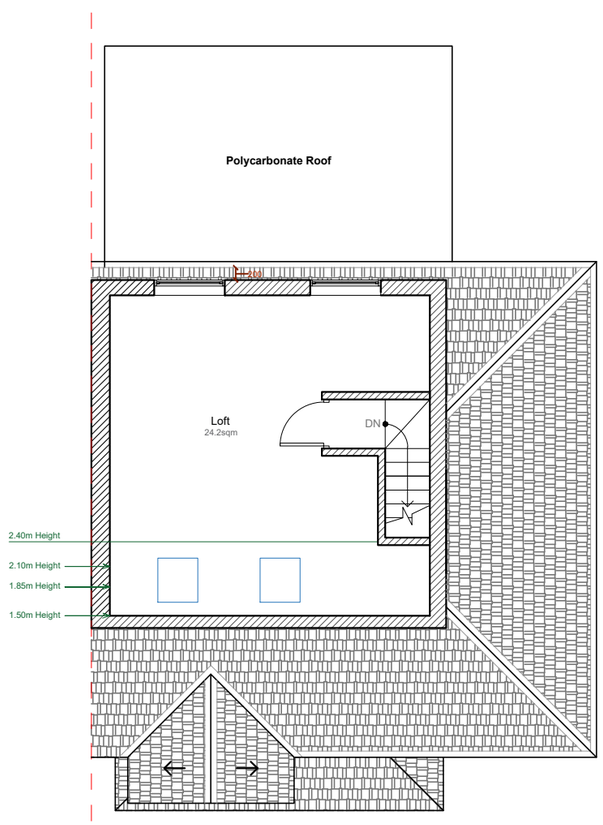

LOFT PLAN

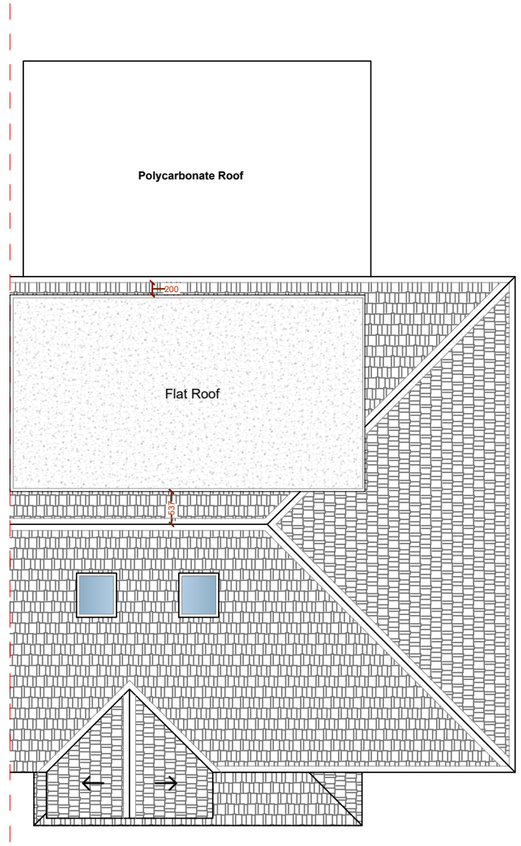

ROOF PLAN

0 1m 5m 10m

EXCEL Planning

Tel: 020 3576 0996

Email: info@excelplanning.co.uk

Address: 45 Stamford Hill,
London, N16 5SR

Revision	Revision Date

ADDRESS

105 Hayes End Rd
Hayes
UB4 8EL

SHEET NUMBER:
P001

DRAWING TITLE:
Proposed Floor Plans


DATE:
26/11/2024


SCALE:
1:100 @ A3

Copyright in the design and this drawing is the property of Excel Planning Ltd. Reproduction in whole or in part is forbidden without written permission of Excel Planning Ltd. This drawing must be read in conjunction with all other relevant documentation and drawings.


Excel Planning Ltd accepts no liability for any expense, loss or damage of whatsoever nature and however arising from any variation which has not been referred to them and their approval obtained.

Do not scale from this drawing, only figured dimensions are to be used. All dimensions to be cross-checked on-site prior to manufacture and construction. Any discrepancies to be reported to Excel Planning Ltd immediately.

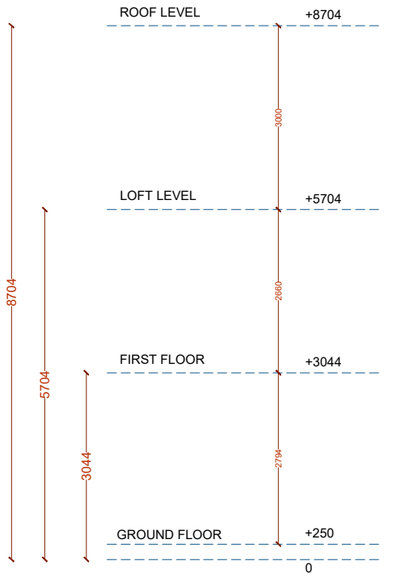


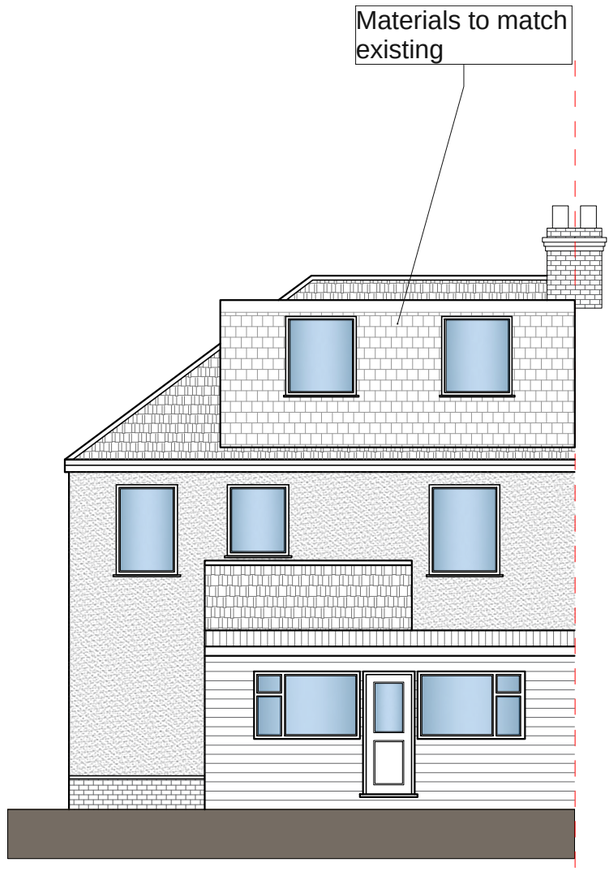

REAR ELEVATION

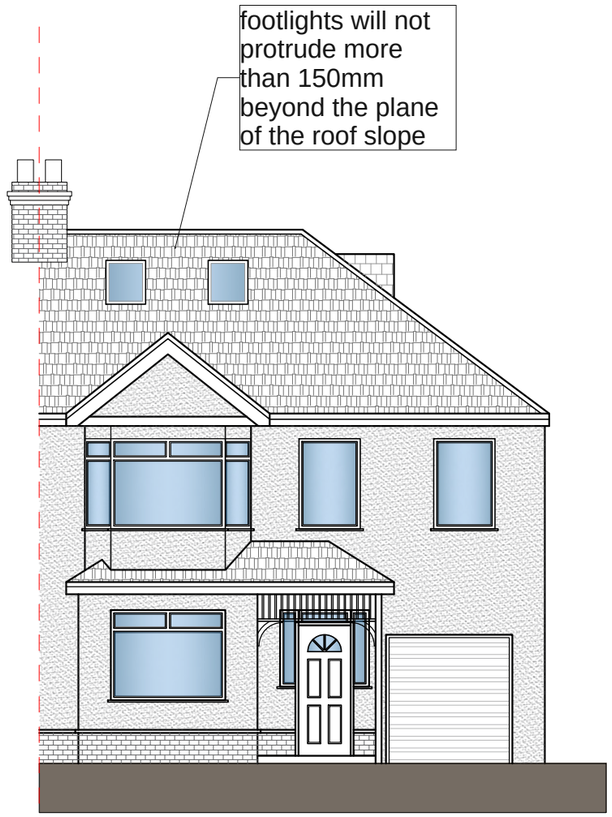

FRONT ELEVATION

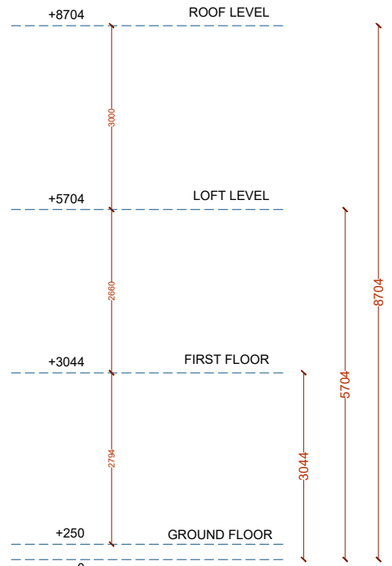



EXCEL Planning

Tel: 020 3576 0996

Email: info@excelplanning.co.uk

Address: 45 Stamford Hill,
London, N16 5SR

Revision	Revision Date
A	

ADDRESS

105 Hayes End Rd
Hayes
UB4 8EL

SHEET NUMBER:
P002

DRAWING TITLE:
Proposed Floor Plans


DATE:
26/11/2024

SCALE:
1:100 @ A3


Copyright in the design and this drawing is the property of Excel Planning Ltd. Reproduction in whole or in part is forbidden without written permission of Excel Planning Ltd. This drawing must be read in conjunction with all other relevant documentation and drawings.

Excel Planning Ltd accepts no liability for any expense, loss or damage of whatsoever nature and however arising from any variation which has not been referred to them and their approval obtained.

Do not scale from this drawing, only figured dimensions are to be used. All dimensions to be cross-checked on-site prior to manufacture and construction. Any discrepancies to be reported to Excel Planning Ltd immediately.

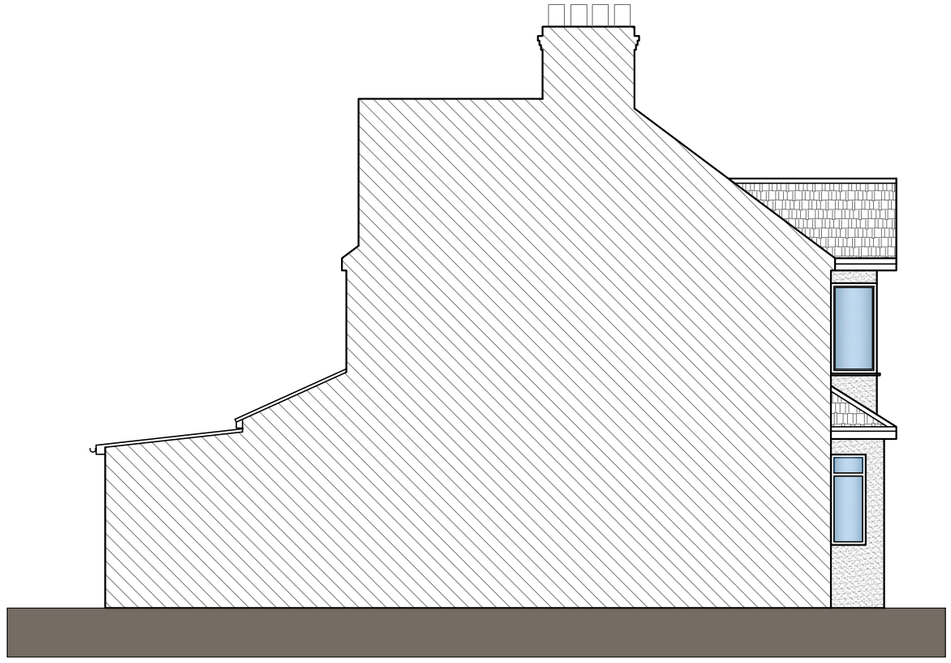

LEFT SIDE ELEVATION

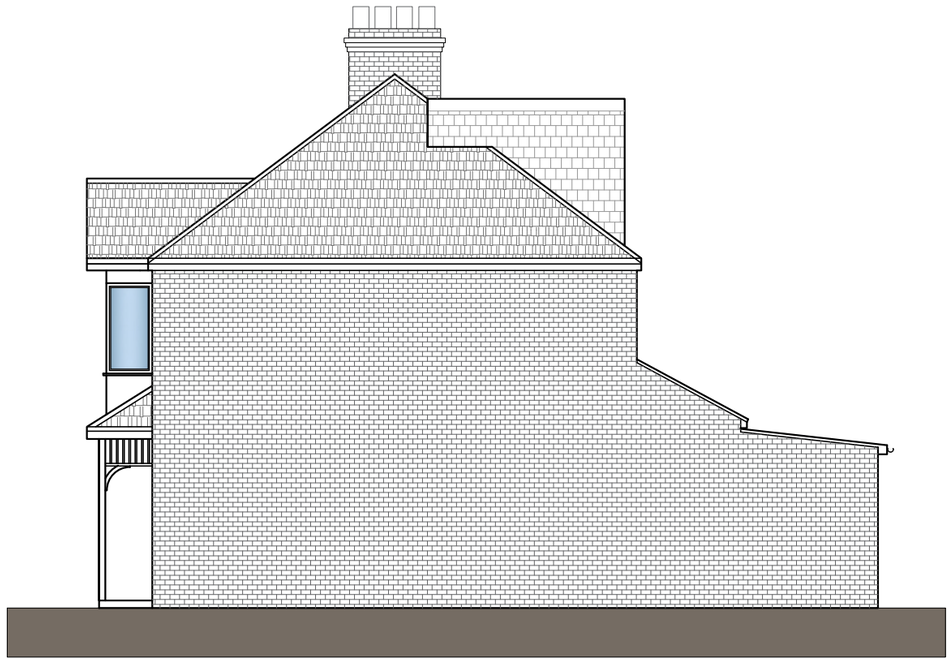

RIGHT SIDE ELEVATION

0 1m 5m 10m

EXCEL Planning

Tel: 020 3576 0996

Email: info@excelplanning.co.uk

Address: 45 Stamford Hill,
London, N16 5SR

Revision	Revision Date

ADDRESS

105 Hayes End Rd
Hayes
UB4 8EL

SHEET NUMBER:
P003

DRAWING TITLE:
Proposed Floor Plans


DATE:
26/11/2024

SCALE:
1:100 @ A3

Copyright in the design and this drawing is the property of Excel Planning Ltd. Reproduction in whole or in part is forbidden without written permission of Excel Planning Ltd. This drawing must be read in conjunction with all other relevant documentation and drawings.

Excel Planning Ltd accepts no liability for any expense, loss or damage of whatsoever nature and however arising from any variation which has not been referred to them and their approval obtained.

Do not scale from this drawing, only figured dimensions are to be used. All dimensions to be cross-checked on-site prior to manufacture and construction. Any discrepancies to be reported to Excel Planning Ltd immediately.

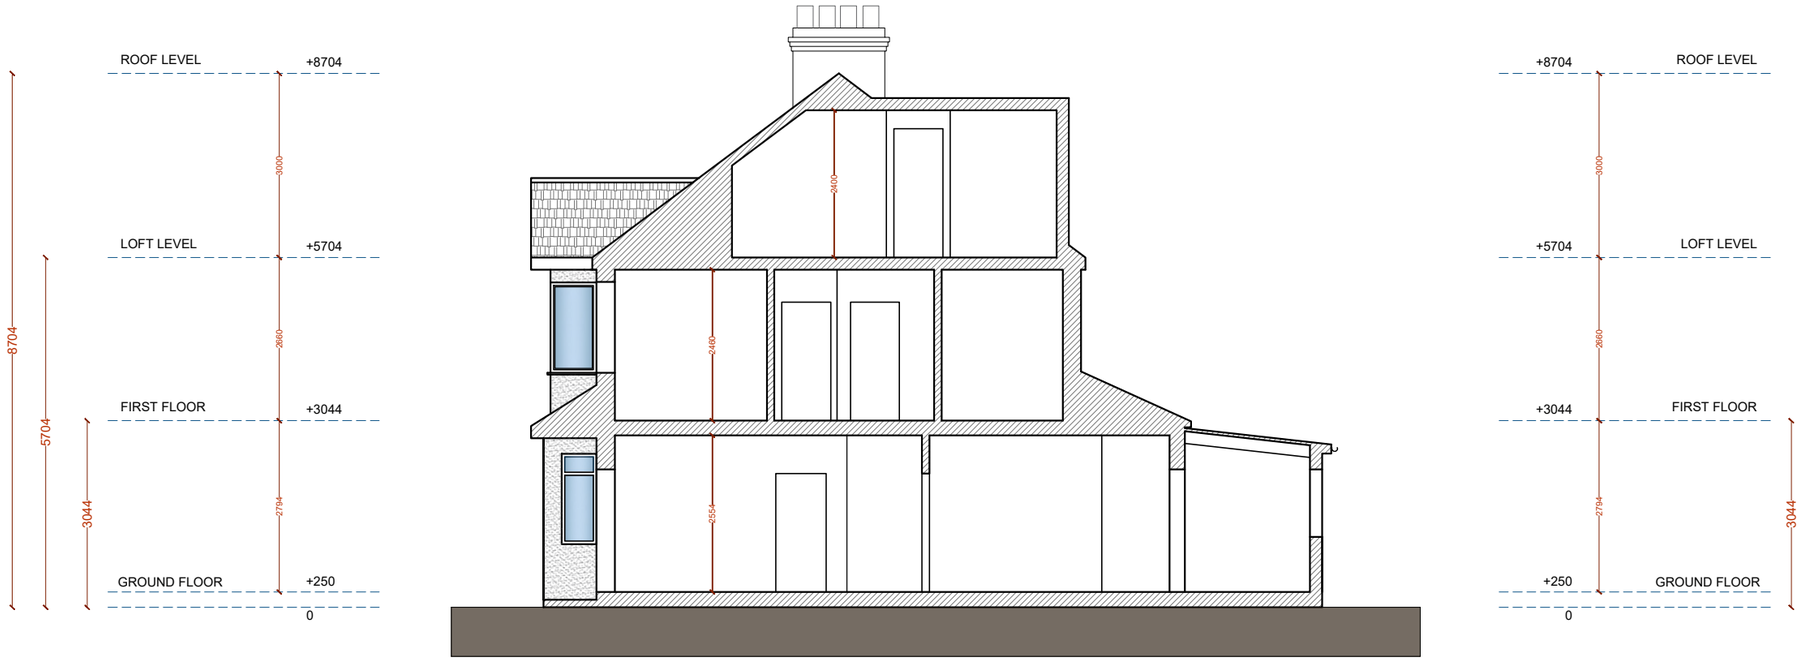

0 1m 5m 10m

EXCEL Planning

Tel: 020 3576 0996

Email: info@excelplanning.co.uk

Address: 45 Stamford Hill,
London, N16 5SR

Revision	Revision Date

ADDRESS

105 Hayes End Rd
Hayes
UB4 8EL

SHEET NUMBER:
P002

DRAWING TITLE:
Proposed Floor Plans

DATE:
26/11/2024

SCALE:
1:100 @ A3

Copyright in the design and this drawing is the property of Excel Planning Ltd. Reproduction in whole or in part is forbidden without written permission of Excel Planning Ltd. This drawing must be read in conjunction with all other relevant documentation and drawings.

Excel Planning Ltd accepts no liability for any expense, loss or damage of whatsoever nature and however arising from any variation which has not been referred to them and their approval obtained.

Do not scale from this drawing, only figured dimensions are to be used. All dimensions to be cross-checked on-site prior to manufacture and construction. Any discrepancies to be reported to Excel Planning Ltd immediately.