
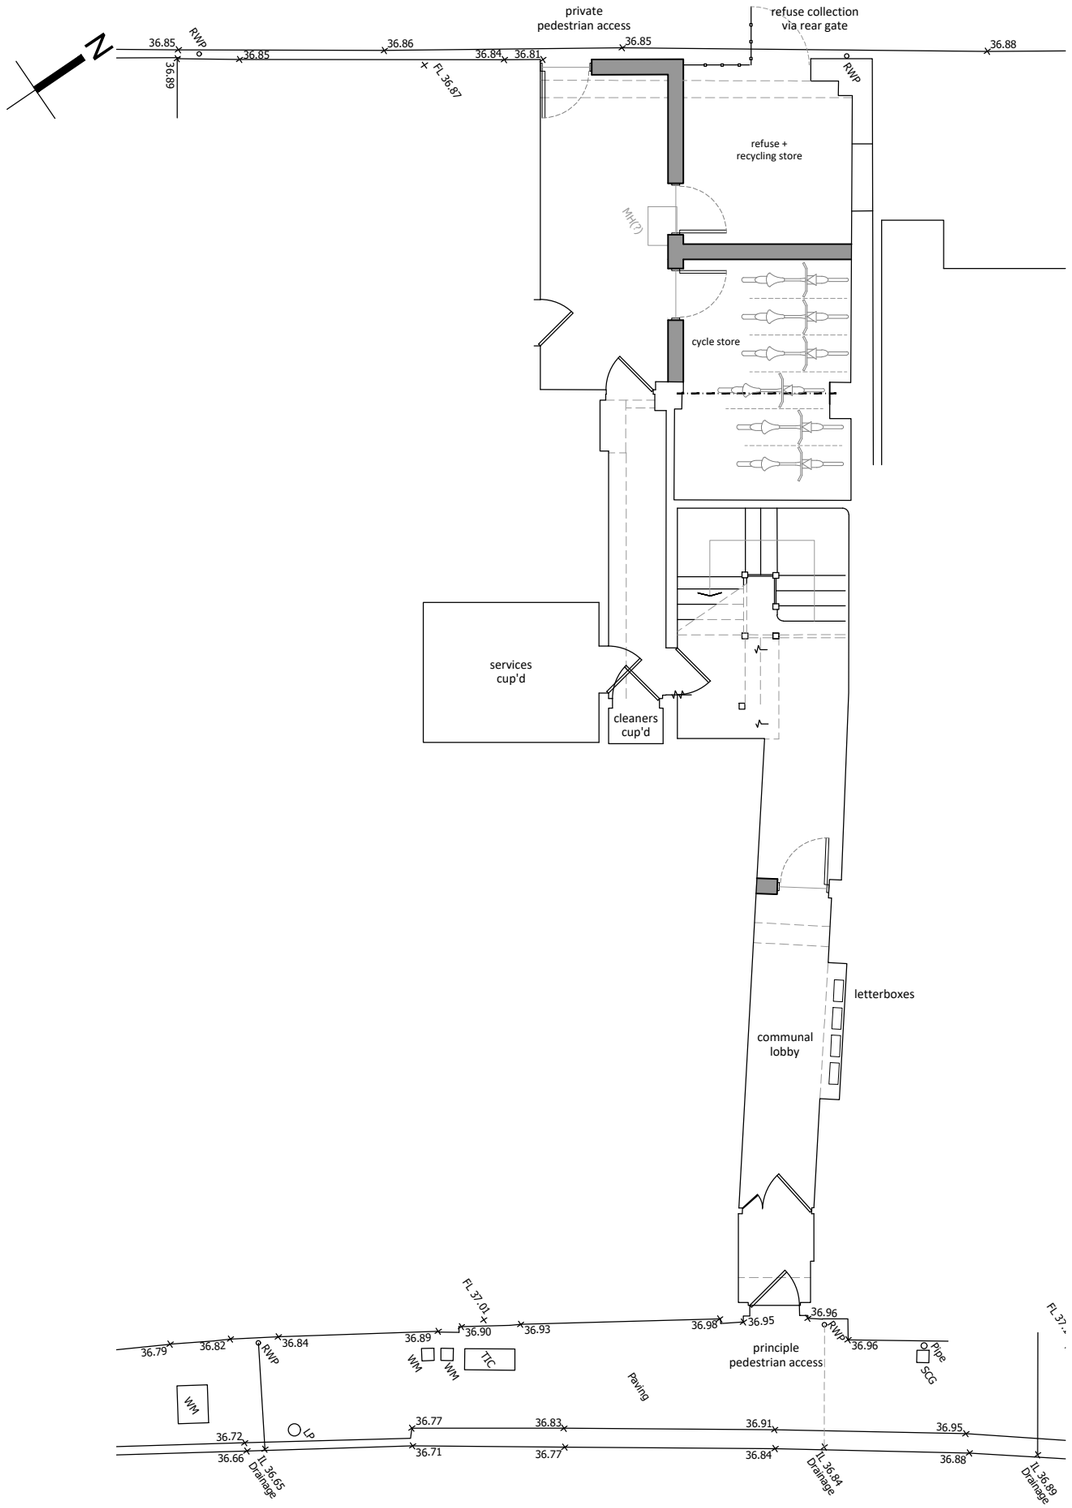


Ground Floor Plan
1:100

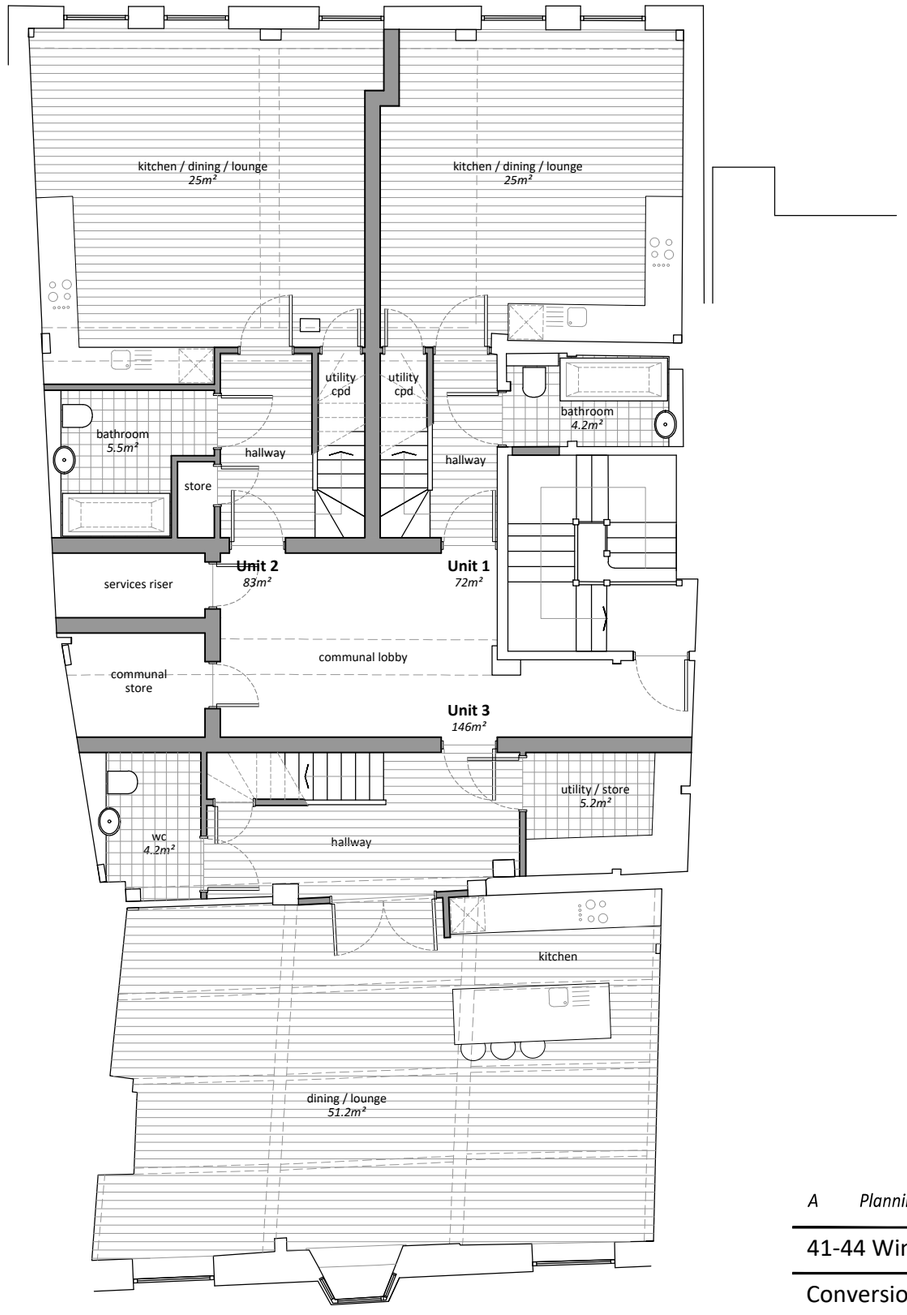

First Floor Plan
1:100

0 1 2 3 4 5m

A	*Planning Re-Submission (3 Units)*	*28.04.20*

41-44 Windsor Street, Uxbridge

Conversion to Residential

Proposed Floor Plans

1:100 @ A3 **05** **A**

invent
ARCHITECTURE

T: 01227 282247
W: invent-architecture.co.uk
A: 24 Oxford Street, Whitstable, CT5 1DD