
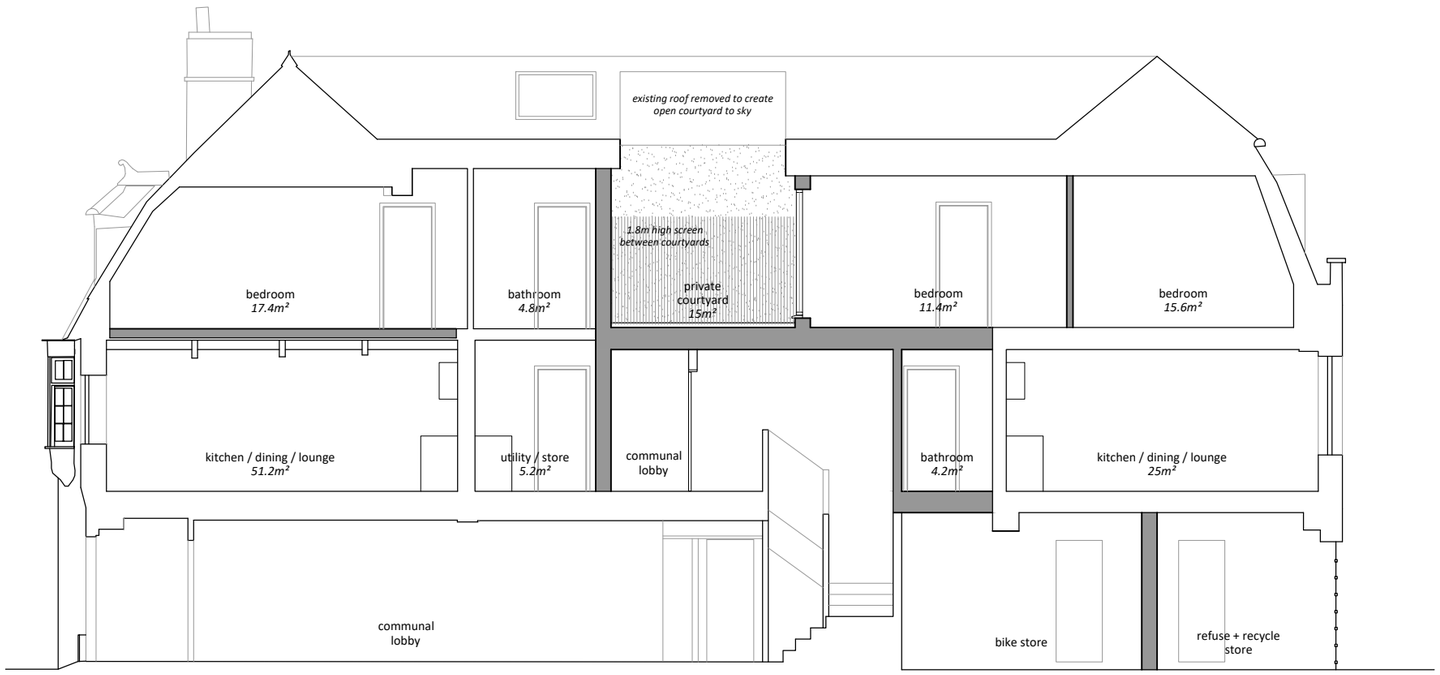


Key Section (Thru)
1:100

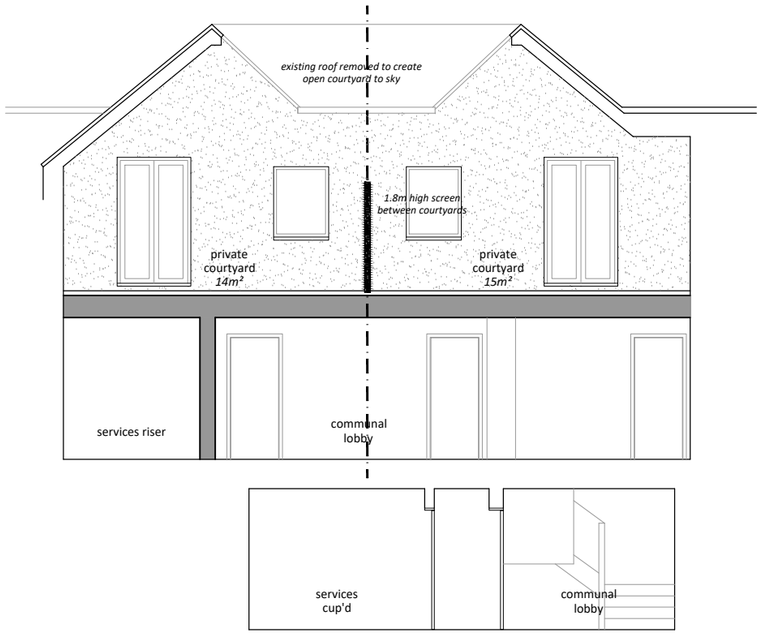

Cross Section (Thru)
1:100

A	Planning Re-Submission (3 Units)	28.04.20

41-44 Windsor Street, Uxbridge

Conversion to Residential

Proposed Sections

1:100 @ A3 **07** **A**

0 1 2 3 4 5m

invent ARCHITECTURE
T: 01227 282247
W: invent-architecture.co.uk
A: 24 Oxford Street, Whitstable, CT5 1DD