

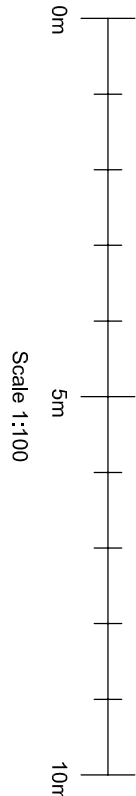
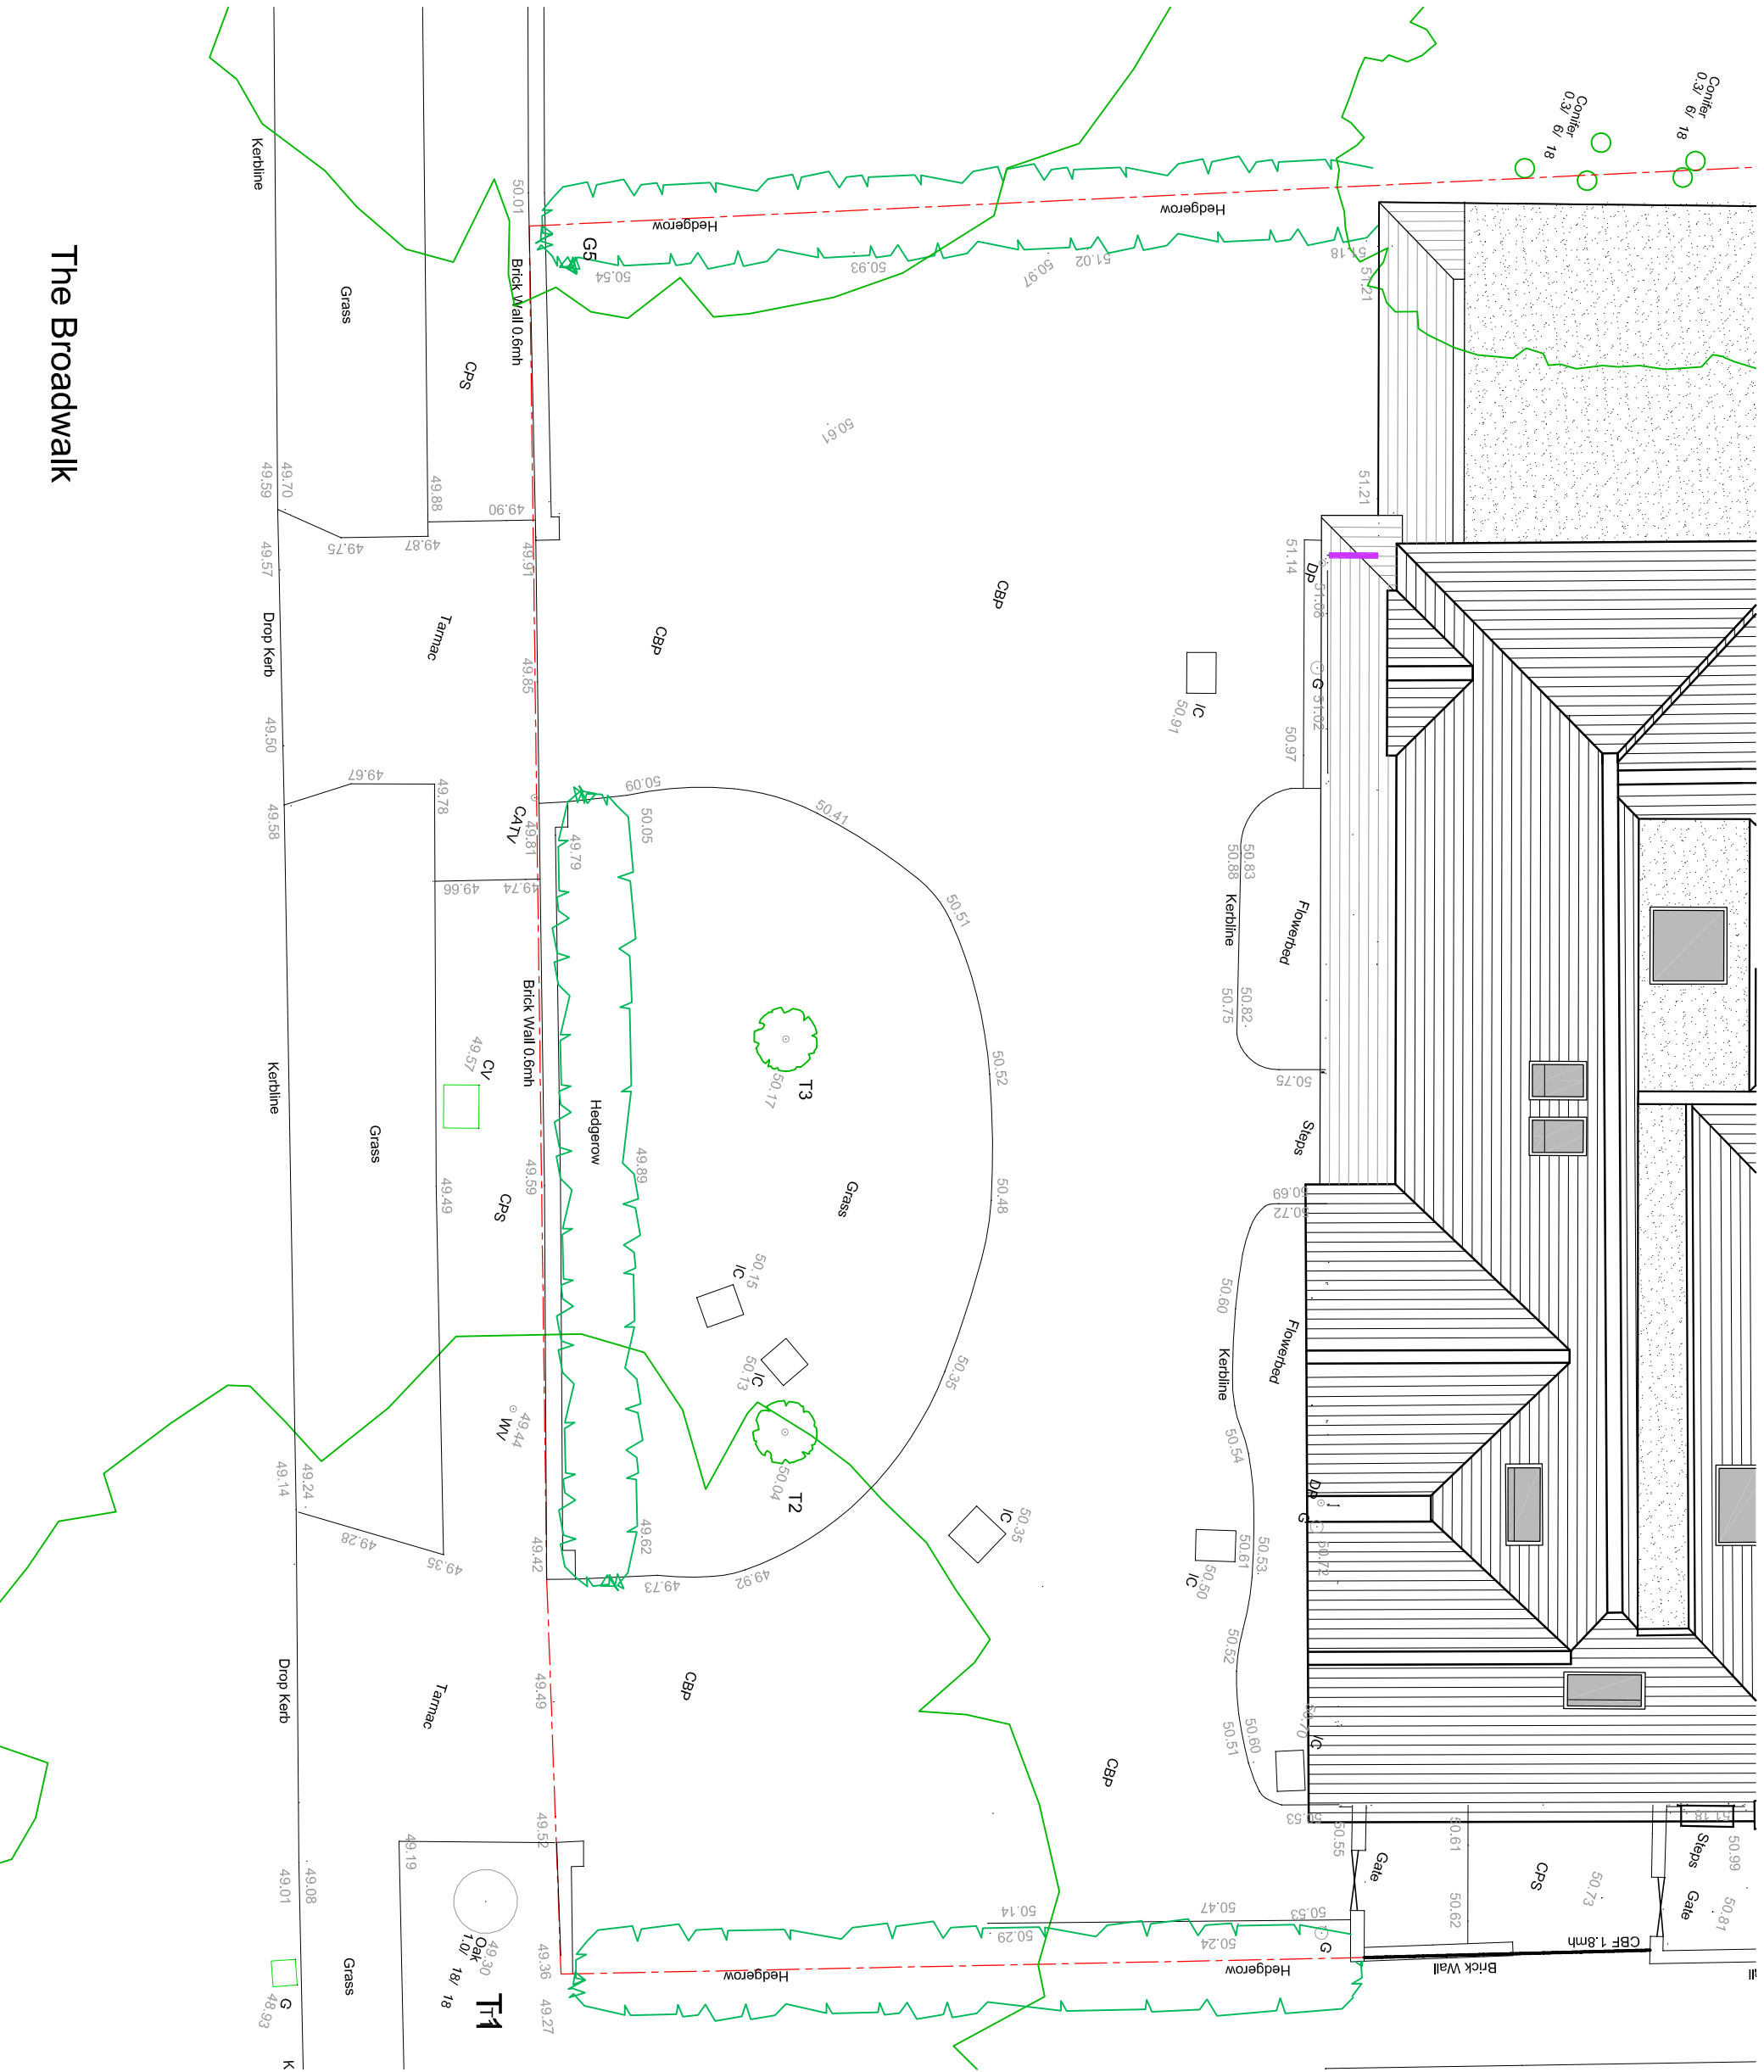
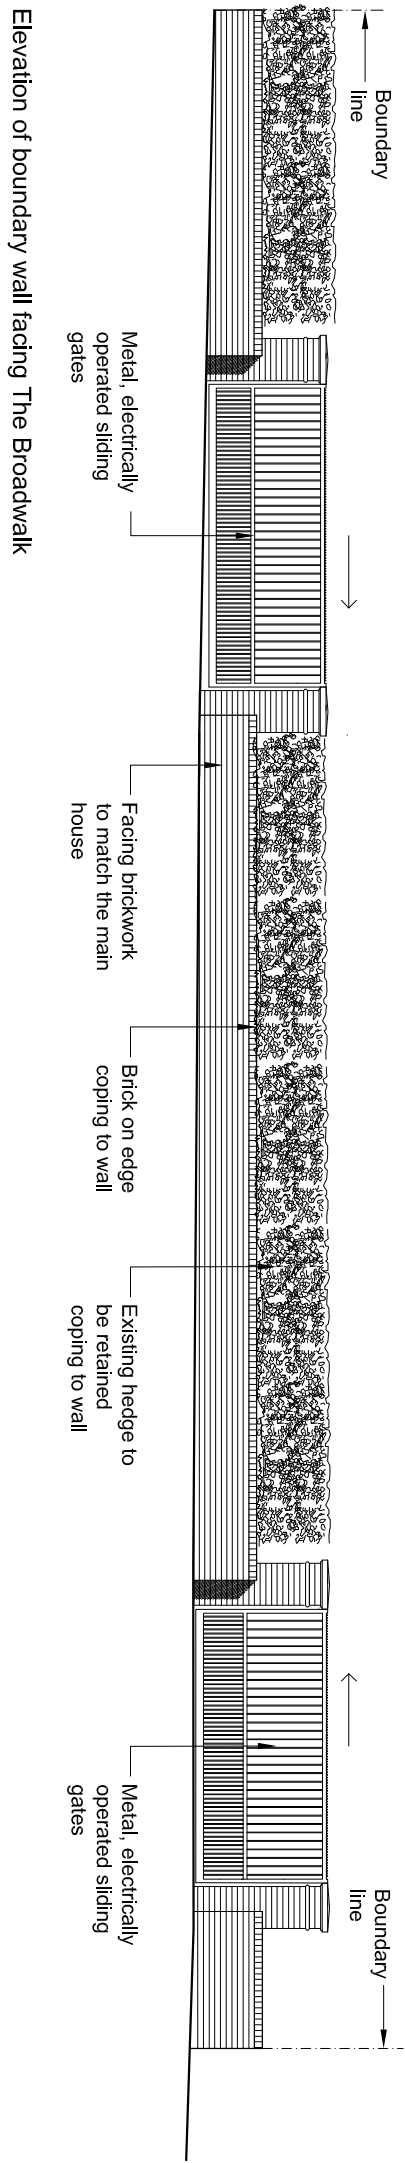


Notes:  
THIS DRAWING IS COPYRIGHT  
JANE DUNCAN ARCHITECTS  
DO NOT SCALE - USE DIMENSIONS ONLY  
The contractor is to check all dimensions on site before  
commencement of the works.  
Discrepancies must be reported immediately to the Architect  
before proceeding.

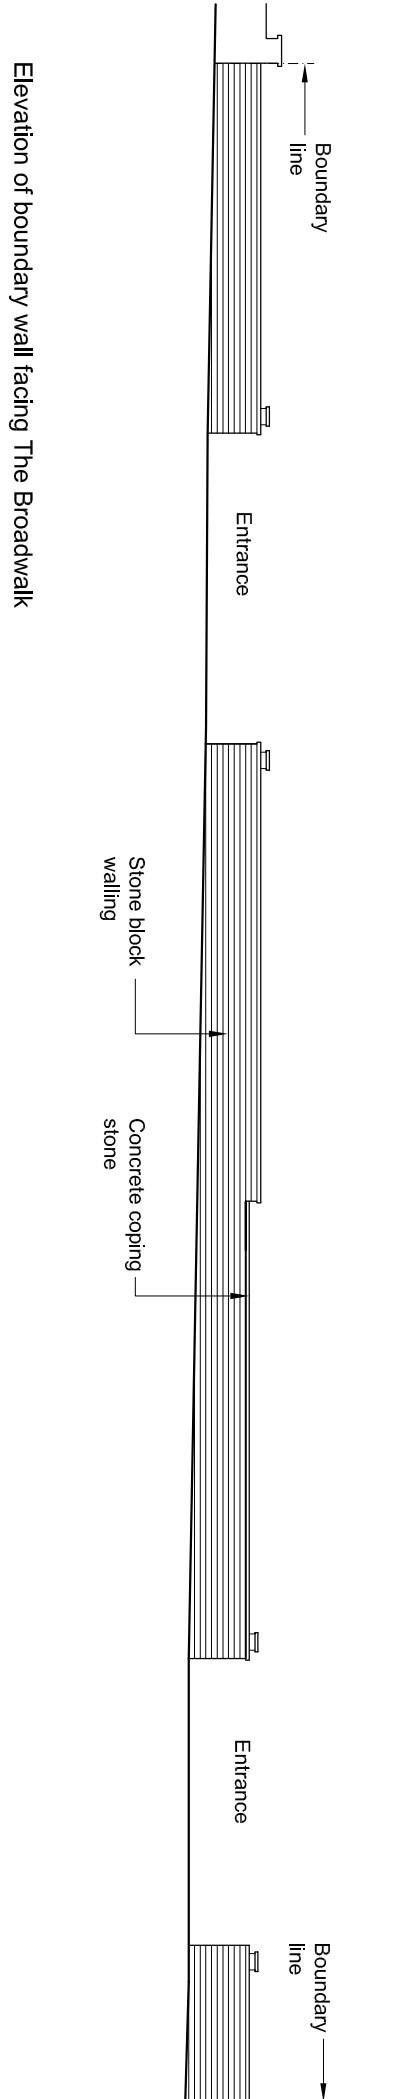

EXISTING

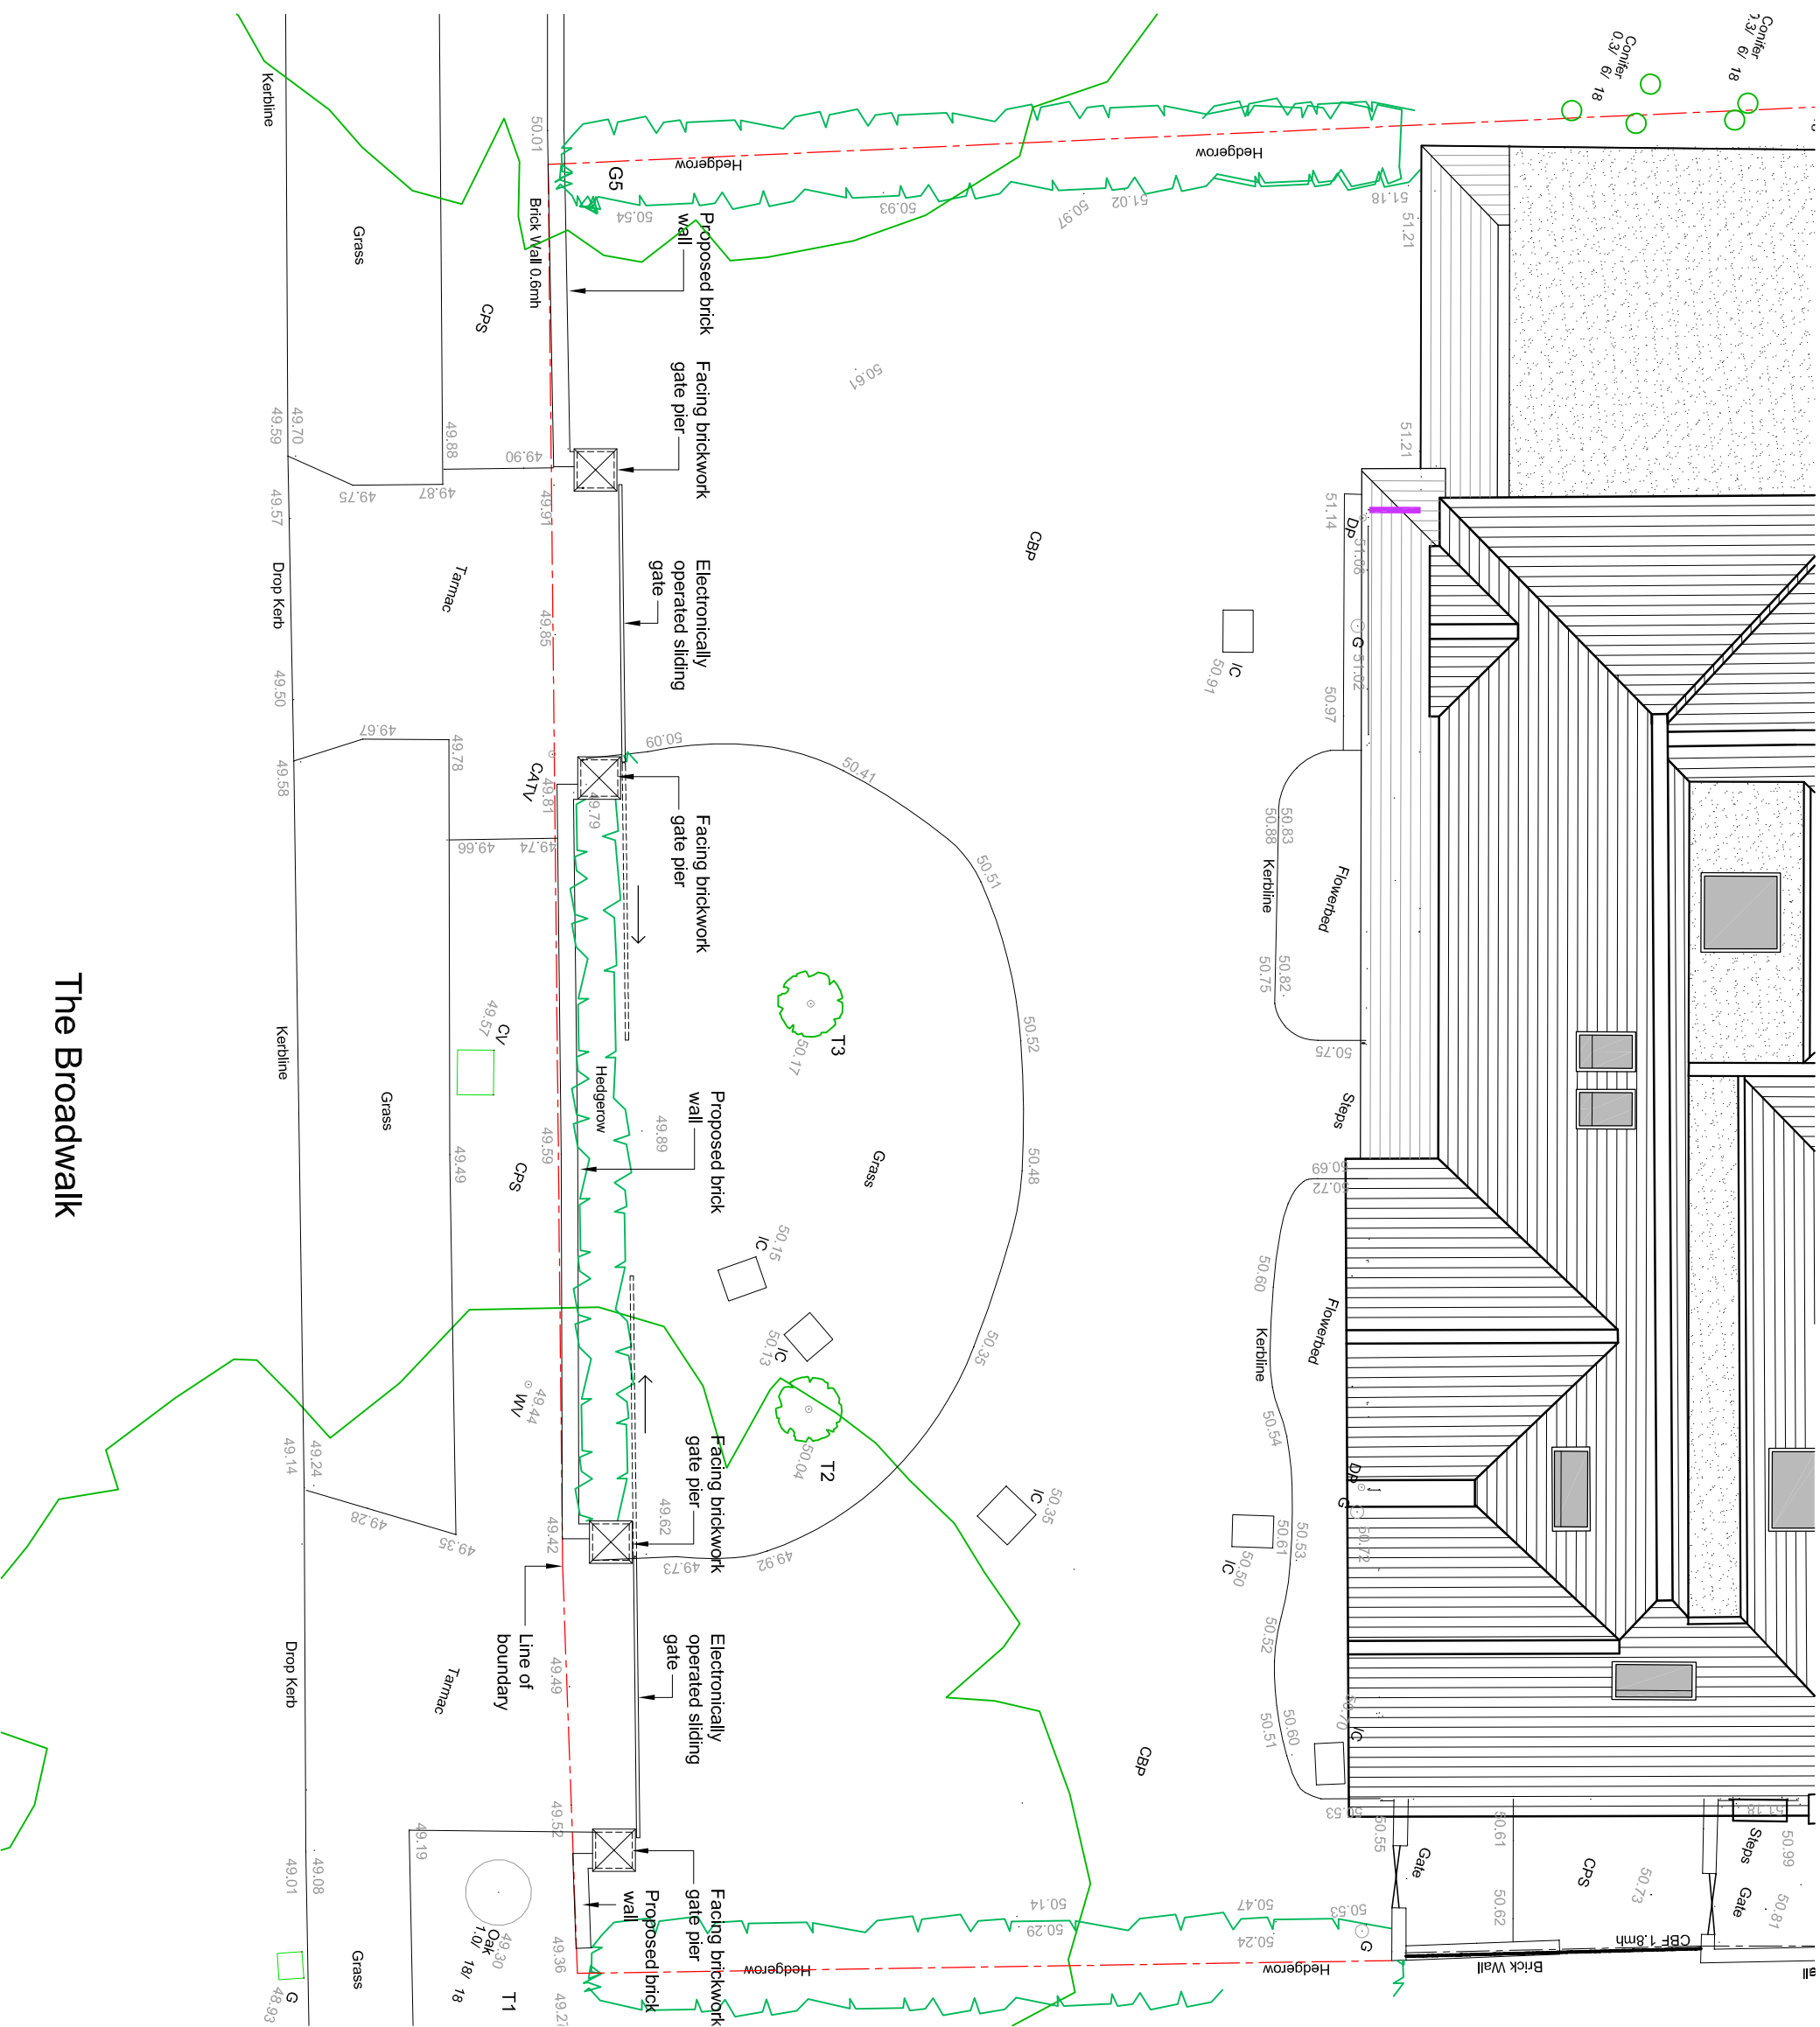

PROPOSED

PLANNING

| Rev | Date       | Revisions       | CHK. |
|-----|------------|-----------------|------|
| A   | 17/03/2021 | Tree refs added |      |

**Jane DUNCAN**  
ARCHITECTS  
The Old Warehouse, Chalfont Station Road  
Little Chalfont, Amersham, Bucks/Herts, HP7 9PN  
t: 01464 796999  
f: 01464 796789  
e: info@janeduncanarchitects.co.uk

**Client**  
Mr. & Mrs. R Sangha

**Job Title**  
Silver Glades  
18 The Broadwalk  
Northwood  
Middlesex  
HA6 2XD

**Drawing Title**  
Front Boundary Wall  
Existing & Proposed  
Plans & Elevations

| Scale      | Date        |
|------------|-------------|
| 1:100 @ A1 | August 2020 |

| Drawn | Checked |
|-------|---------|
| RJD   | d t     |

| Dwg. No.       | Rev. |
|----------------|------|
| STB 350 - PL30 | A    |