
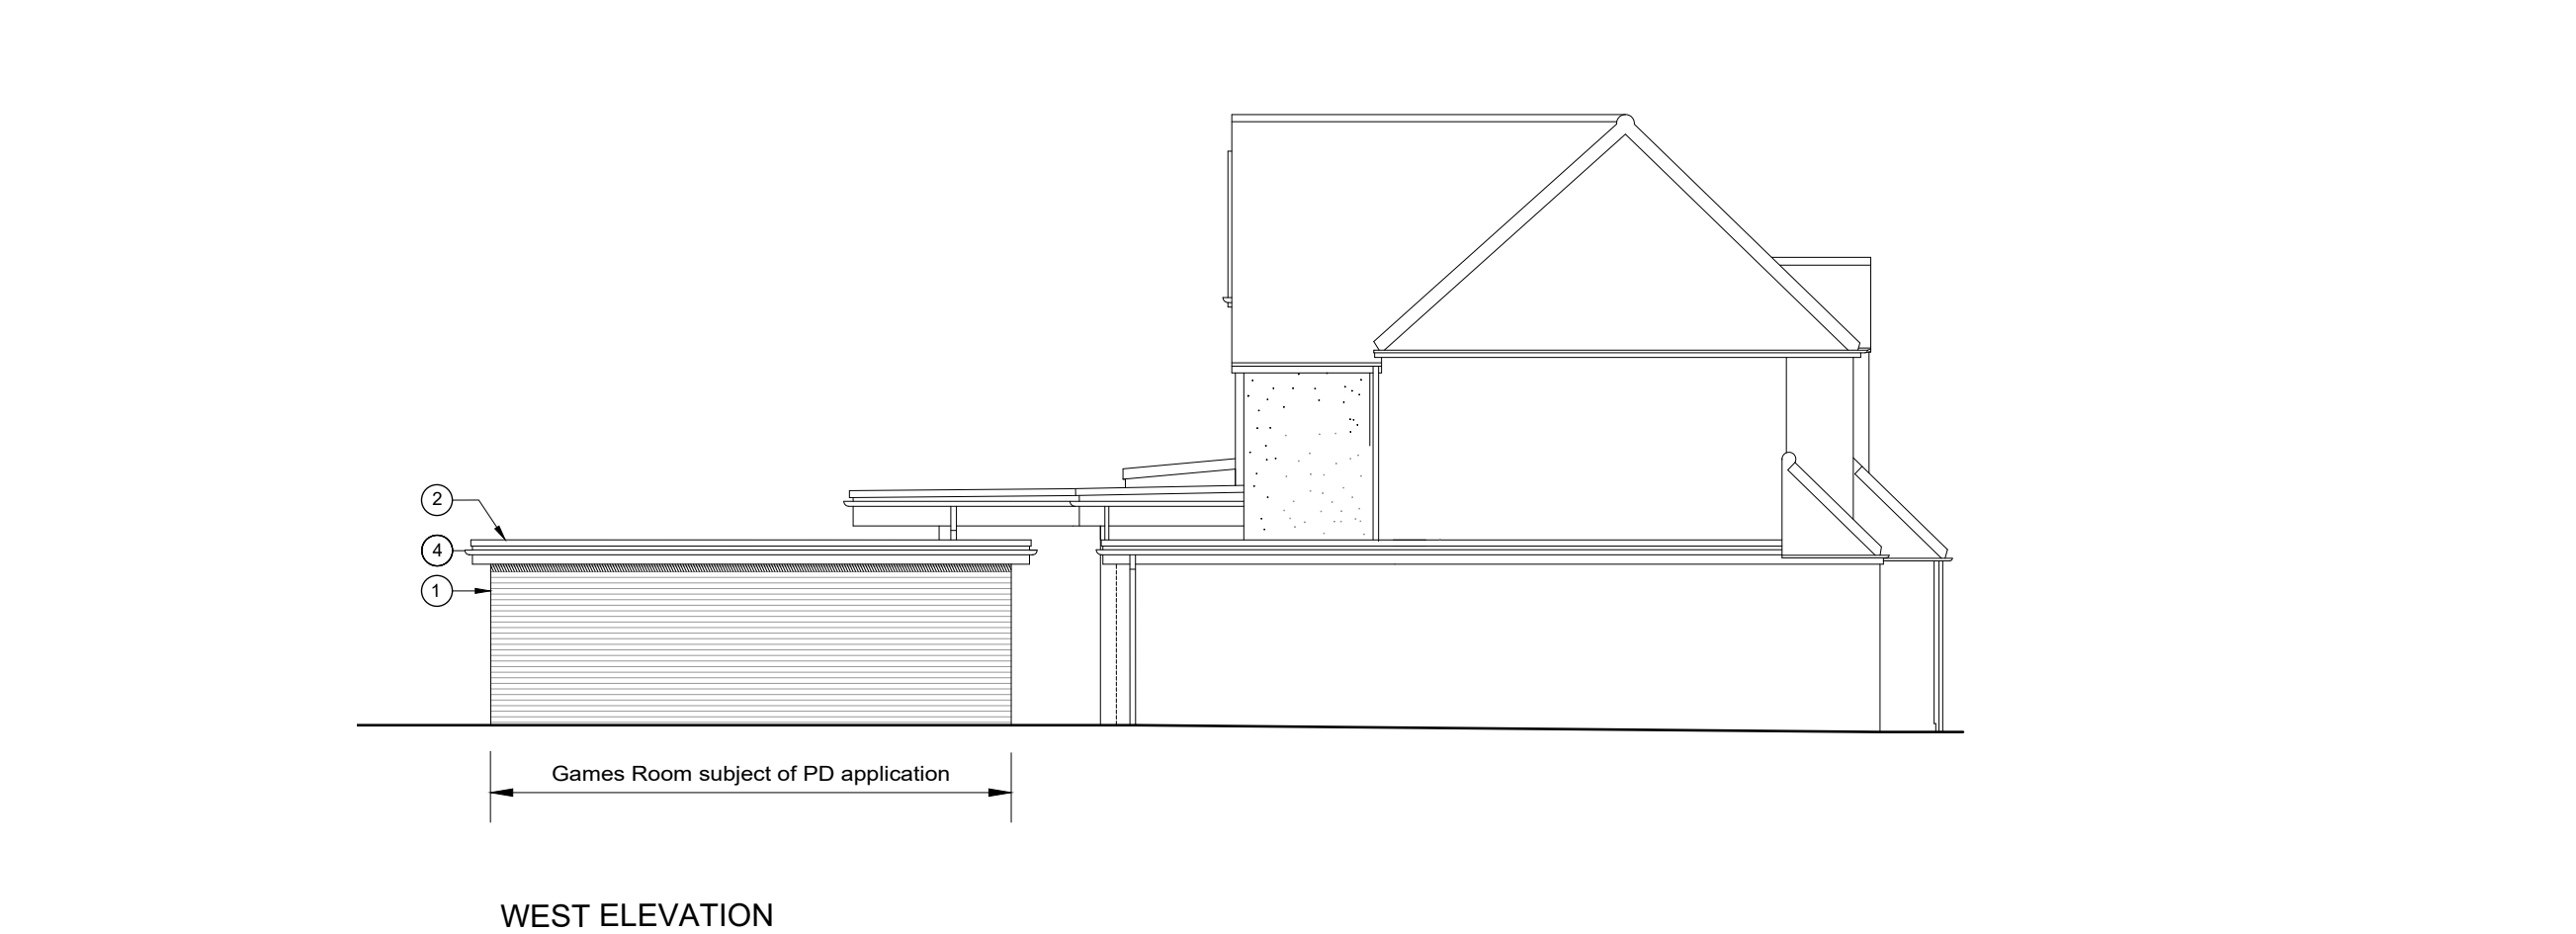
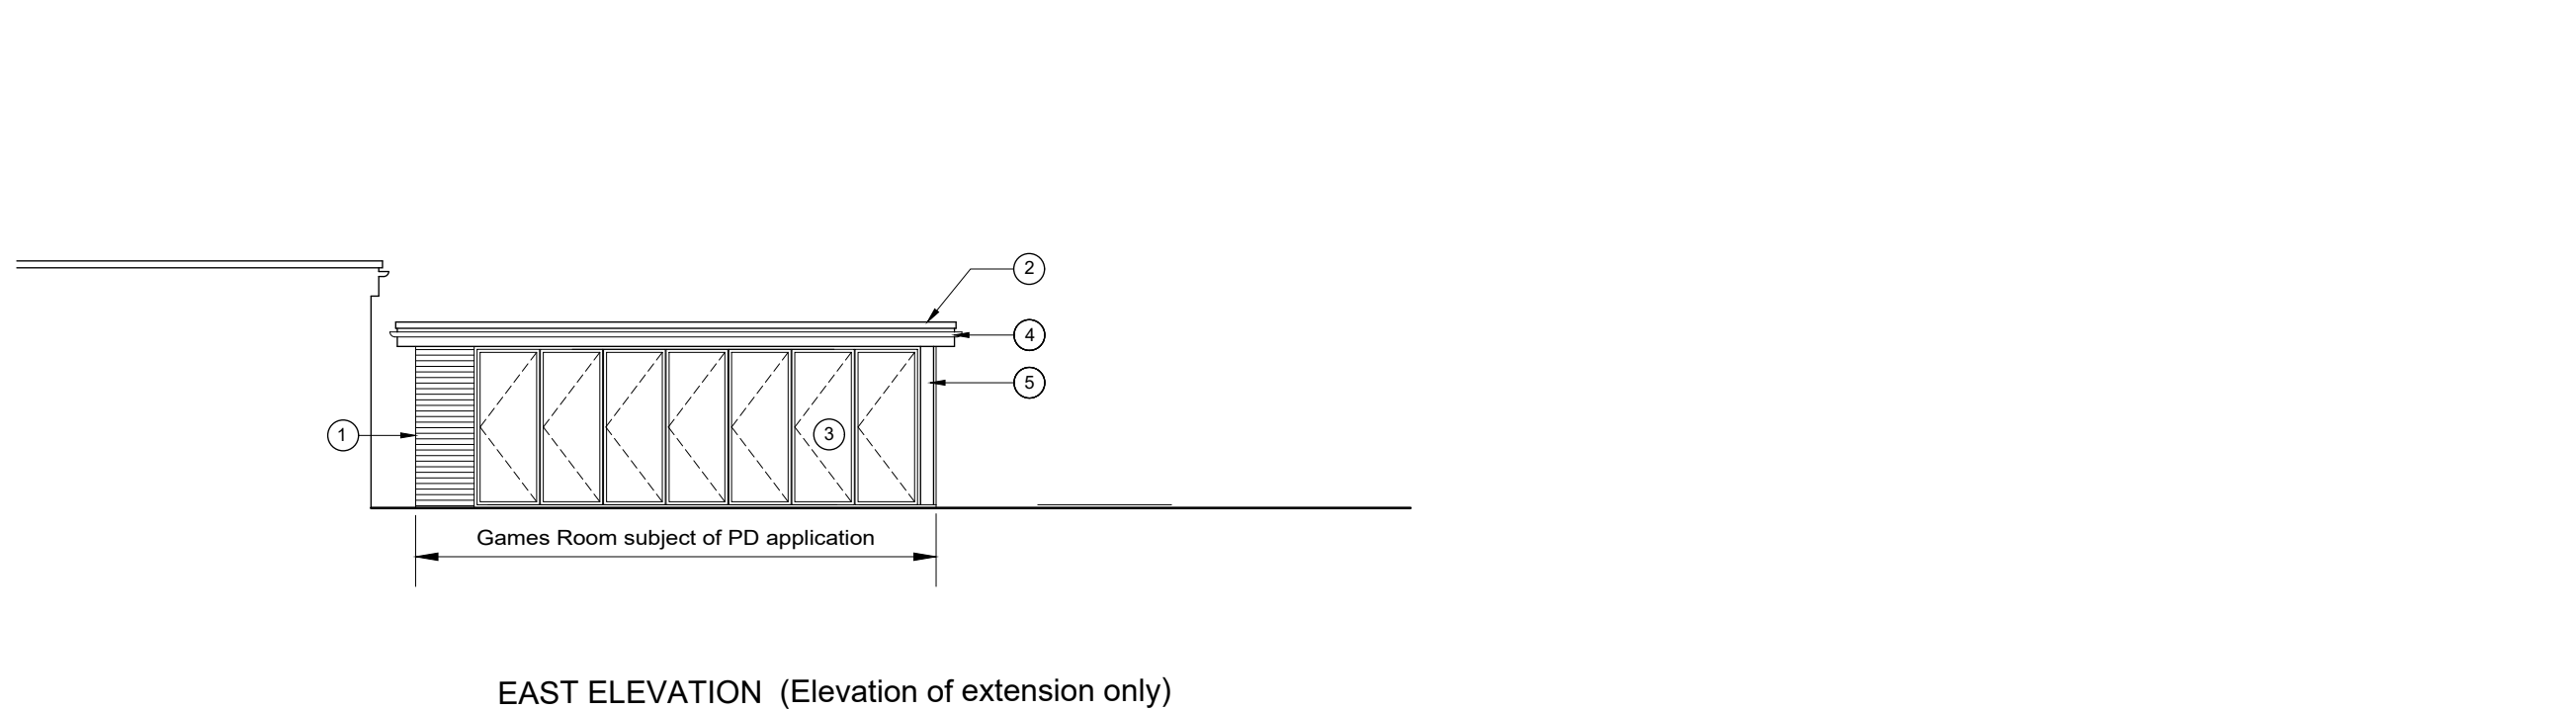
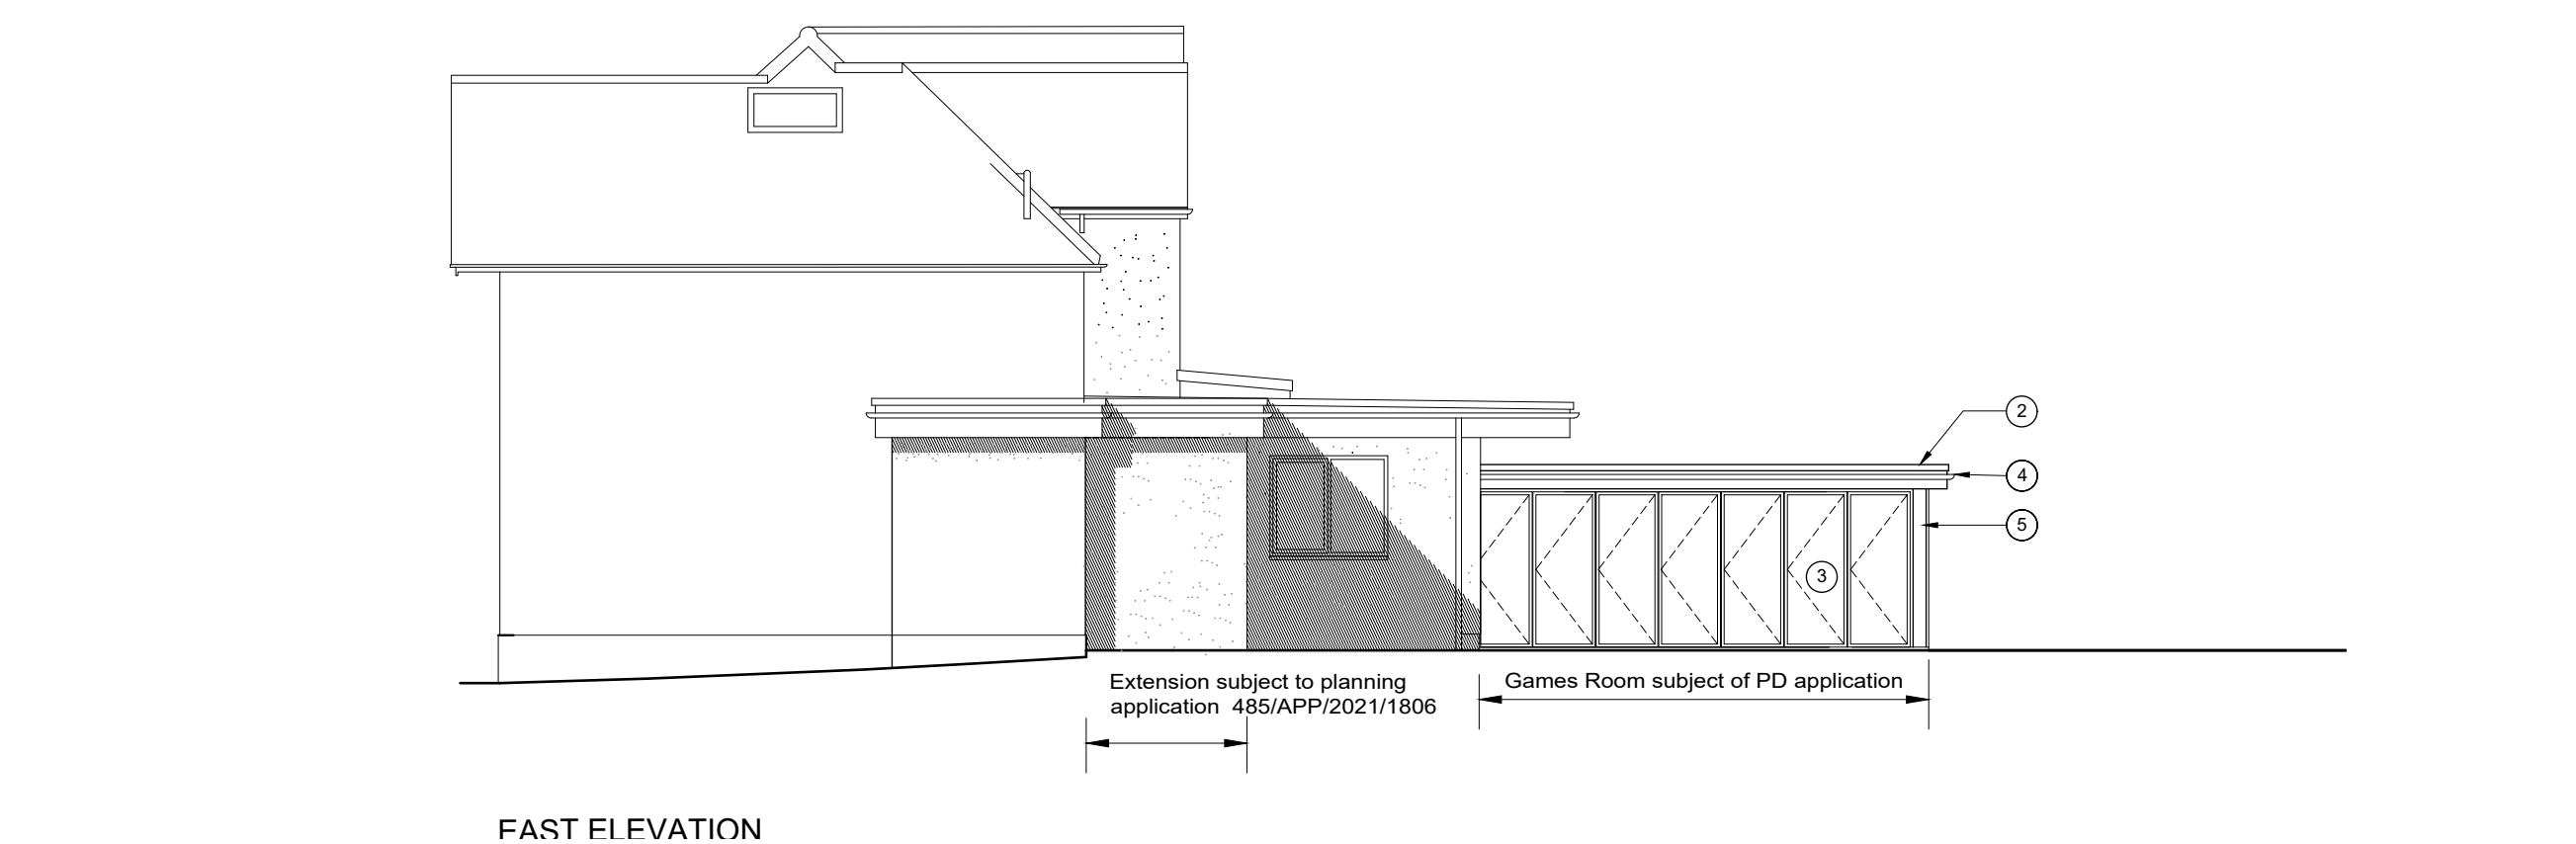


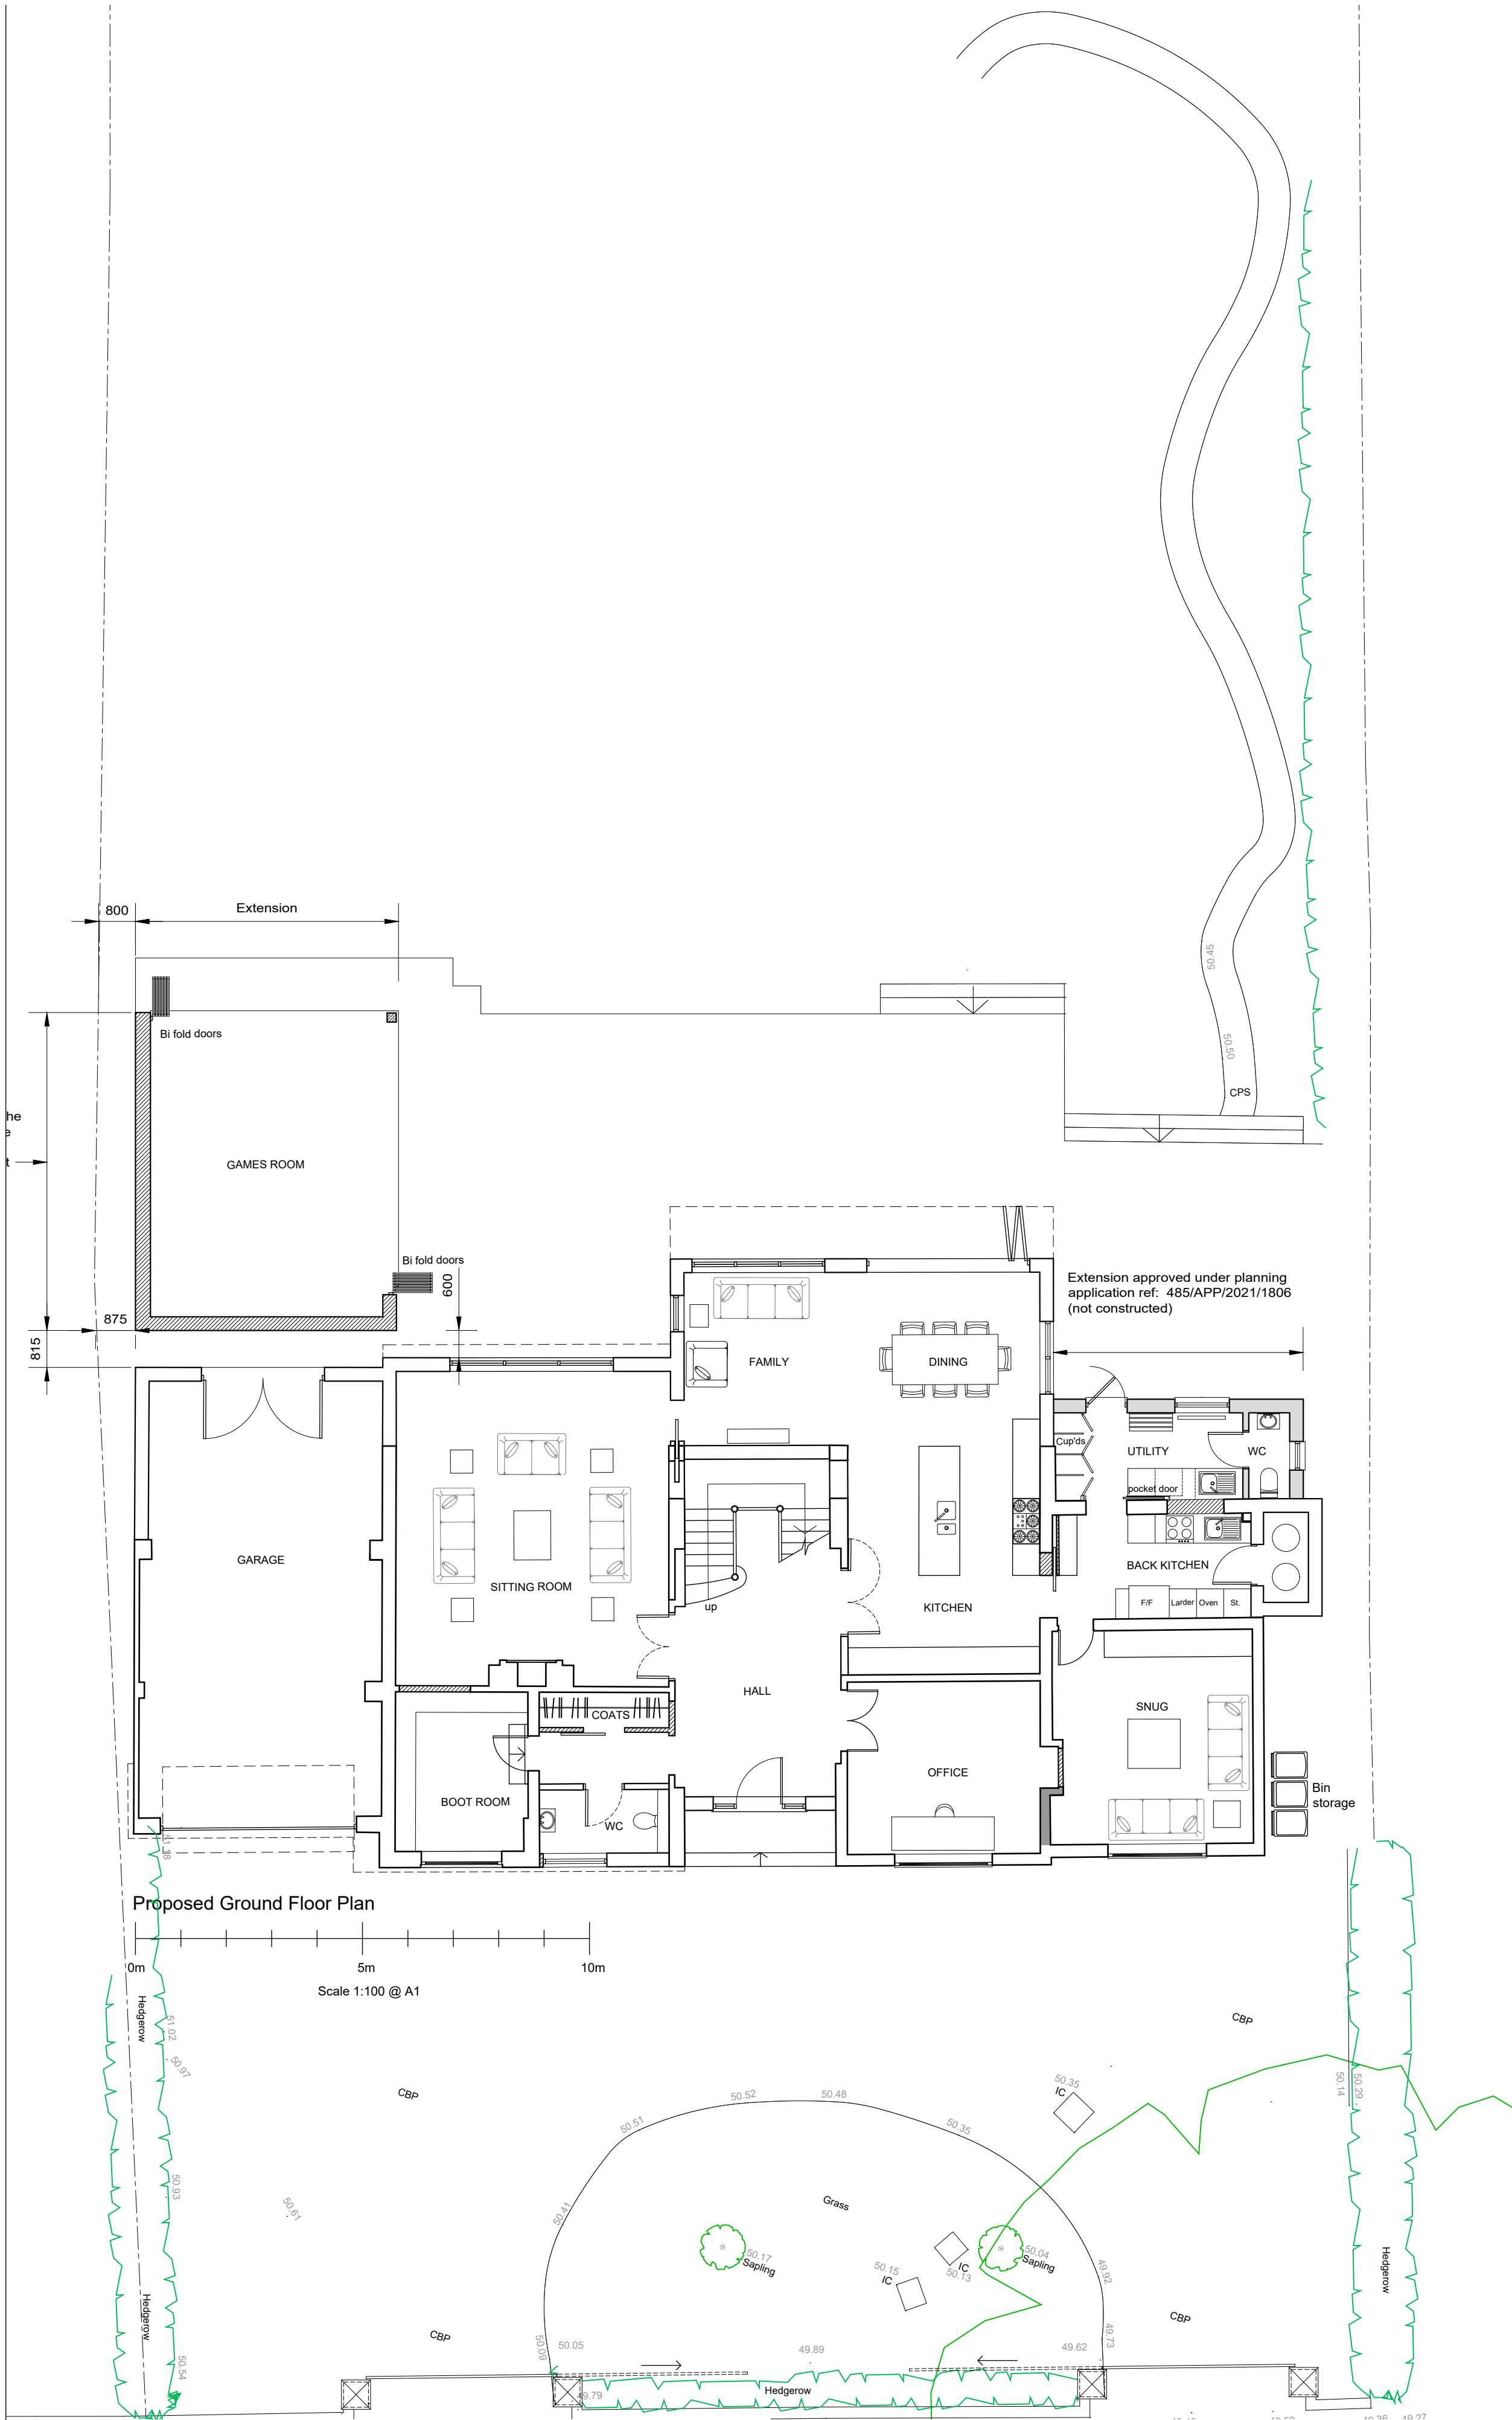

THIS DRAWING IS COPYRIGHT.
DO NOT SCALE. USE FIGURED DIMENSIONS ONLY.
The contractor is to check all dimensions on site before commencement of the works.
Discrepancies must be reported immediately to the Architect before proceeding.

- KEY
- ① Facing brickwork to match existing garage
 - ② Single ply membrane to flat roof
 - ③ Bi Fold doors (Aluminium PPC, double glazed) to match existing colour of windows
 - ④ Fascia board and gutters to match existing
 - ⑤ Steel clad corner post (PPC to match existing window and door frames)

PLANNING

Rev	Date	Revisions	Chk.
A	04/02/2022	Scheme amended to show 7m extension	

Jane DUNCAN
ARCHITECTS

The Old Warehouse - Chalfont Station Road
Little Chalfont - Amersham - Buckinghamshire - HP7 9PN

t: 01494 766999
f: 01494 766789
e: info@janeduncanarchitects.co.uk

Client
Mr. & Mrs. R Sangha

Job Title
Silver Glades
18 The Broadwalk
Northwood
Middlesex
HA6 2XD

Drawing Title
PERMITTED DEVELOPMENT
APPLICATION

PROPOSED OUTBUILDING
(GAMES ROOM)
PROPOSED PLAN & ELEVATIONS

Scale	1:100 @ A1	Date	MAY 2021
Drawn	RJD	Checked	d t

Drq. No. STB 350 - PL31	Rev. A
-----------------------------------	------------------