
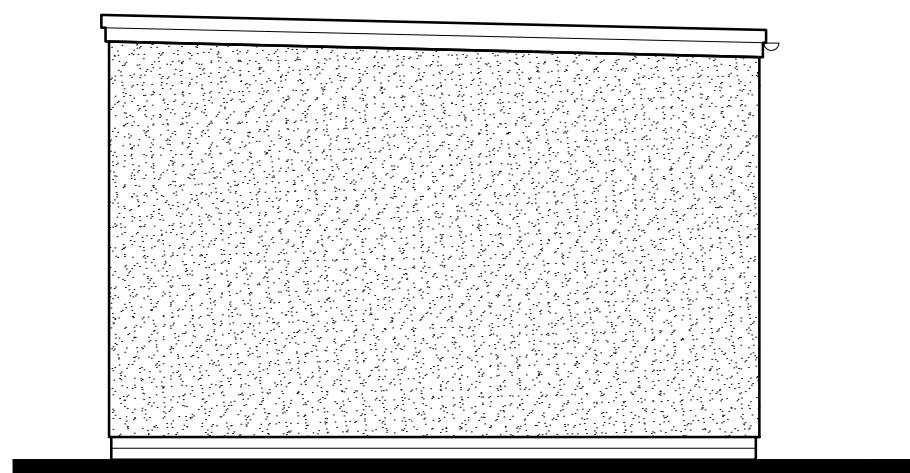
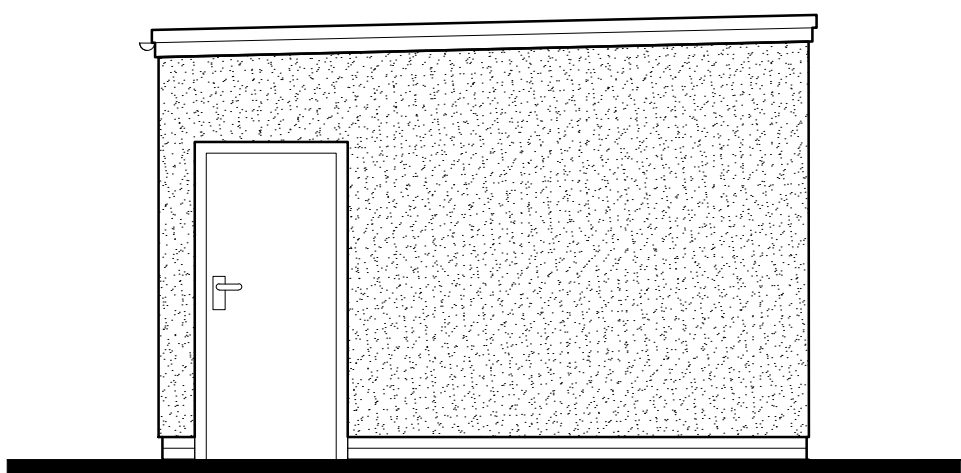
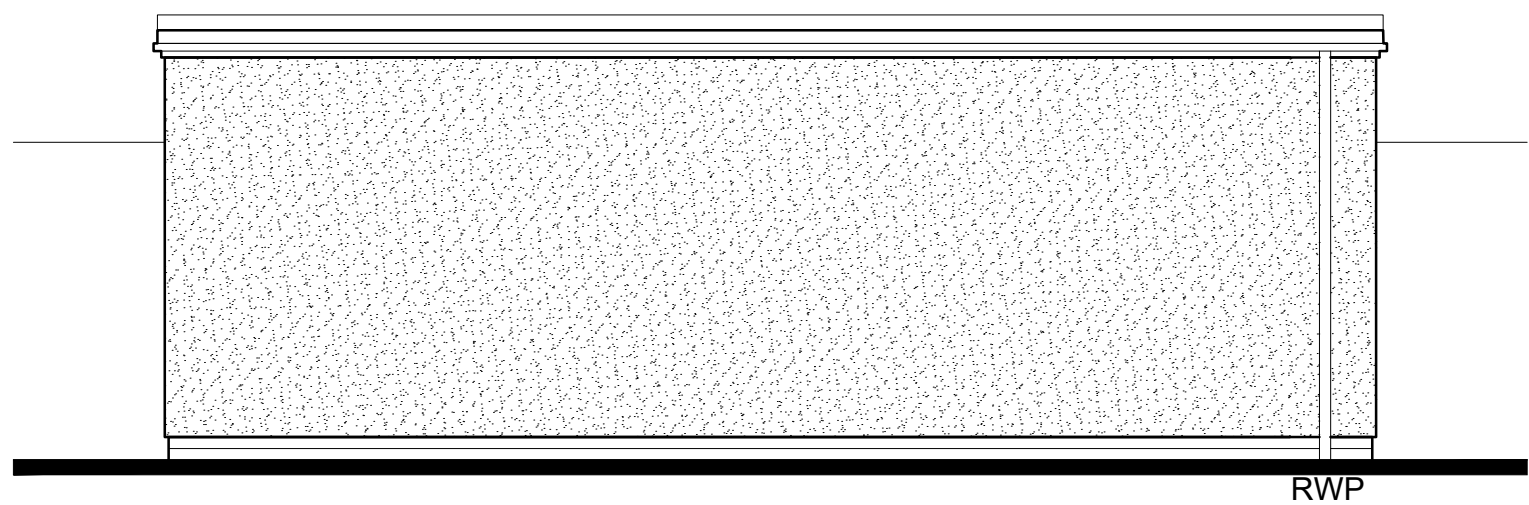
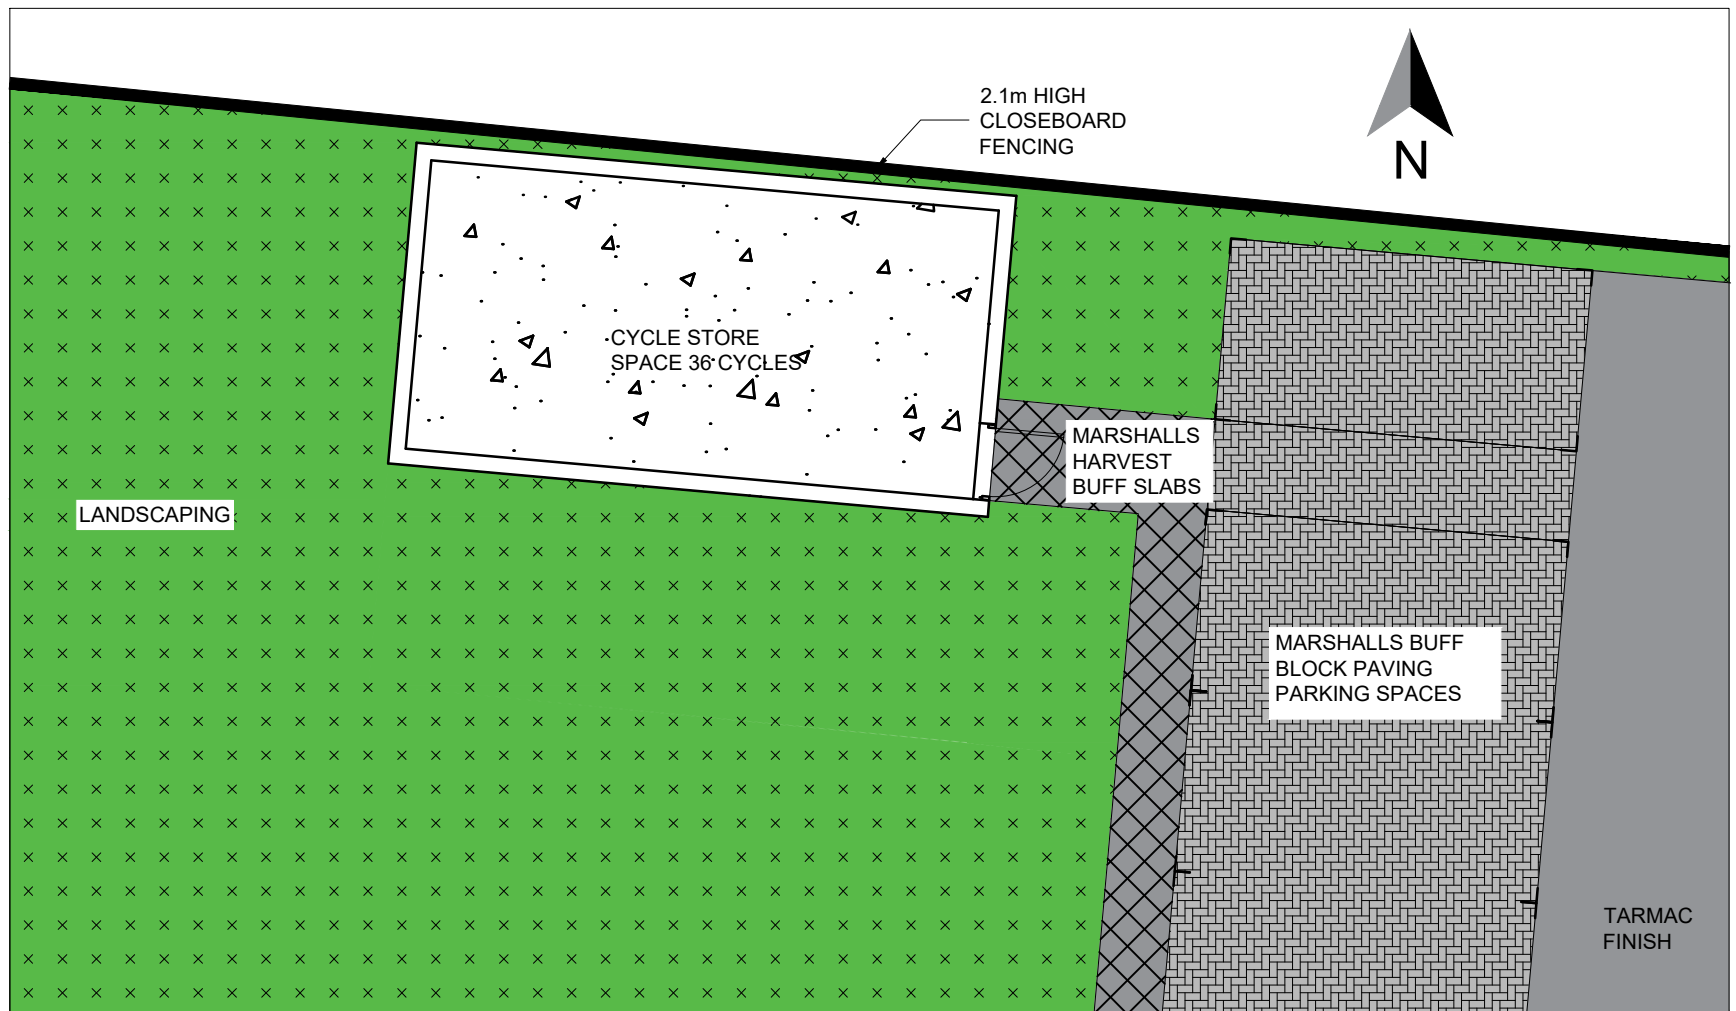
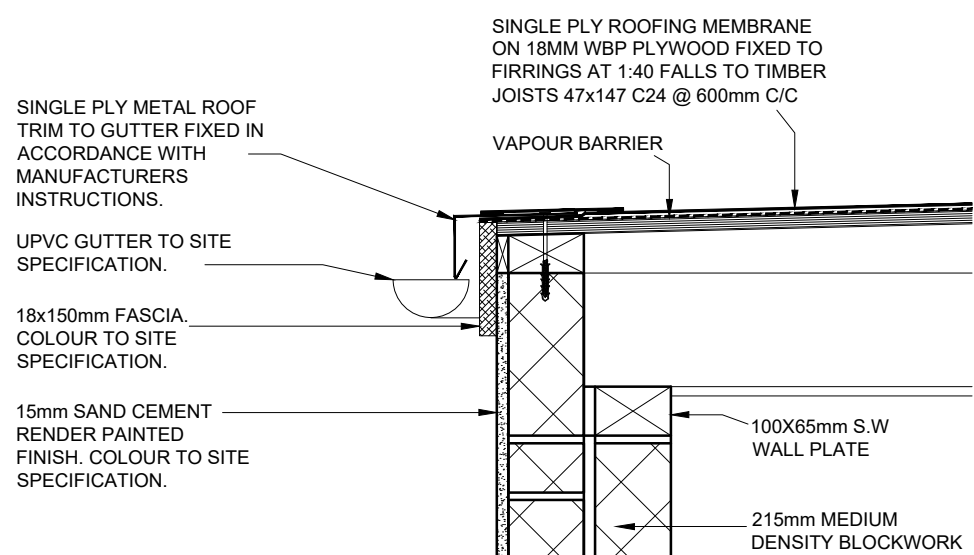
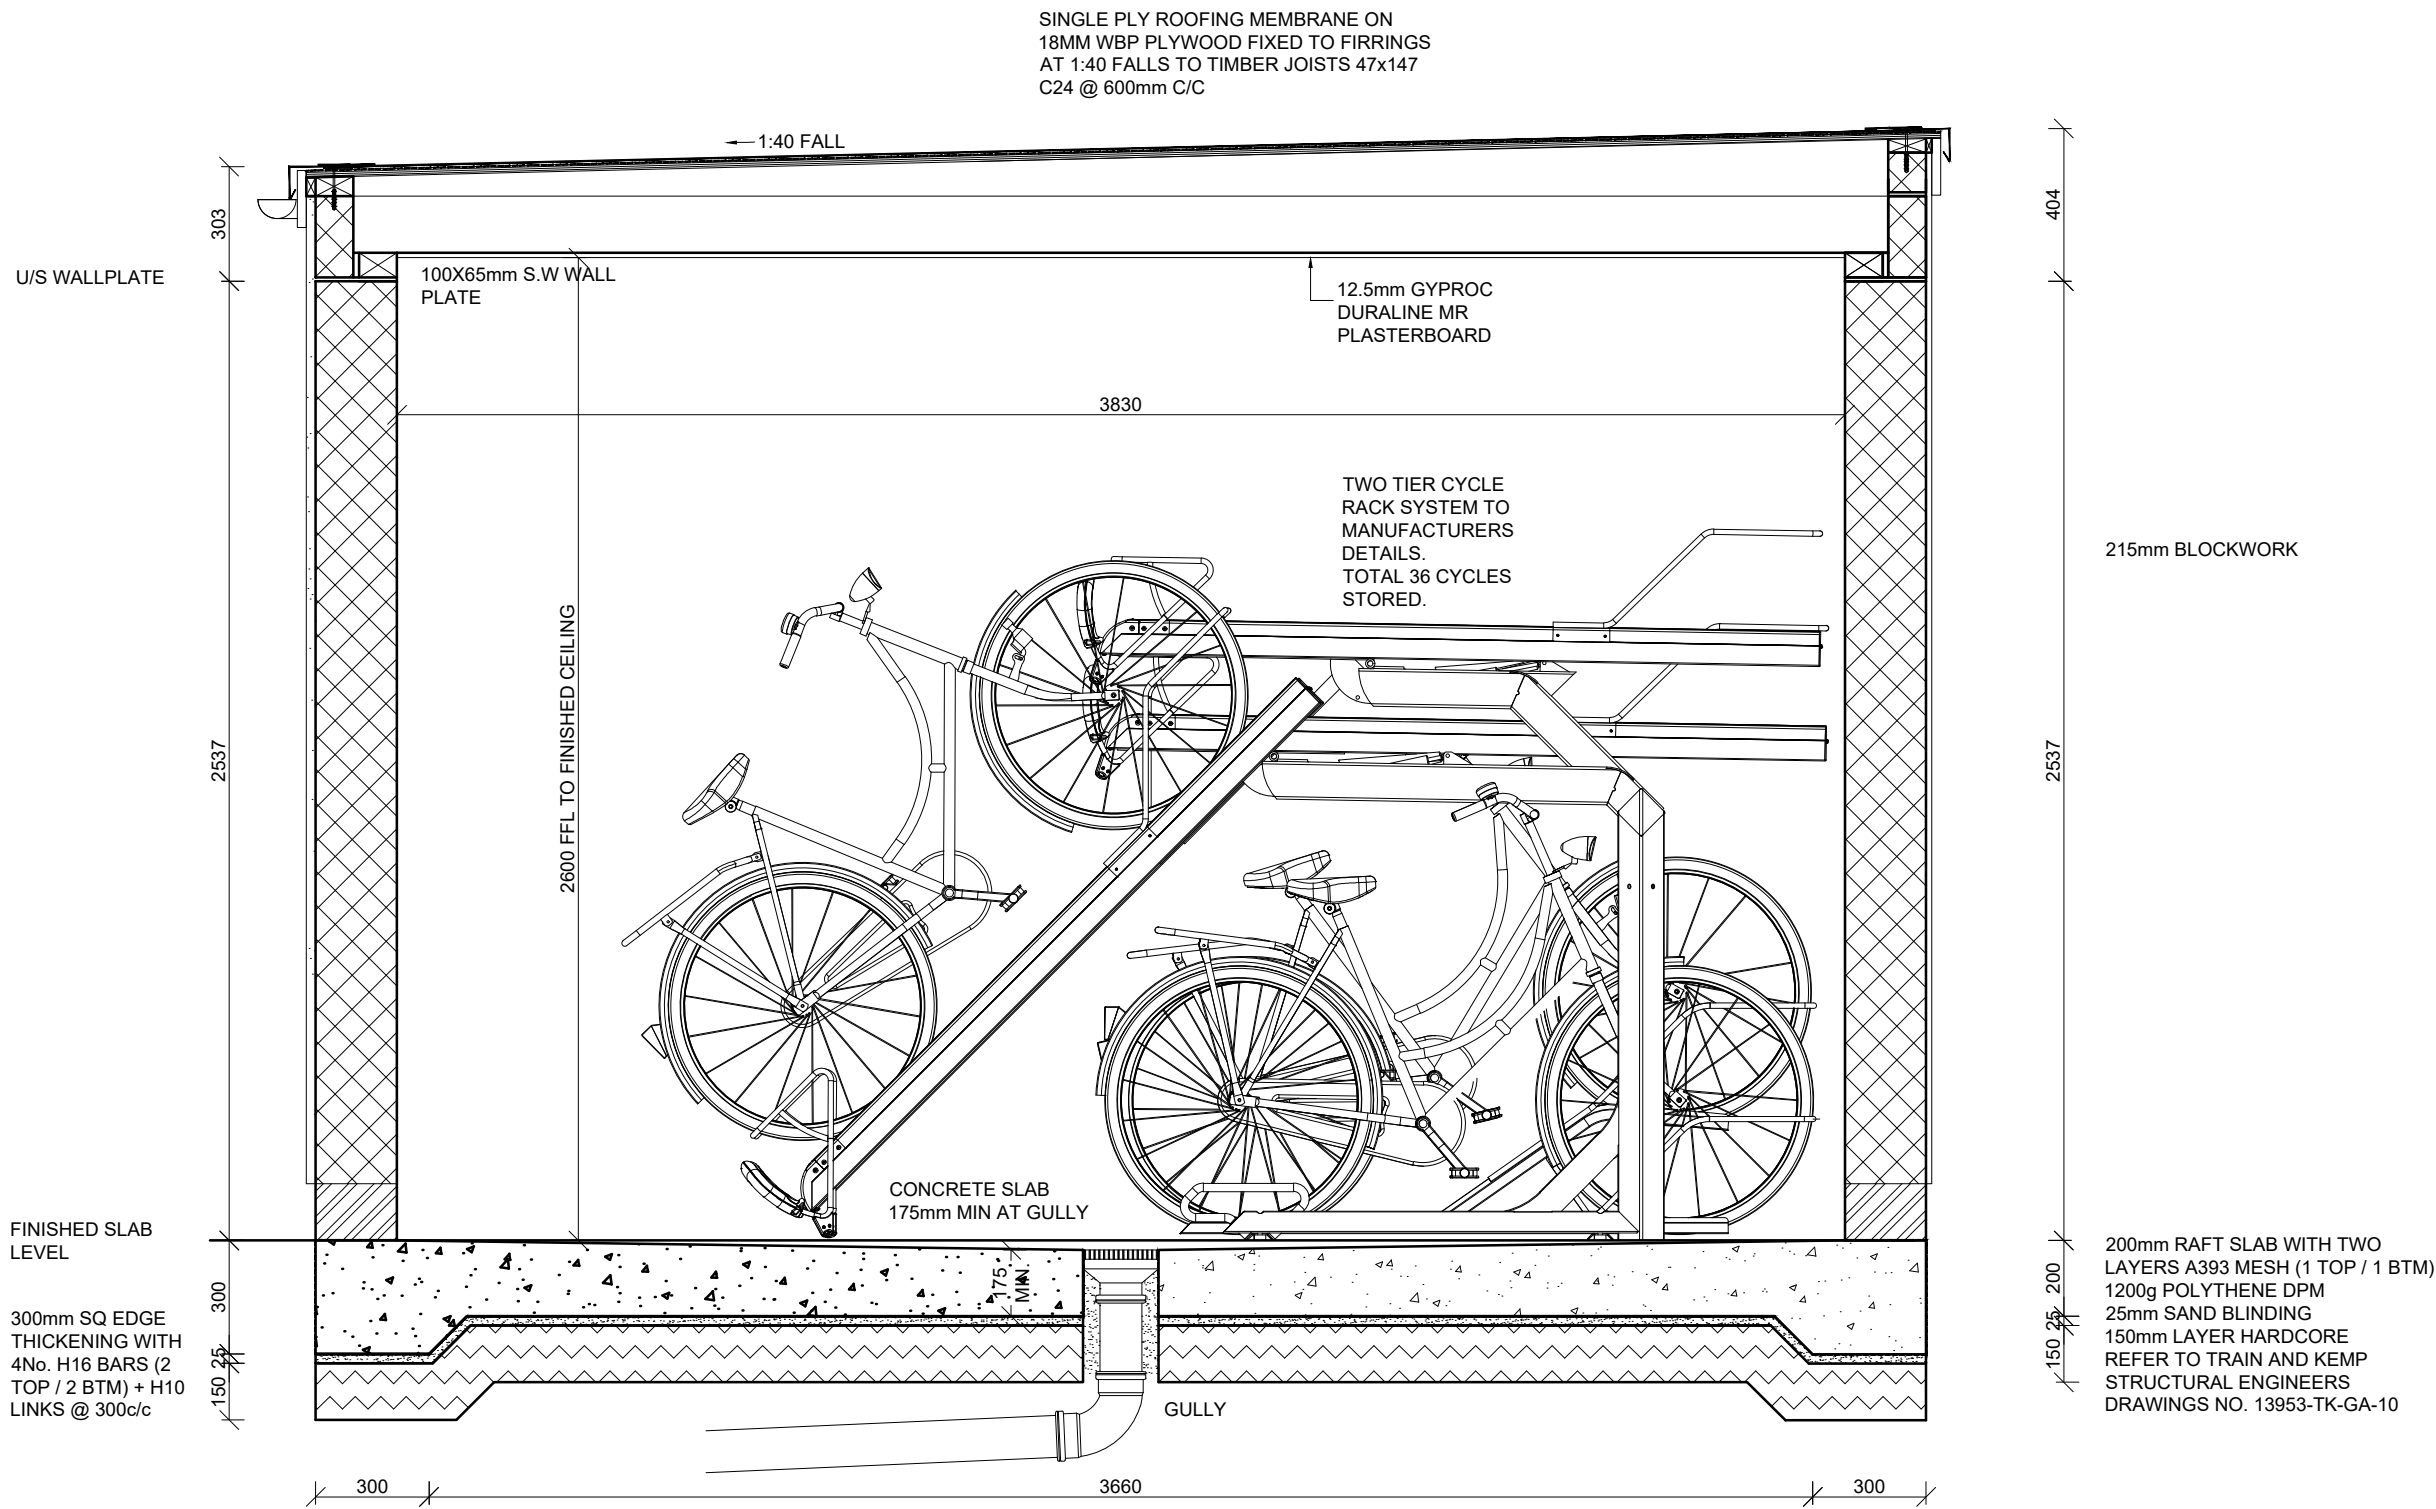
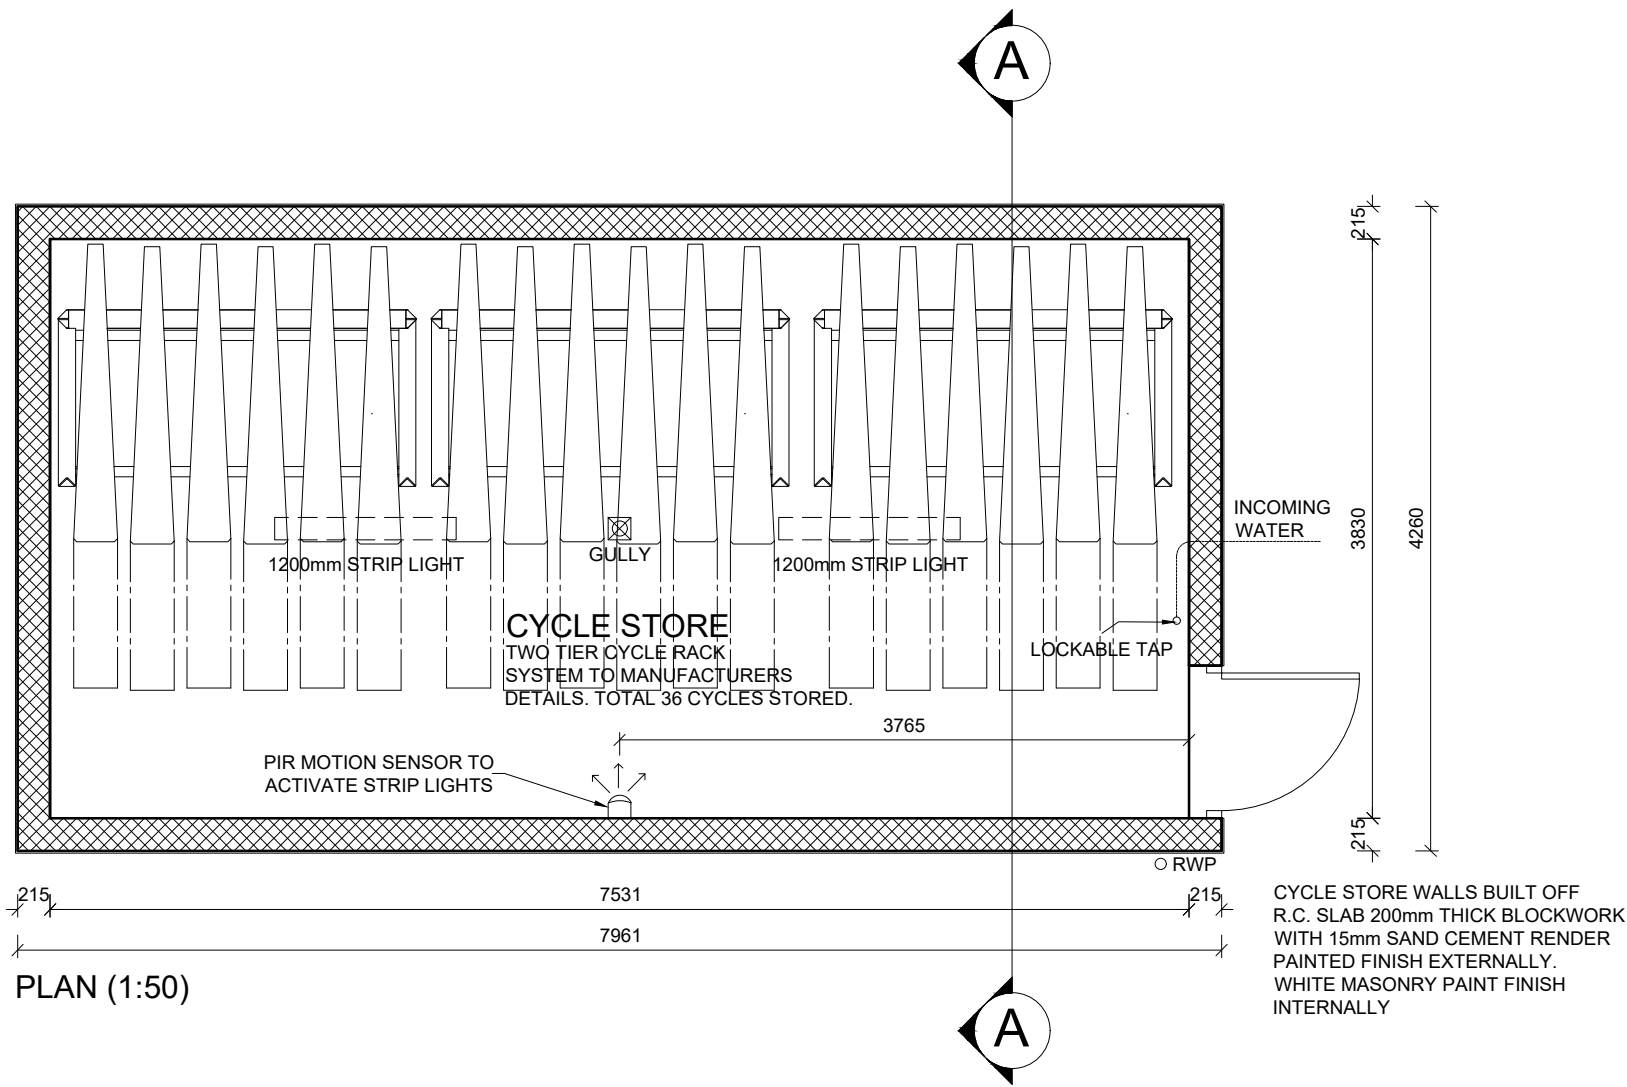


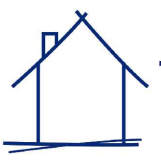


- Statutory approvals to be received prior to commencement of works.
- Building control submission to be deposited prior to any works.
- Check / trace positions of existing services / drainage prior to new works.
- Ensure no Easements / rights of way exist on site prior to construction.
- Do NOT scale from this drawing. Check dimensions on site against site survey prior to any new works. Report and resolve any discrepancies prior to any new building works.
- Relevant Party Wall notices to be served and agreed before new works.
- CDM Co-ordinator to be appointed with Health & Safety file in place prior to any new works.

Revision	Date	Description	By
P1	20/08/2018	PRELIMINARY	SE
P2	24/08/2018	Updated to Client comments received 20.08.18	SE

 **Trower Davies**
Architectural Consultants

8 Manor Park
Mackenzie Way
Cheltenham
Gloucestershire
GL51 9TX
Tel: 01242 224247

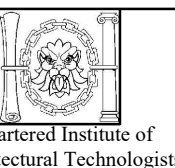

Chartered Institute of
Architectural Technologists

Client:	HOWARTH HOMES				
Site Address:	Apartments at: 297 Long Lane, Hillingdon.				
Drawing Title:	CYCLE STORE DETAIL				
Scale:	1:10, 1:20 & 1:50	Date drawn:	20/08/2018	Drawn by:	SE
Project Number:	675	Drawing Number:	813	Revision:	P2
Status:	PRELIMINARY				