

Tree Pit Detail: Soft Landscape


The root flare of the newly planted tree shall be clearly visible at the soil surface and is not to be buried by excess soil or mulch

Stakes to be requisite length, pressure impregnated, debarked softwood 100mm square or diameter, driven into ground sufficient depth to provide full support

Root Rain Metro tree pit irrigation system, or similar

Backfill material is be applied in layers 150mm in depth, ensuring that the tree is held upright

Once tree has been positioned the hessian and twine surrounding the roots is to be loosened. Wire cages are to be removed

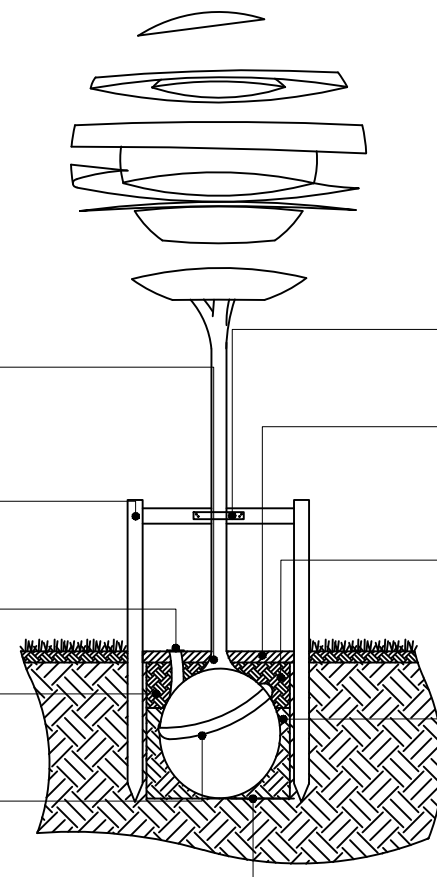

Tree ties to be expandable rubber with spacer block, fixed to stake with heavy duty galvanised nails

1m diameter of decorative bark mulch to be applied to surface of tree pit, to a depth of 75mm


Backfill material to comprise of soil dug from excavated pits (if of sufficient quality) or to be backfilled with 600mm subsoil and 300mm of topsoil, in line with BS3882:2015 Specification for topsoil

Dimension of tree pit to be at least 75mm greater than the rootball. The depth of the pit shall be no deeper than the existing rootball and container depth


Base of tree pit to remain undisturbed unless there is evidence of poor drainage, soil smearing or panning in which case appropriate rectification measures will be required

Components as supplied from GreenBlue Urban or similar

Hard Landscape Legend

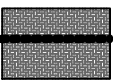

Proposed areas and parking spaces to be Permeable Poria Concrete Block Paving in Buff laid in herringbone pattern as supplied by marshalls.co.uk or similar. To receive painted demarcation along the edge of each parking bay along to be edged in a single row stretcher course

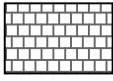

Proposed areas to be 450x450x35mm Saxon textured paving in Natural as supplied by marshalls.co.uk or similar



Proposed surface to be bitmac surface with PCC drop and radial kerbs stones where required laid to adoptable standard to engineer specification



Proposed surface to be concrete base laid in line with engineers specification, and to fall towards gully



Proposed change of use to surfaces to be demarked with flat top edgings installed flush with surface as supplied by marshalls or similar




Proposed kerbs to be PCC drop or radial stones to be specified by engineer and as supplied by marshalls or similar



Existing wall to be retained and enhanced if required and painted in High Build paint



Proposed 1.8m timber Close Board Fencing to replace wall to be 1.8m height + 0.3 trellis total 2.1m height

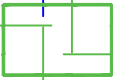

Replace existing railings with new flat top railing as supplied by Alpharail.co.uk or similar. Barbed wire to be removed.



B	26.07.18	Client Comments	JNT
A	30.05.18	Client comments	AD
Rev	Date	Details	Drawn



HEAD OFFICE
Rodbourne Rail Business Centre, Grange Lane,
Malmesbury, SN16 0ES
Tel: 01666 825646

Courtyard House, Mill Lane, Godalming, GU7 1EY
Tel: 01483 425714

Suite 6, Crescent House, Yonge Close, Eastleigh, SO50 9SX
Tel: 02382 026300

9 Brownlow Road, Cambridge, CB4 3NG
Tel: 07825 868654

Unit 50, Space Business Centre Gloucester, Olympus Park,
Quedgeley, Gloucester, GL2 4AL
Tel: 07769 263864

email: mail@acdenv.co.uk
www.acdenvironmental.co.uk

Howarth
Homesplc

scheme: 297 Long Lane
Uxbridge
client: Howarth Homes
drawing: Hard Landscape
date: May 2018
scale: 1:200@A2
drawing no: HOW21700-12B
drawn: JNT checked: JS

Copyright of ACD Environmental Ltd. All rights described in Chapter IV of the Copyright, Designs and Patents Act 1988 have been generally asserted: 2011. Copyright of this plan remains with ACD until all fees have been paid in full.