GENERAL NOTES:

DIMENSIONS ARE NOT TO BE SCALED FROM THIS DRAWING

ALL DIMENSIONS ARE TO BE CHECKED ON SITE PRIOR TO COMMENCEMENT OF ANY WORKS, AND ANY DISCREPANCIES REPORTED IMMEDIATELY TO THE ENGINEER.

THIS DRAWING IS TO BE READ IN CONJUNCTION WITH ALL OTHER DESIGN TEAM DETAILS AND SPECIFICATIONS.

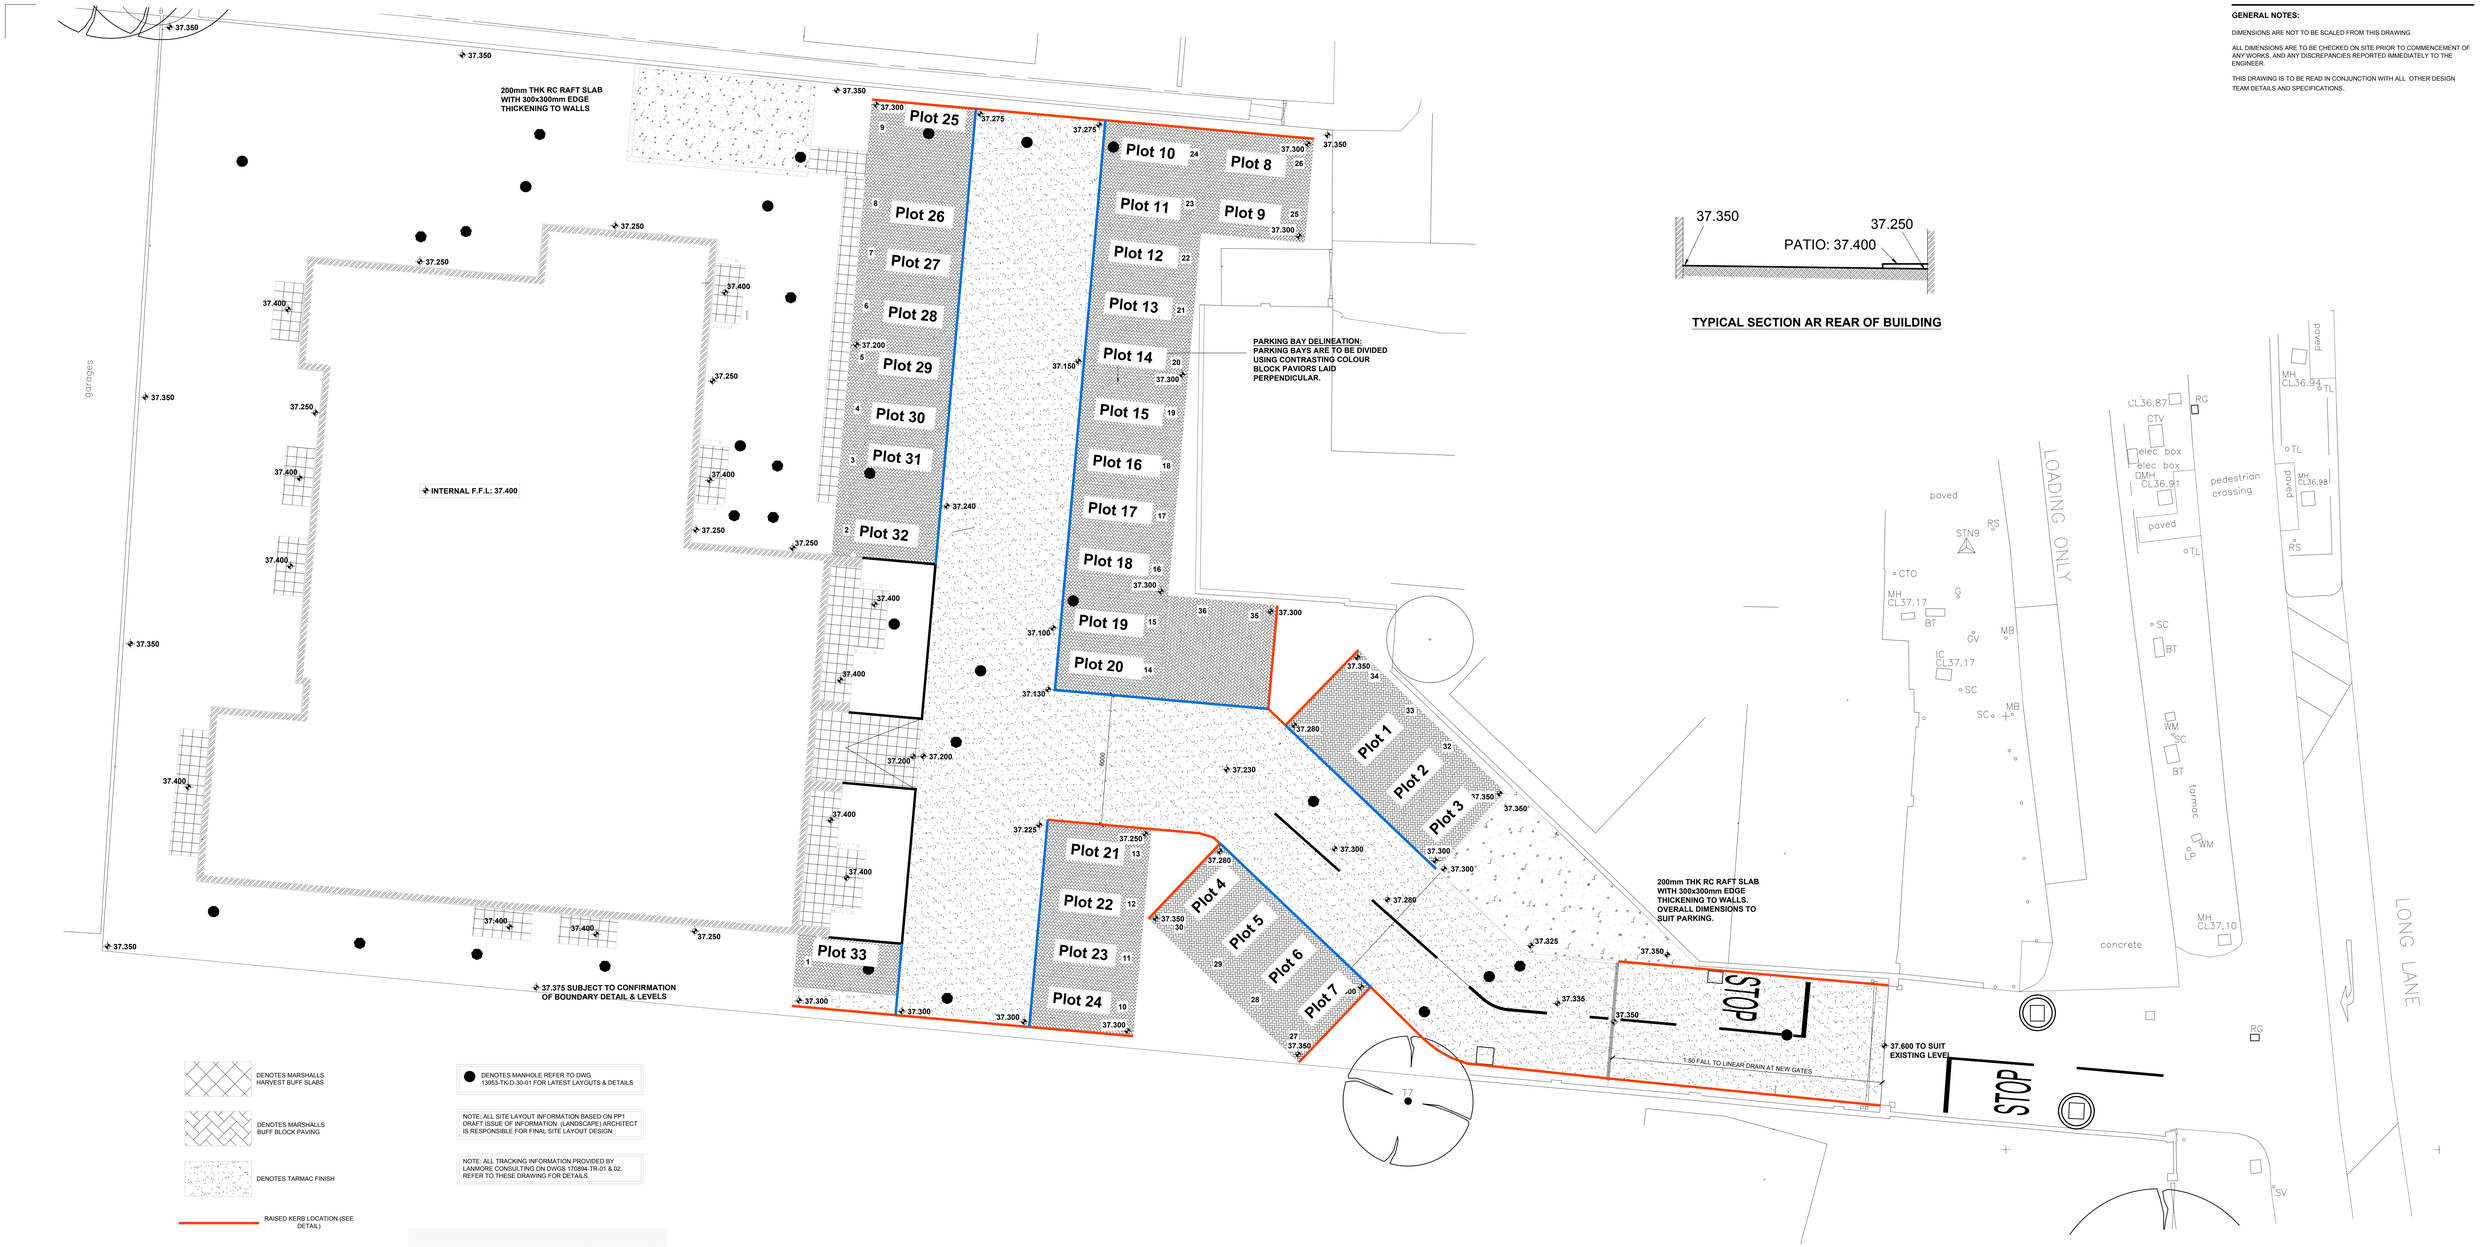

TYPICAL SECTION AR REAR OF BUILDING

DENOTES MARSHALLS HARVEST BUFF SLABS

DENOTES MARSHALLS BUFF BLOCK PAVING

DENOTES TARMAC FINISH

RAISED KERB LOCATION (SEE DETAIL)

DROPPED KERB LOCATION (SEE DETAIL)

DENOTES MANHOLE REFER TO DWG 13953-TK-D-30-01 FOR LATEST LAYOUTS & DETAILS

NOTE: ALL SITE LAYOUT INFORMATION BASED ON PP1 DRAFT ISSUE OF INFORMATION. (LANDSCAPE) ARCHITECT IS RESPONSIBLE FOR FINAL SITE LAYOUT DESIGN

NOTE: ALL TRACKING INFORMATION PROVIDED BY LANMORE CONSULTING ON DWGS 170894-TR-01 & 02. REFER TO THESE DRAWING FOR DETAILS.

Tarmac To Access Road

450x450x50 Marshalls Harvest Buff Slab

Marshalls Harvest Buff Block Paving To Parking Spaces With Contrasting Block To Create Bay Lines Laid Perpendicular

Contrasting Block - Charcoal

FINISHES SCHEDULE

Rev.	Description	By	Chkd.	Date
T1	ISSUED FOR TENDER	GT	GT	09.08.18

TRAIN AND KEMP
ENGINEERING BUSINESS SOLUTIONS
10 Kennington Park Place Kennington London SE11 4AS
Tel: +44 (0) 20 7582 1276 Fax: +44 (0) 20 7582 5728
mail@trainandkemp.co.uk www.trainandkemp.co.uk

Client: HOWARTH HOMES

Project: PROPOSED DEVELOPEMENT AT 297,LONG LANE HILLINGDON

Title: EXTERNAL WORKS

Drawing Status: TENDER ISSUE

Date: APR 18	Drawing No.	Rev.
Scale: 1:100 @ A0	13953-TK-GA-10	T1
Drawn: GT		
Chkd: GT		