


GENERAL NOTES:

DIMENSIONS ARE NOT TO BE SCALED FROM THIS DRAWING
ALL DIMENSIONS ARE TO BE CHECKED ON SITE PRIOR TO COMMENCEMENT OF ANY WORKS. AND ANY DISCREPANCIES REPORTED IMMEDIATELY TO THE ENGINEER.
THIS DRAWING IS TO BE READ IN CONJUNCTION WITH ALL OTHER DESIGN TEAM DETAILS AND SPECIFICATIONS.

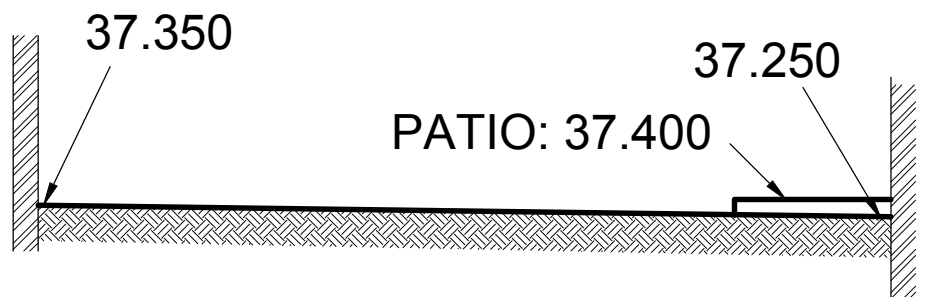

TYPICAL SECTION AR REAR OF BUILDING

PARKING BAY DELINEATION:
PARKING BAYS ARE TO BE DIVIDED
USING CONTRASTING COLOUR
BLOCK PAVIORS LAID
PERPENDICULAR.

200mm THK RC RAFT SLAB
WITH 300x300mm EDGE
THICKENING TO WALLS.
OVERALL DIMENSIONS TO
SUIT PARKING.

STOP

STOP

LONG LANE

DENOTES MARSHALLS
HARVEST BUFF SLABS

DENOTES MARSHALLS
BUFF BLOCK PAVING

DENOTES TARMAc FINISH

DENOTES MANHOLE REFER TO DWG
13953-TK-D-35-01 FOR LATEST LAYOUTS & DETAILS

NOTE: ALL SITE LAYOUT INFORMATION BASED ON PP1
DRAFT ISSUE OF INFORMATION. (LANDSCAPE) ARCHITECT
IS RESPONSIBLE FOR FINAL SITE LAYOUT DESIGN

NOTE: ALL TRACKING INFORMATION PROVIDED BY
LANMORE CONSULTING ON DWGS 170894-TR-01 & 02.
REFER TO THESE DRAWING FOR DETAILS.

RAISED KERB LOCATION (SEE
DETAIL)

DROPPED KERB LOCATION
(SEE DETAIL)

Tarmac To Access Road

450x450x50 Marshalls
Harvest Buff Slab

Marshalls Harvest Buff
Block Paving To Parking
Spaces With Contrasting
Block To Create Bay Lines
Laid Perpendicular

Contrasting Block -
Charcoal

FINISHES SCHEDULE

Dual EV Chargers C/W 2 x 3.6KW Type 2
Socket Outlets

T2	PARKING BAYS UPDATED	GT	GT	05.10.18
T1	ISSUED FOR TENDER	GT	GT	09.08.18
Rev.	Description	By	Chkd	Date
TRAIN KEMP ENGINEERING BUSINESS SOLUTIONS				
10 Kennington Park Place Kennington London SE11 4AS Tel: +44 (0) 20 7582 1276 Fax: +44 (0) 20 7582 5728 mail@trainandkemp.co.uk www.trainandkemp.co.uk				

Client:
HOWARTH HOMES

Project: PROPOSED DEVELOPEMENT AT
297, LONG LANE
HILLINGDON

Title: EXTERNAL WORKS

Drawing Status: TENDER ISSUE		
Date: APR 18	Drawing No.	Rev.
Scale: 1:100 @ A0	13953-TK-GA-10	T2
Drawn: GT		
Chkd: GT		