


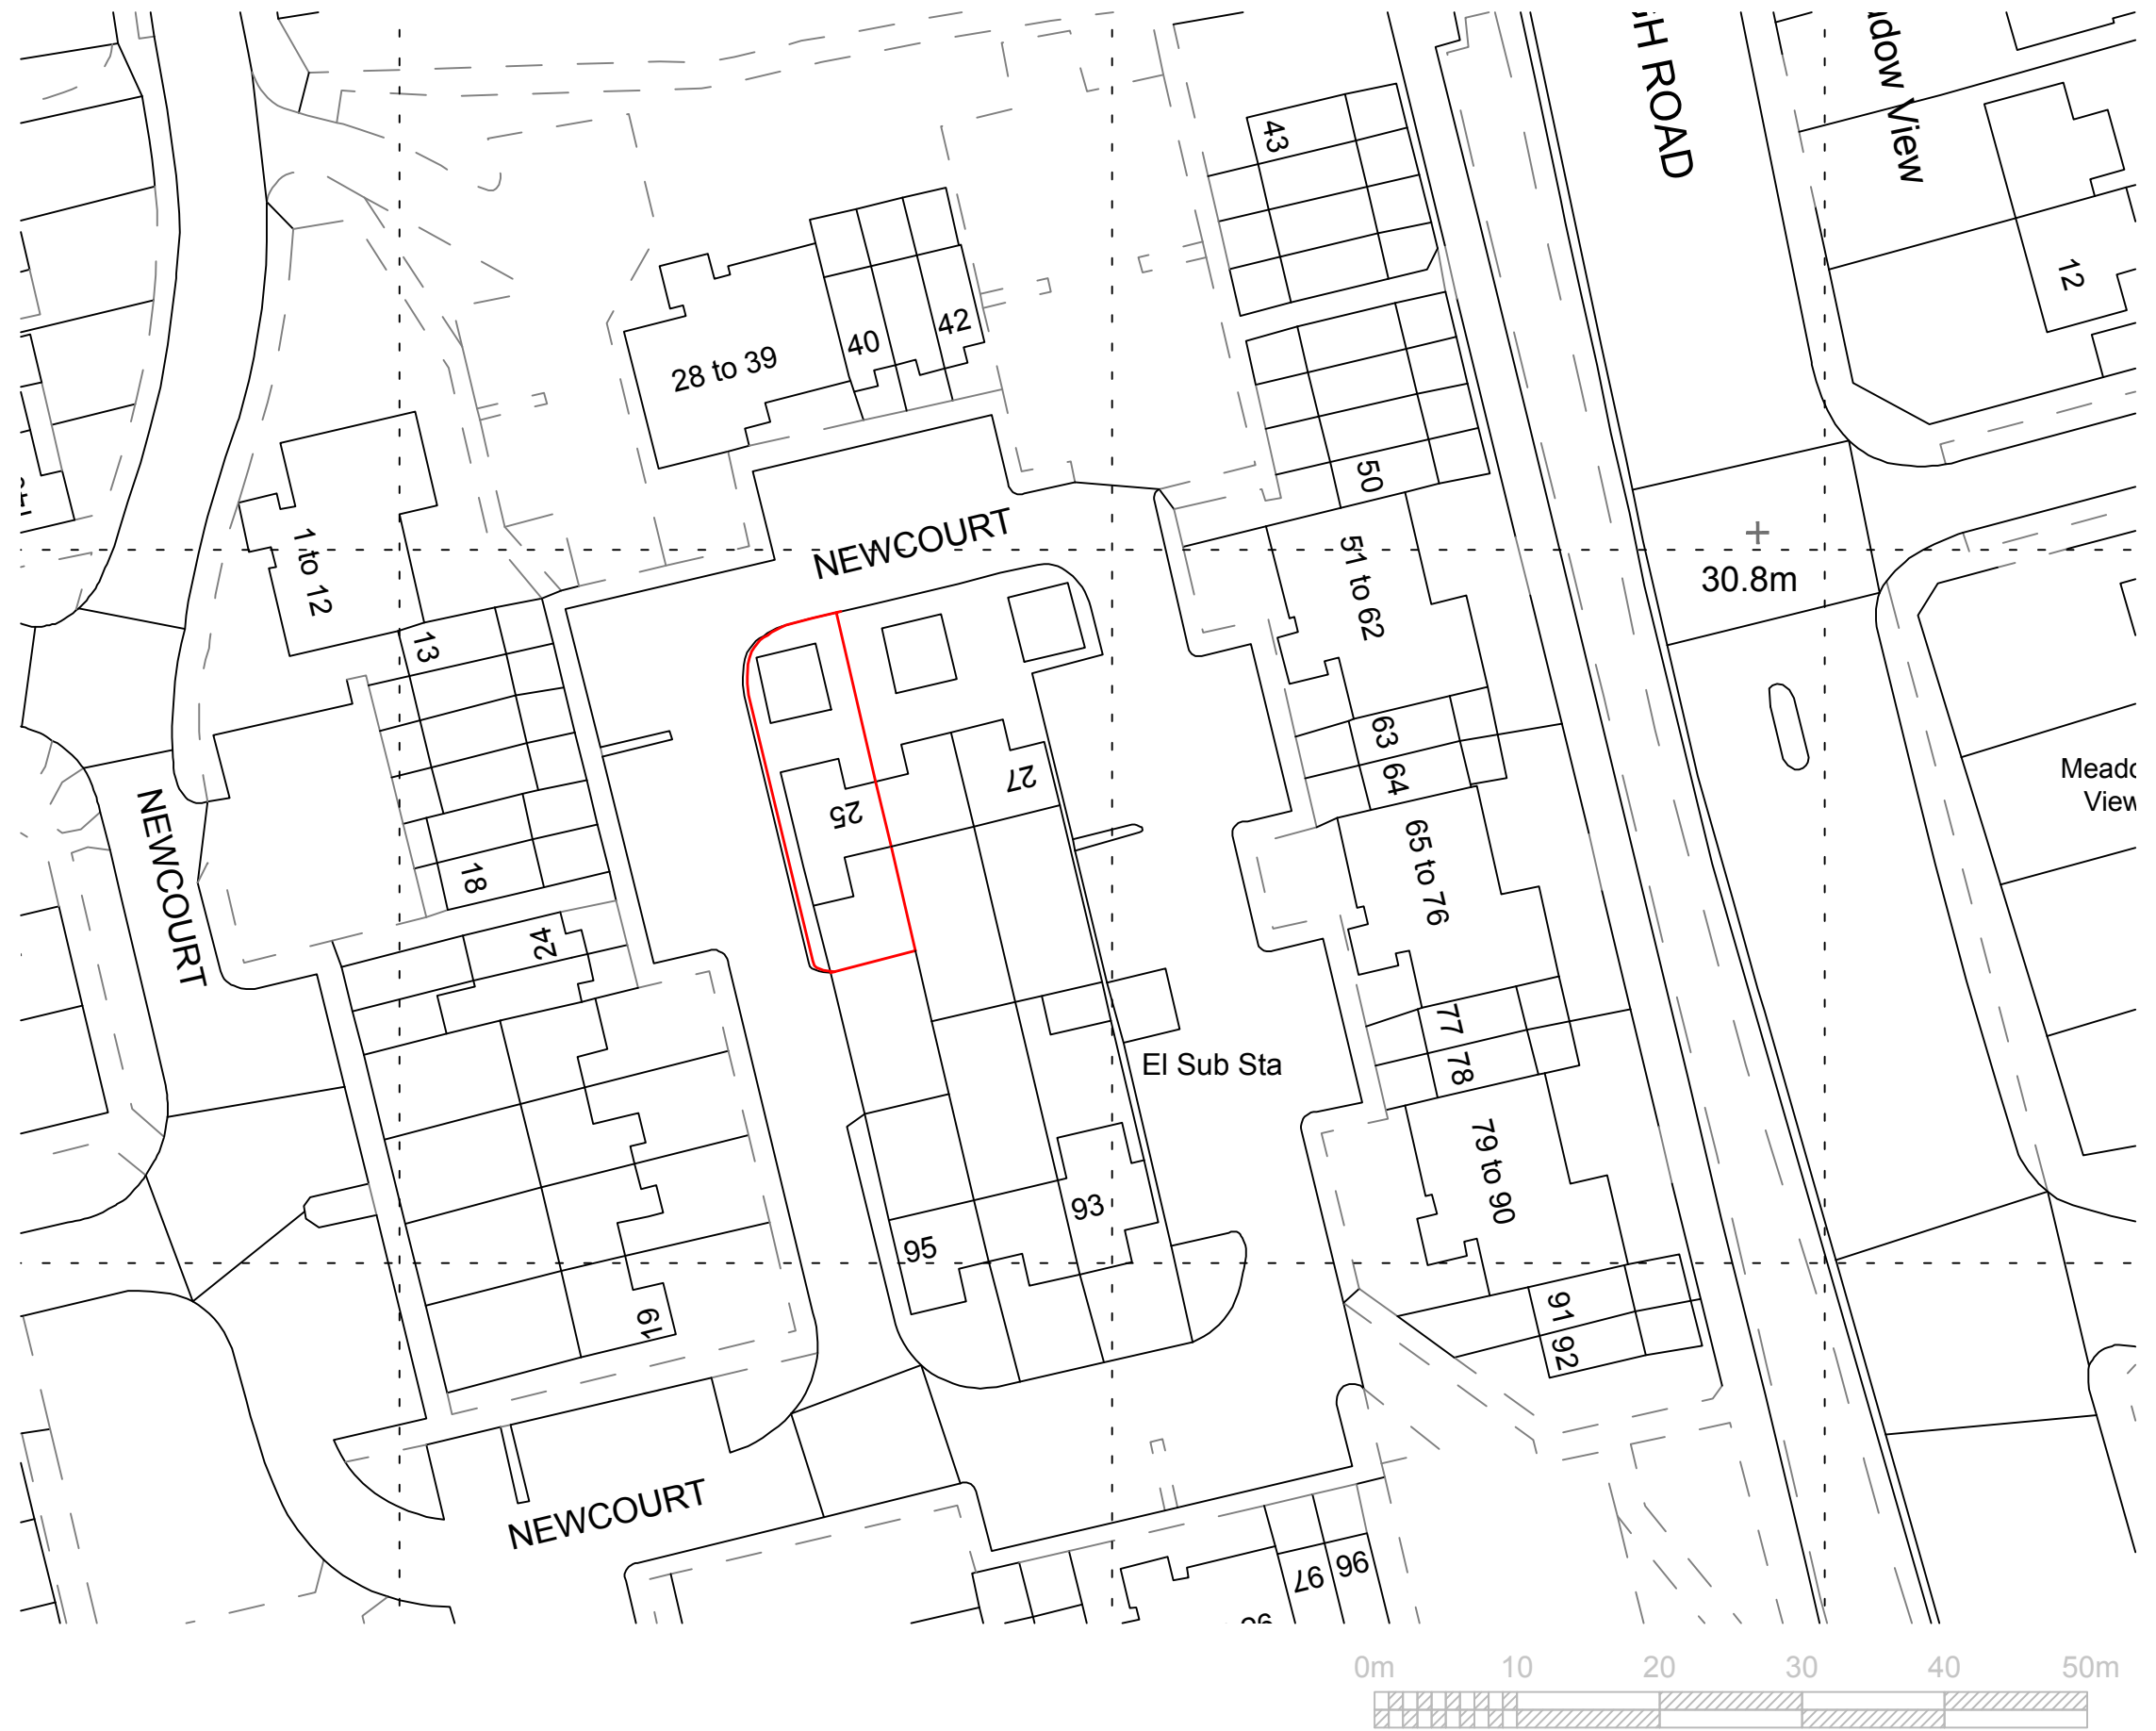

DATE : 2020.08.18
DRAWING No: 1A
DRAWING TITLE: LOCATION PLAN - EXISTING
SCALE: 1:500

OS LOCATION MAP
SCALE : 1:500
MALATIELIER

PERMITTED DEVELOPMENT: 25 NEWCOURT, UXBRIDGE

malatelier.design@gmail.com