



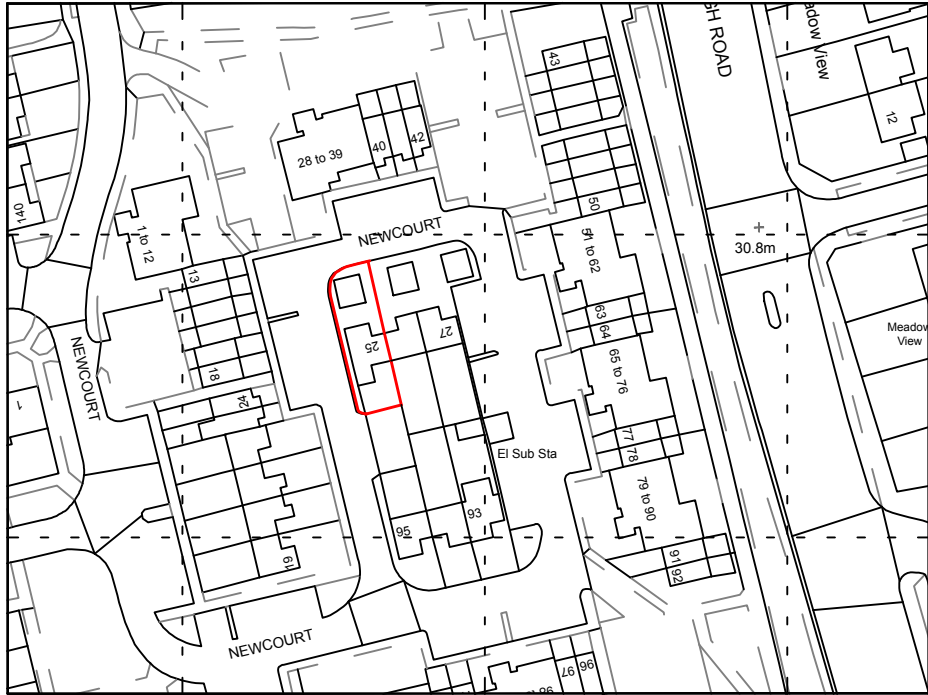


Existing OS Location map

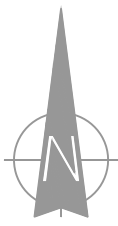

Demolition map

- existing conservatory (3mx3m) to be demolished
- existing shed to be demolished (not shown on OS)

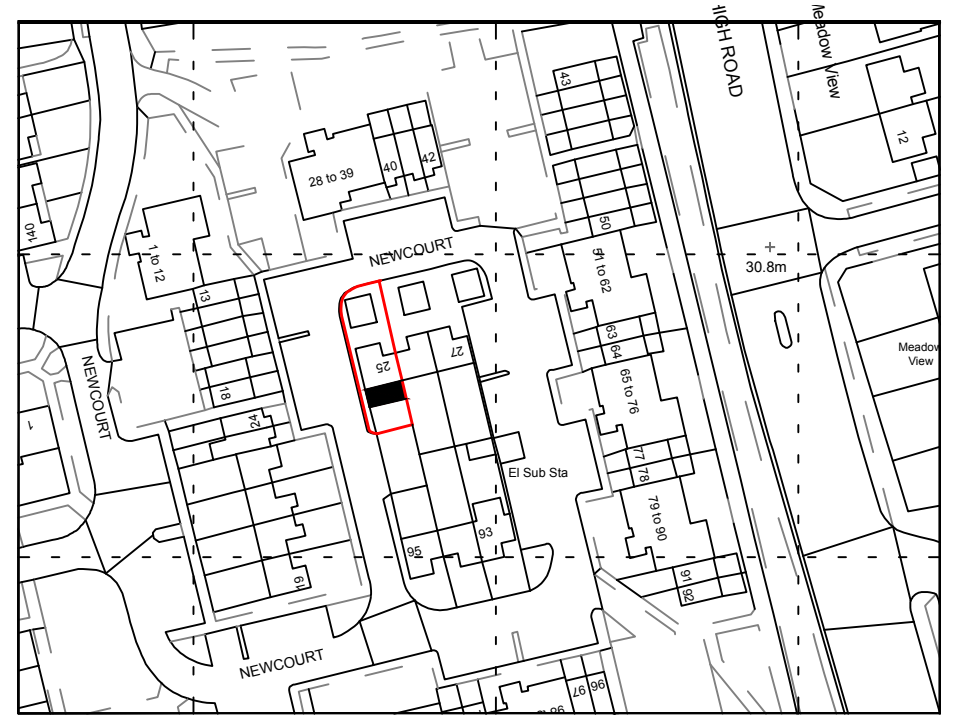

Site map of proposed

- proposed extension to be 3m depth and 6m in width
- proposal to be within property's boundary

0m 50 100m



OS LOCATION MAP

SCALE : 1:1250

DATE : 2020.08.18

DRAWING No: 1B

DRAWING TITLE: LOCATION PLAN - PROPOSED

SCALE: 1:1250

PERMITTED DEVELOPMENT: 25 NEWCOURT, UXBRIDGE

MALATIELIER

malatelier.design@gmail.com