



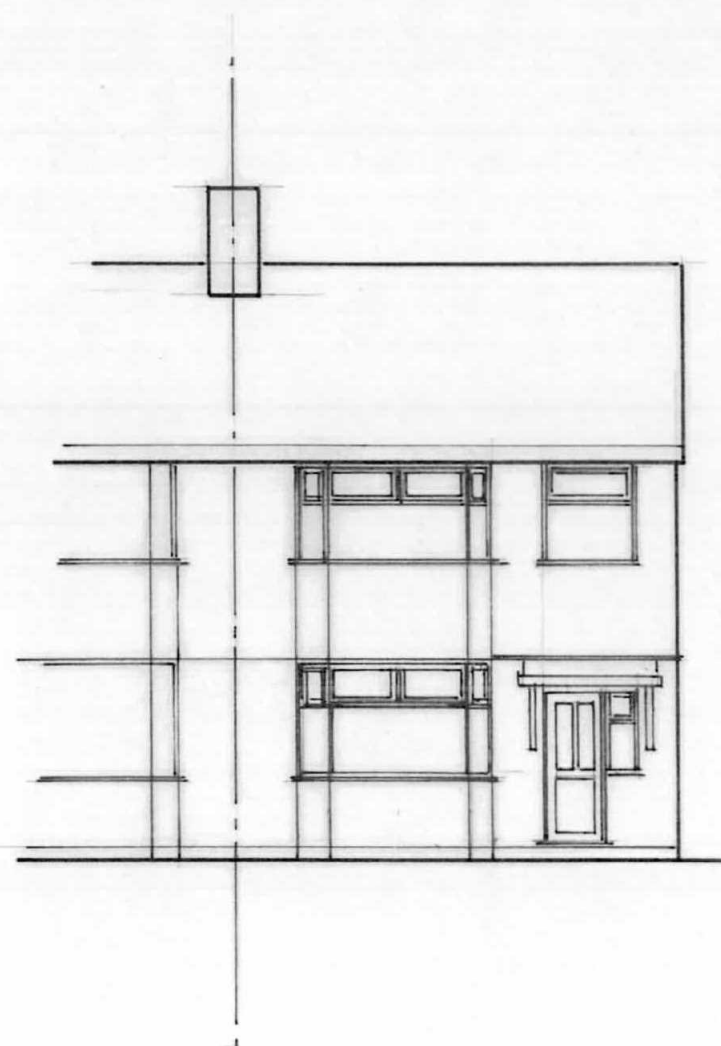

EXISTING FRONT

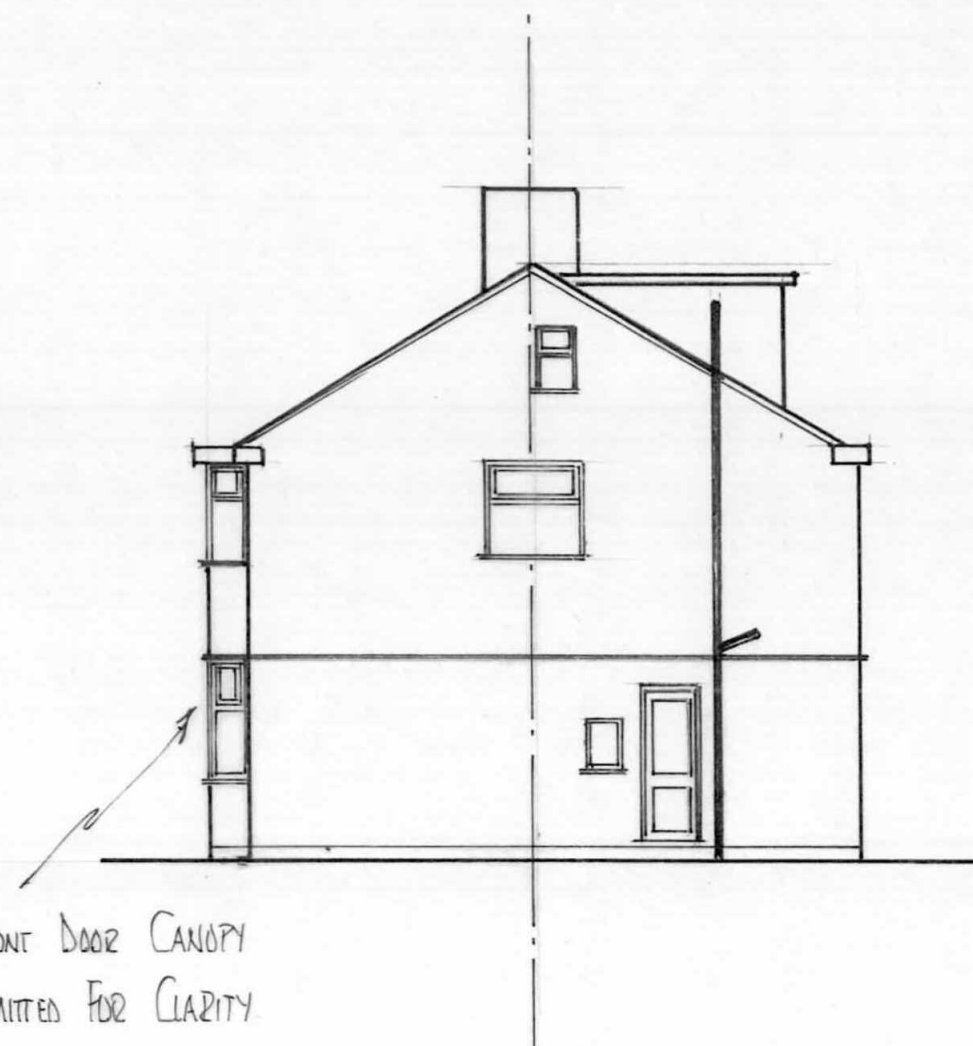


FRONT DOOR CANOPY
OMITTED FOR CLARITY

EXISTING SIDE



EXISTING REAR

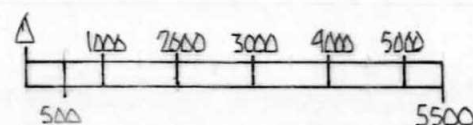

NOTES: All DIMENSIONS IN MM
REV B:- JULY '15 - JOB TITLE ALTERED
All dimensions must be checked on site and
not scaled from this drawing.

Client Mr & Mrs M. S. SAHAB
60 WIMBORNE AVE. HAYES, UB4 0HH
Job Title PROPOSED GROUND FLOOR REAR
EXTENSION & FRONT PORCH

Scale 1:100
Drawn by MB DESIGNS
Date MAY 2015.

Drawing Title
EXISTING ELEVATIONS
Drg No. 2015-05-200
Rev B