

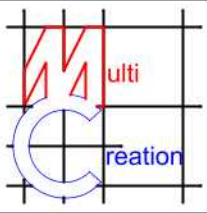
All work to comply with
current building regulations
and codes of practice

Do not scale from drawings
all dimensions to be checked
on site before the start of
any work

Proposed External Finish Materials to
Match Existing External Finish
Materials



Existing raised Footpath

	Project:	Title:	Scale: 1:100 @ A3
	5 Crowland Avenue, Hayes Middlesex UB3 4JN	Existing Driveway Plan	Date: 11 2019
			Drawing No.: 5CADK - 01/RM
			Revision
239 Western Road, Southall, Middx, UB2 5HS Tel: 020 8571 1369 info@multicreation.co.uk			

All work to comply with
current building regulations
and codes of practice

Do not scale from drawings
all dimensions to be checked
on site before the start of
any work

Proposed External Finish Materials to
Match Existing External Finish
Materials

1

3

5

7

9

6260

Car parking
Space

Car parking
Space

5843

Paved Parking Area to be
constructed Permeable Material
or Surface Water Attenuation
system to be installed
(Rainwater Discharge track)

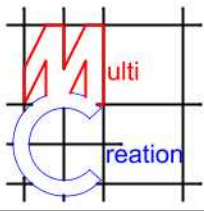
2101

4162

2236

900

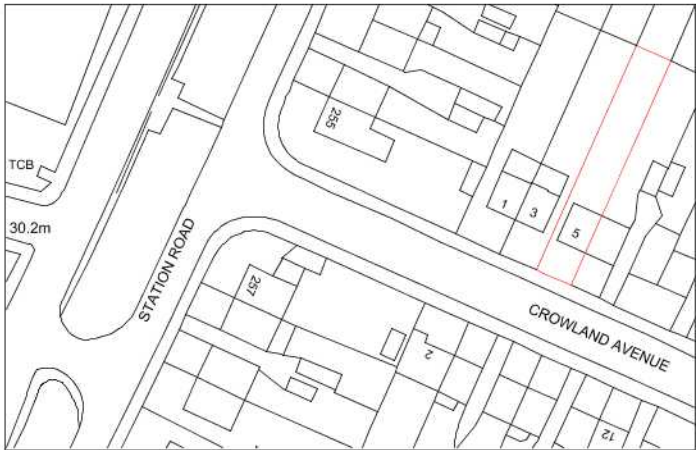
Existing raised Footpath to the removed
in order to make driveway accessible for
Vehicles

	Project:	Title:	Scale: 1:100 @ A3
	5 Crowland Avenue, Hayes Middlesex UB3 4JN	Proposed Driveway Plan	Date: 11 2019
			Drawing No.: 5CADK - 02/RM
			Revision
239 Western Road, Southall, Middx, UB2 5HS Tel: 020 8571 1369 info@multicreation.co.uk			

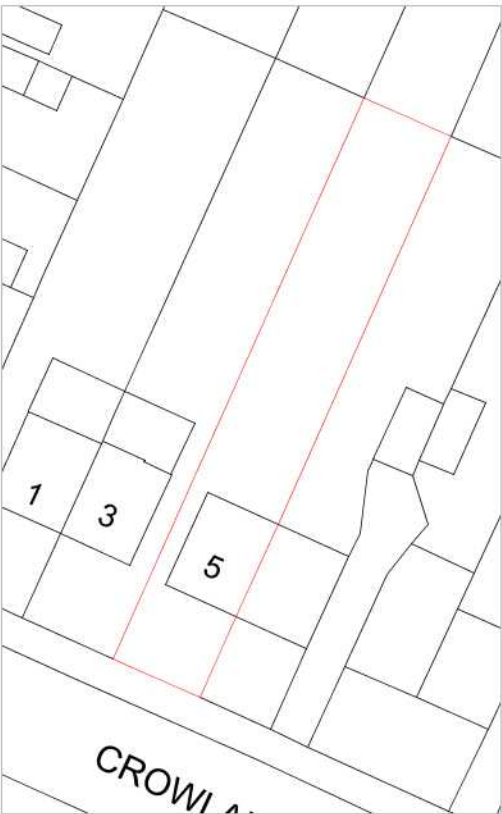
All work to comply with
current building regulations
and codes of practice

Do not scale from drawings
all dimensions to be checked
on site before the start of
any work

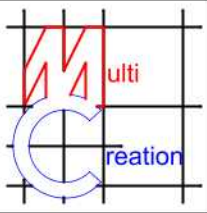
Proposed External Finish Materials to
Match Existing External Finish
Materials



Location Plan Scale 1:1250



Block Plan Scale 1:500

	Project:	Title:	Scale: 1:1250/500@A3
	5 Crowland Avenue, Hayes Middlesex UB3 4JN	Location Plan	Date: 08 2017
		Block Plan	Drawing No.: 5CADK - 03/RM
			Revision
239 Western Road, Southall, Middx, UB2 5HS Tel: 020 8571 1369 info@multicreation.co.uk			