




EXISTING 1:100

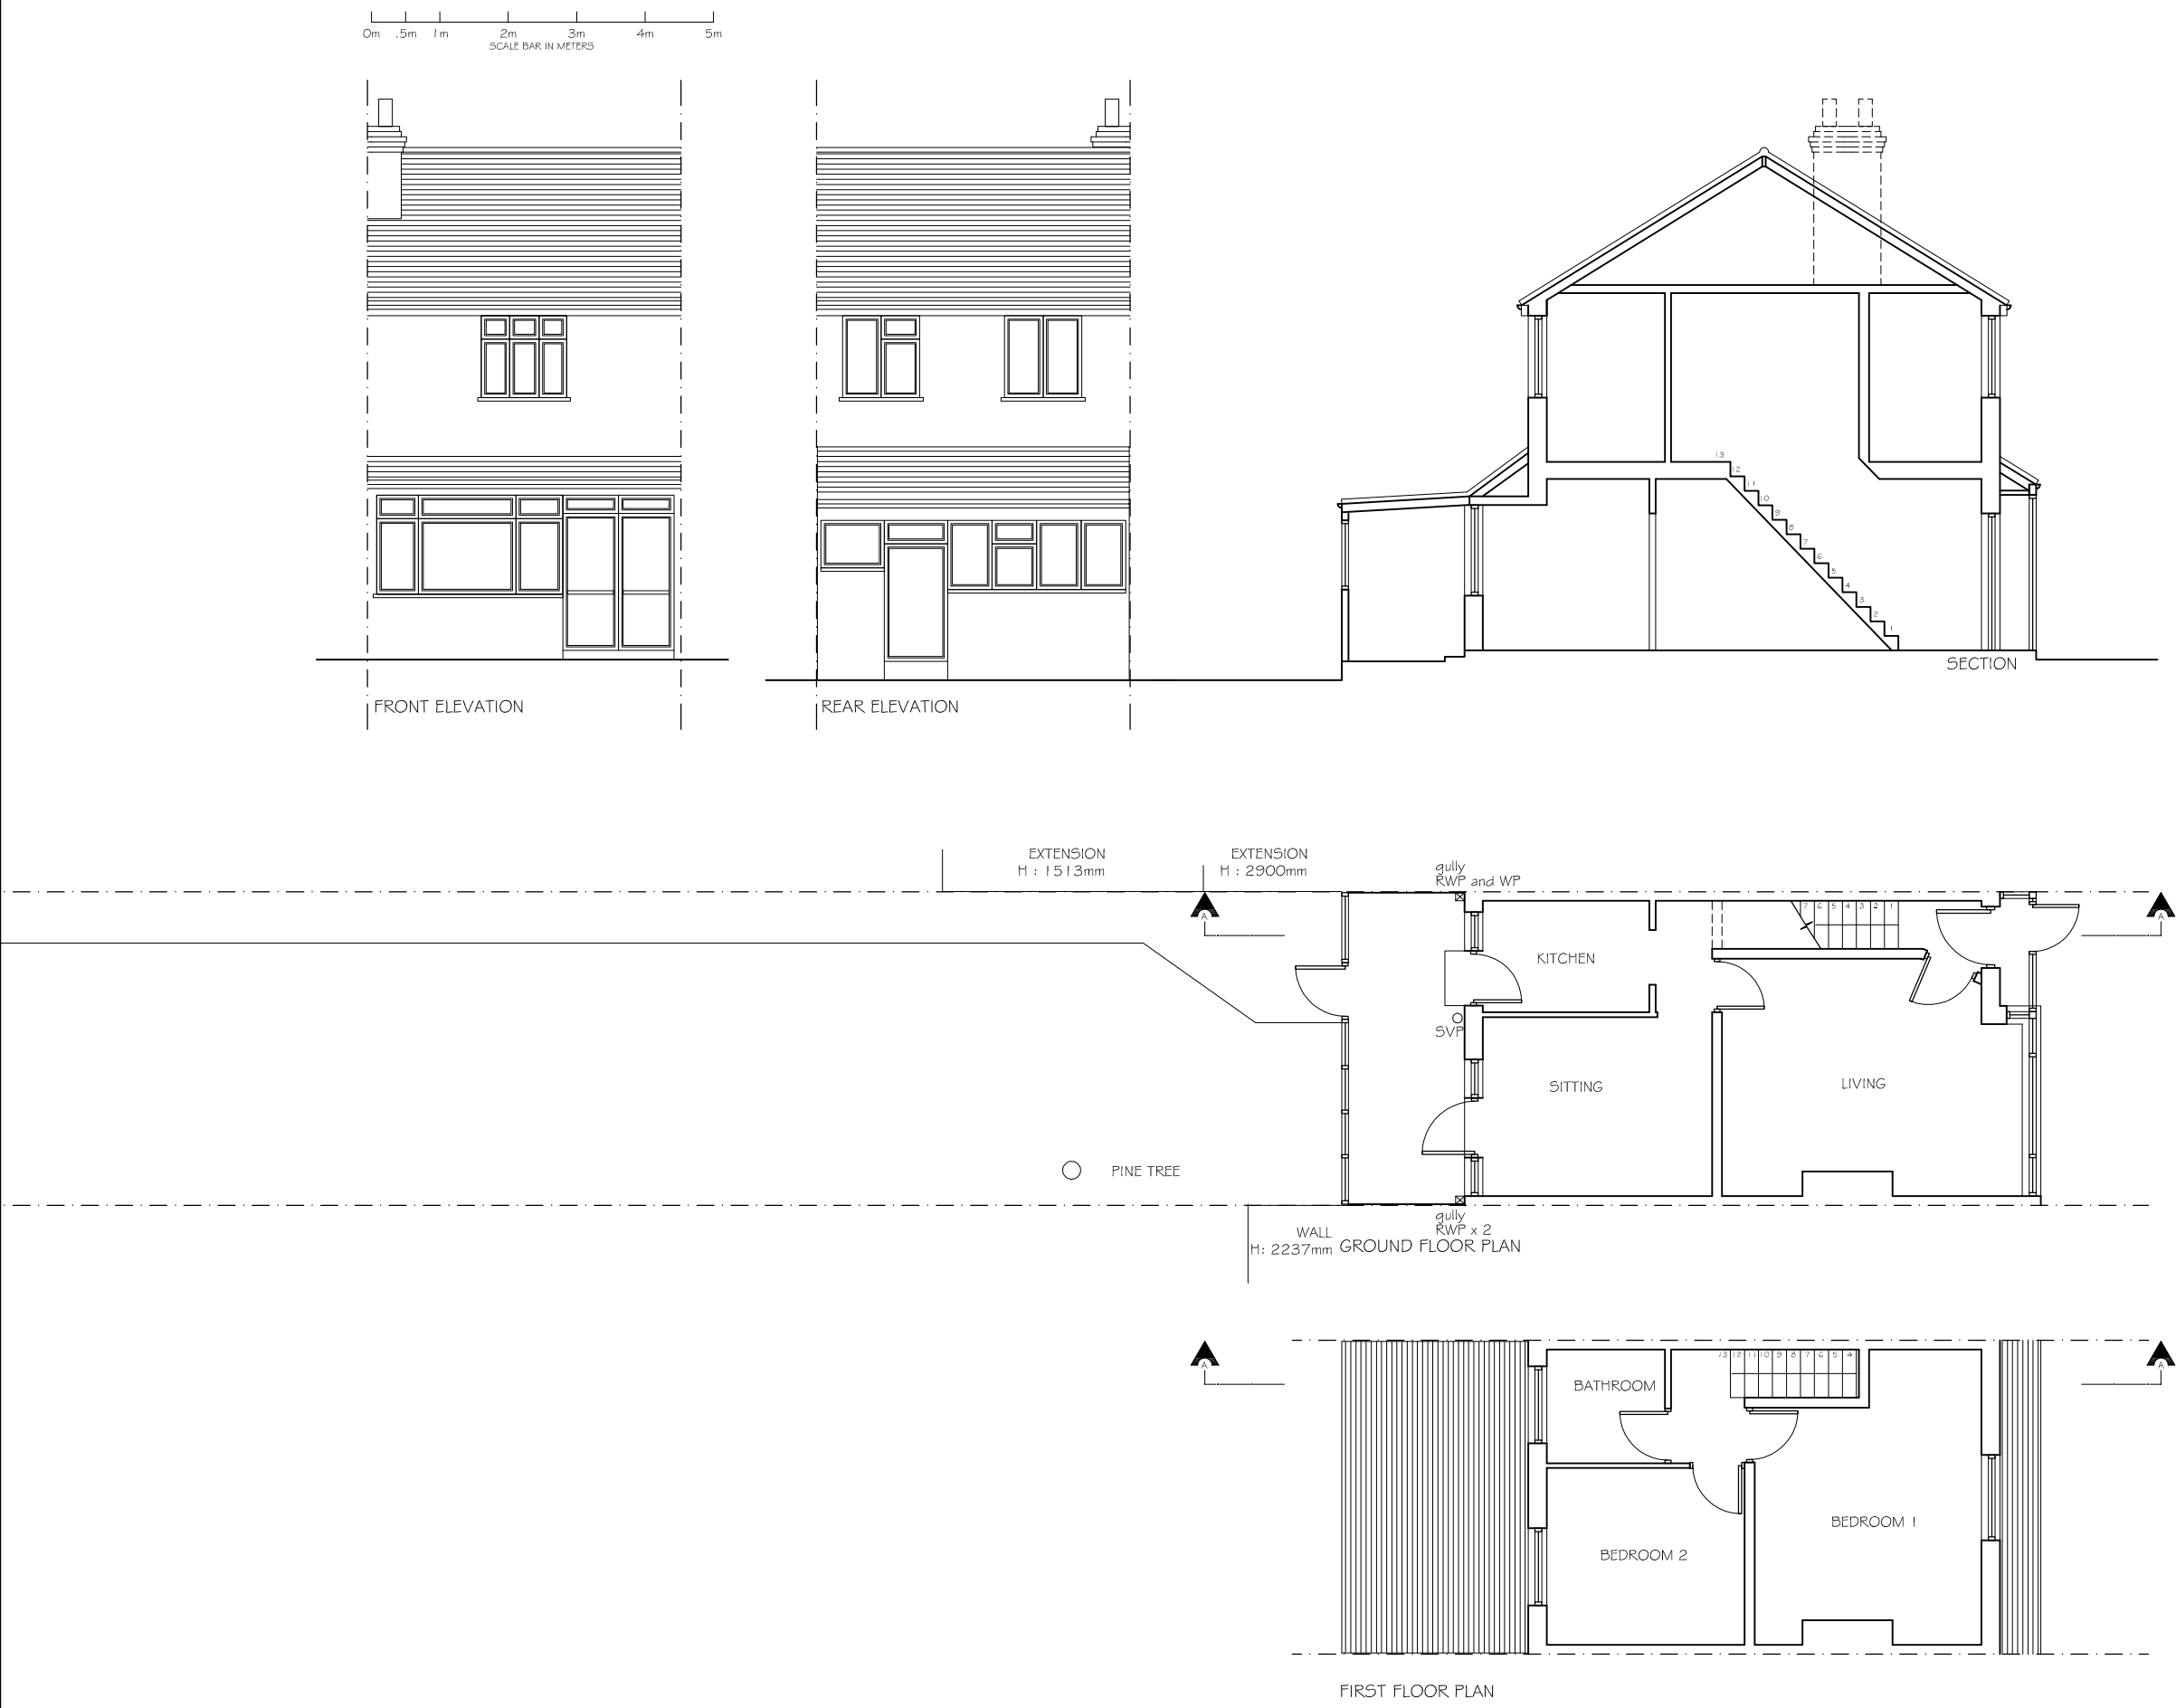

PROPOSED 1:100

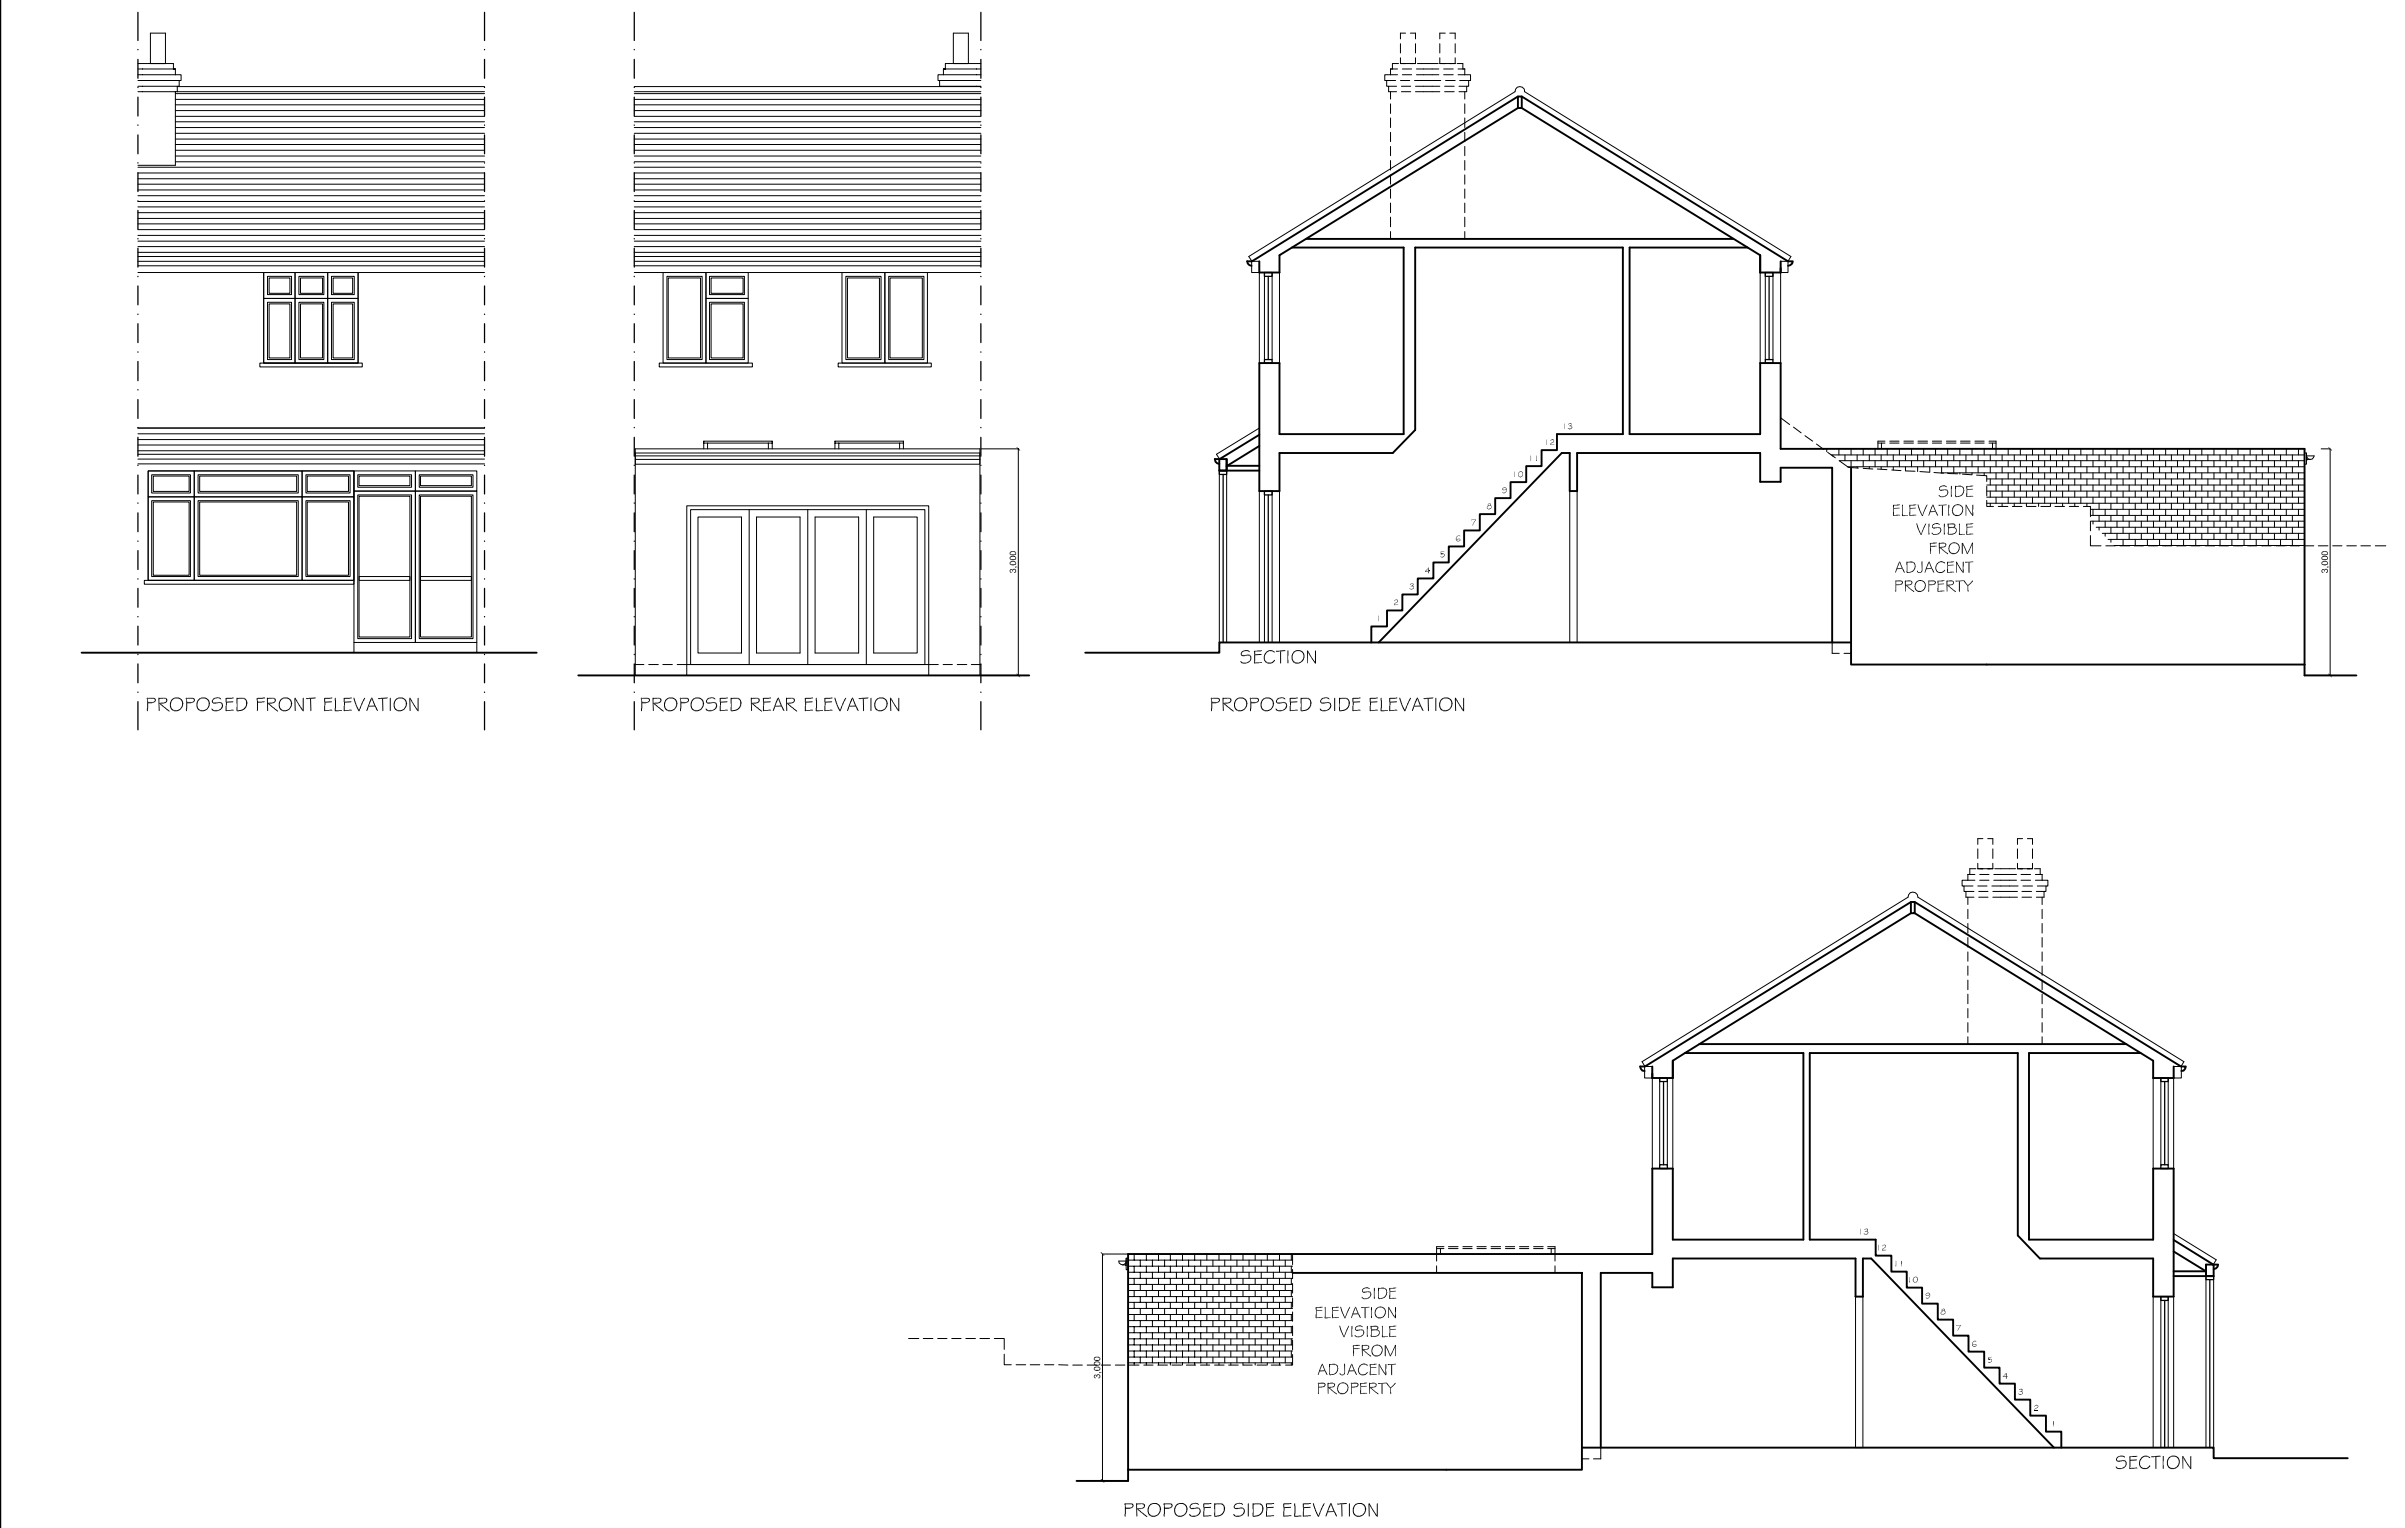

PROPOSED 1:50

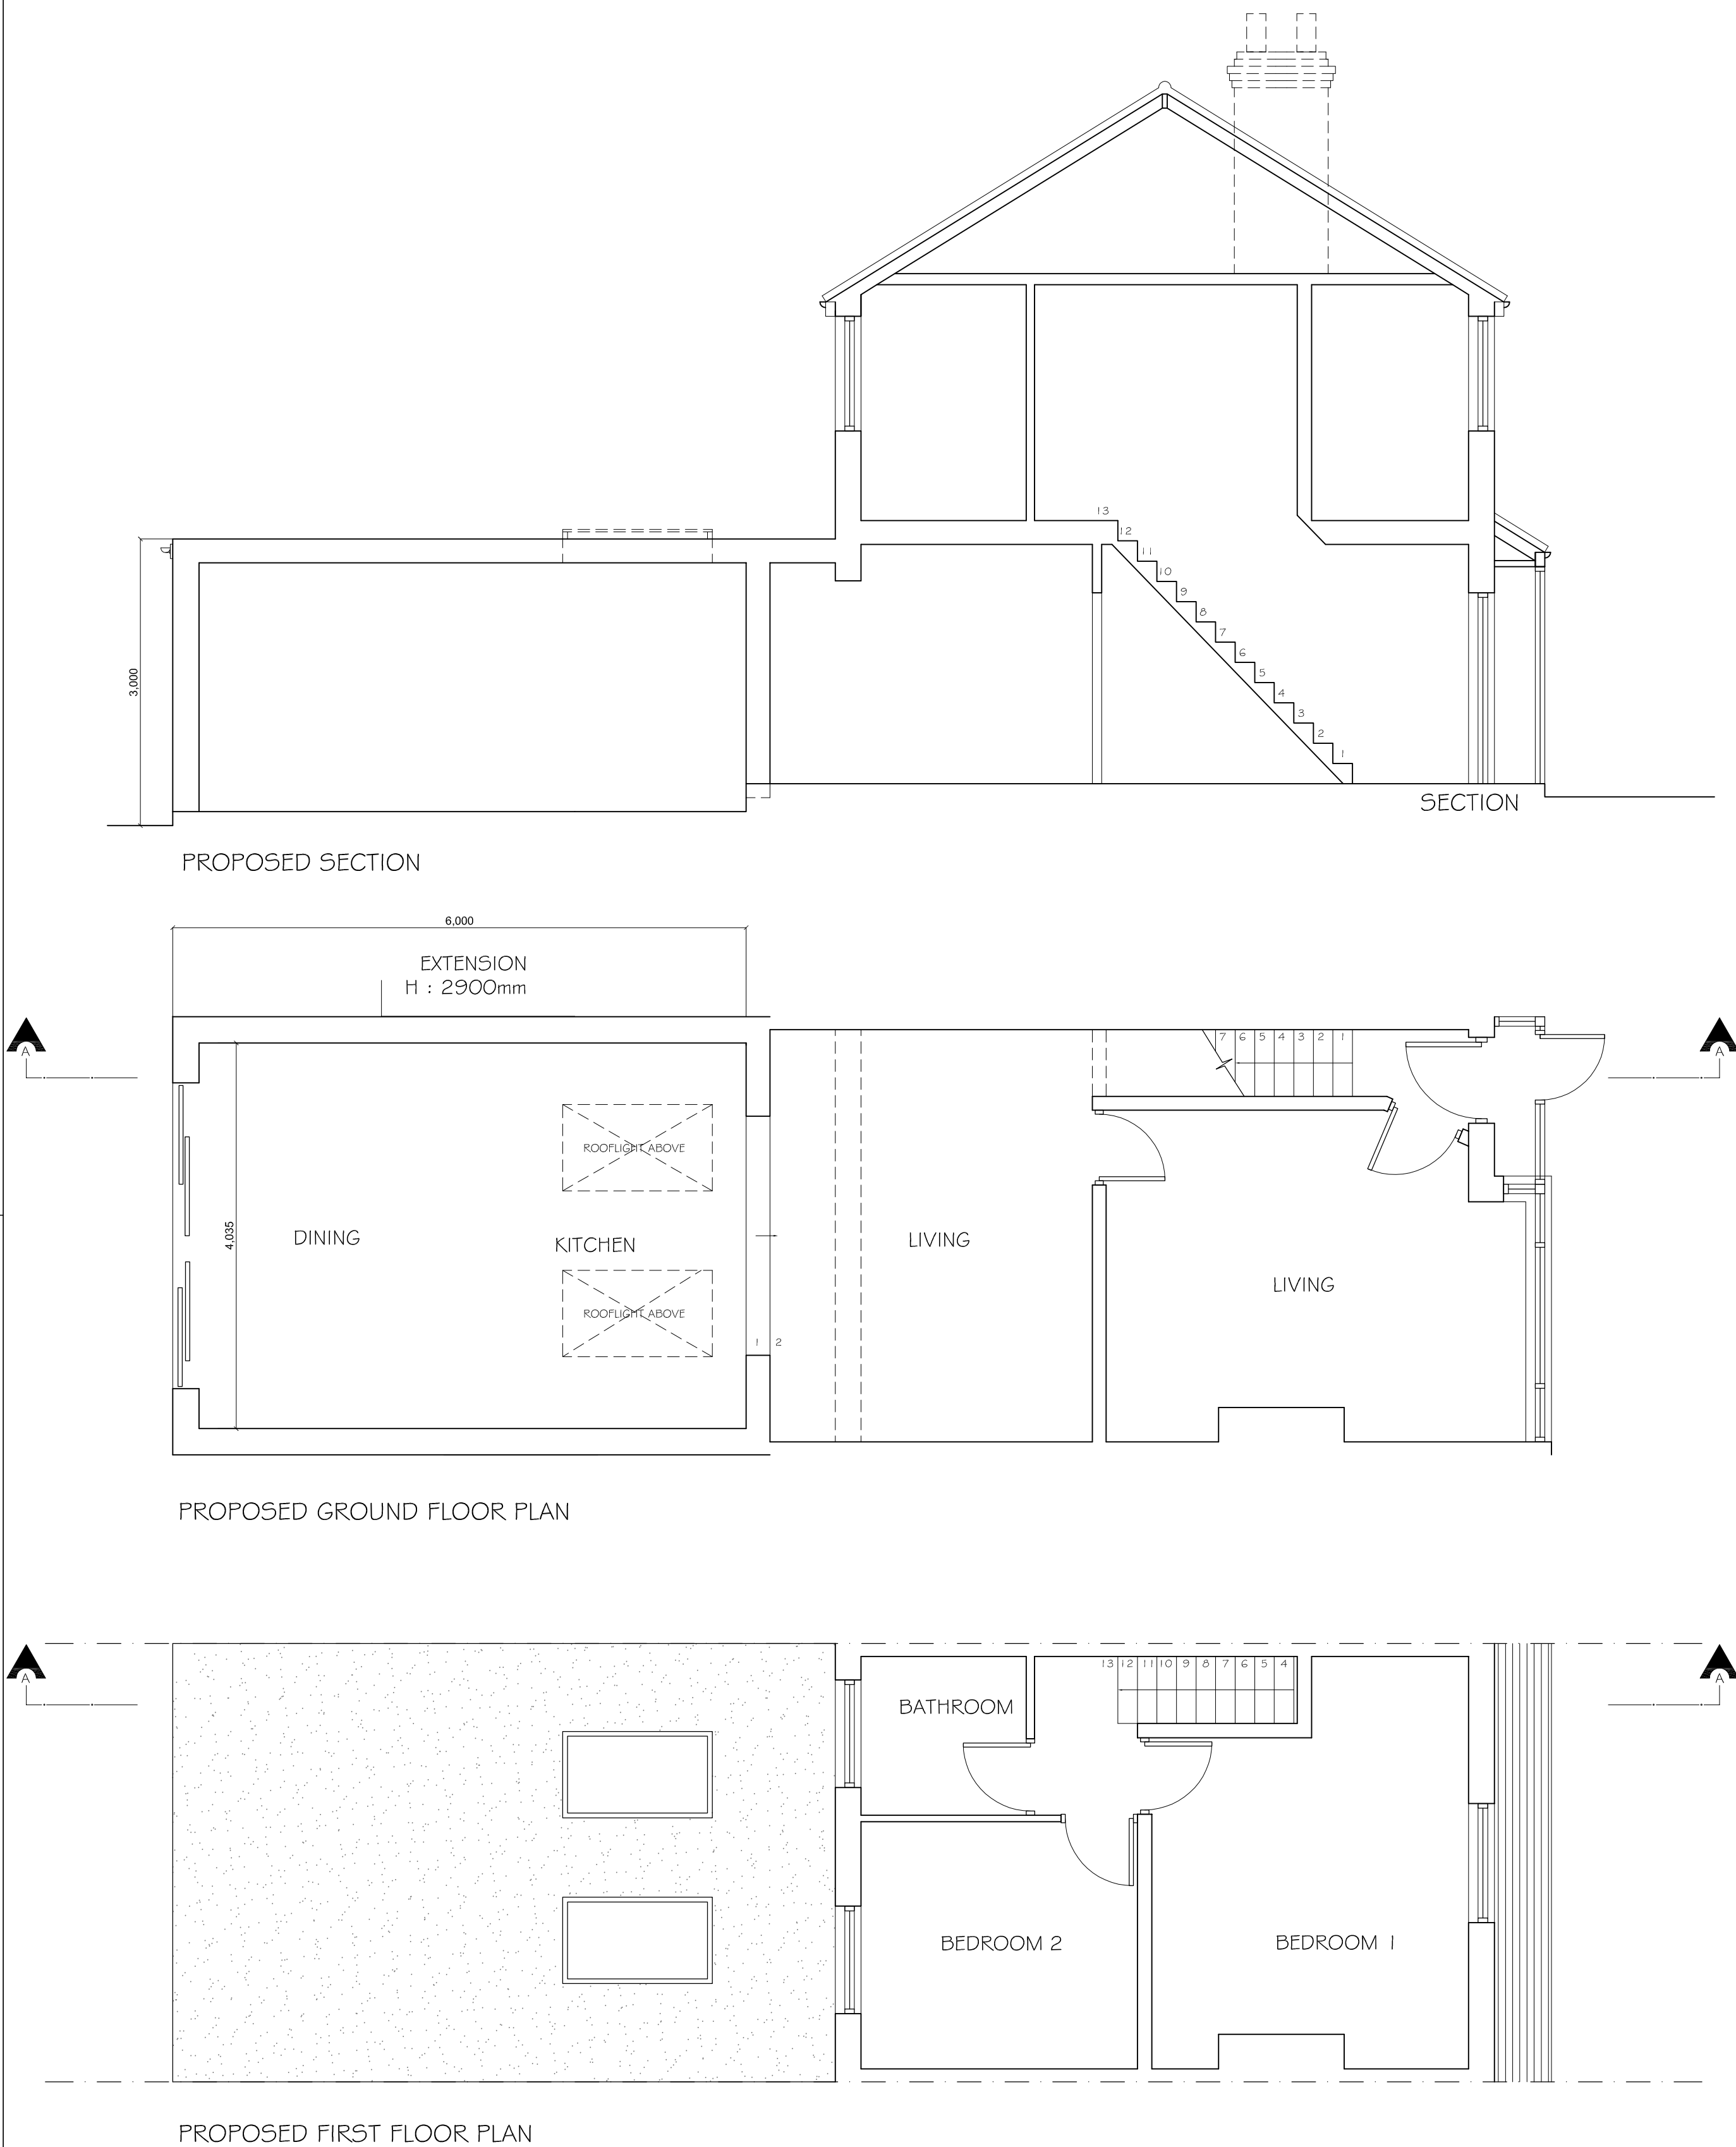

STUDIO 136  
ARCHITECTS

The Studio, 122 Kenton Road, Harrow, Middlesex HA3 8AL  
Tel/Fax 020 8907 7131 E-mail: info@studio136.co.uk

Project  
GROUND EXTENSION  
AT 110 WHITTINGTON ROAD  
LONDON

Client

Drawing Title  
EXISTING AND PROPOSED PLANS

| Scale         | Drawn    | Checked | Authorised |
|---------------|----------|---------|------------|
| 1:100 1:50@A1 | SDS      | -       | -          |
|               | JAN 2015 | -       | -          |

| Drawing Number | Rev |
|----------------|-----|
| DRAWING NUMBER | A   |