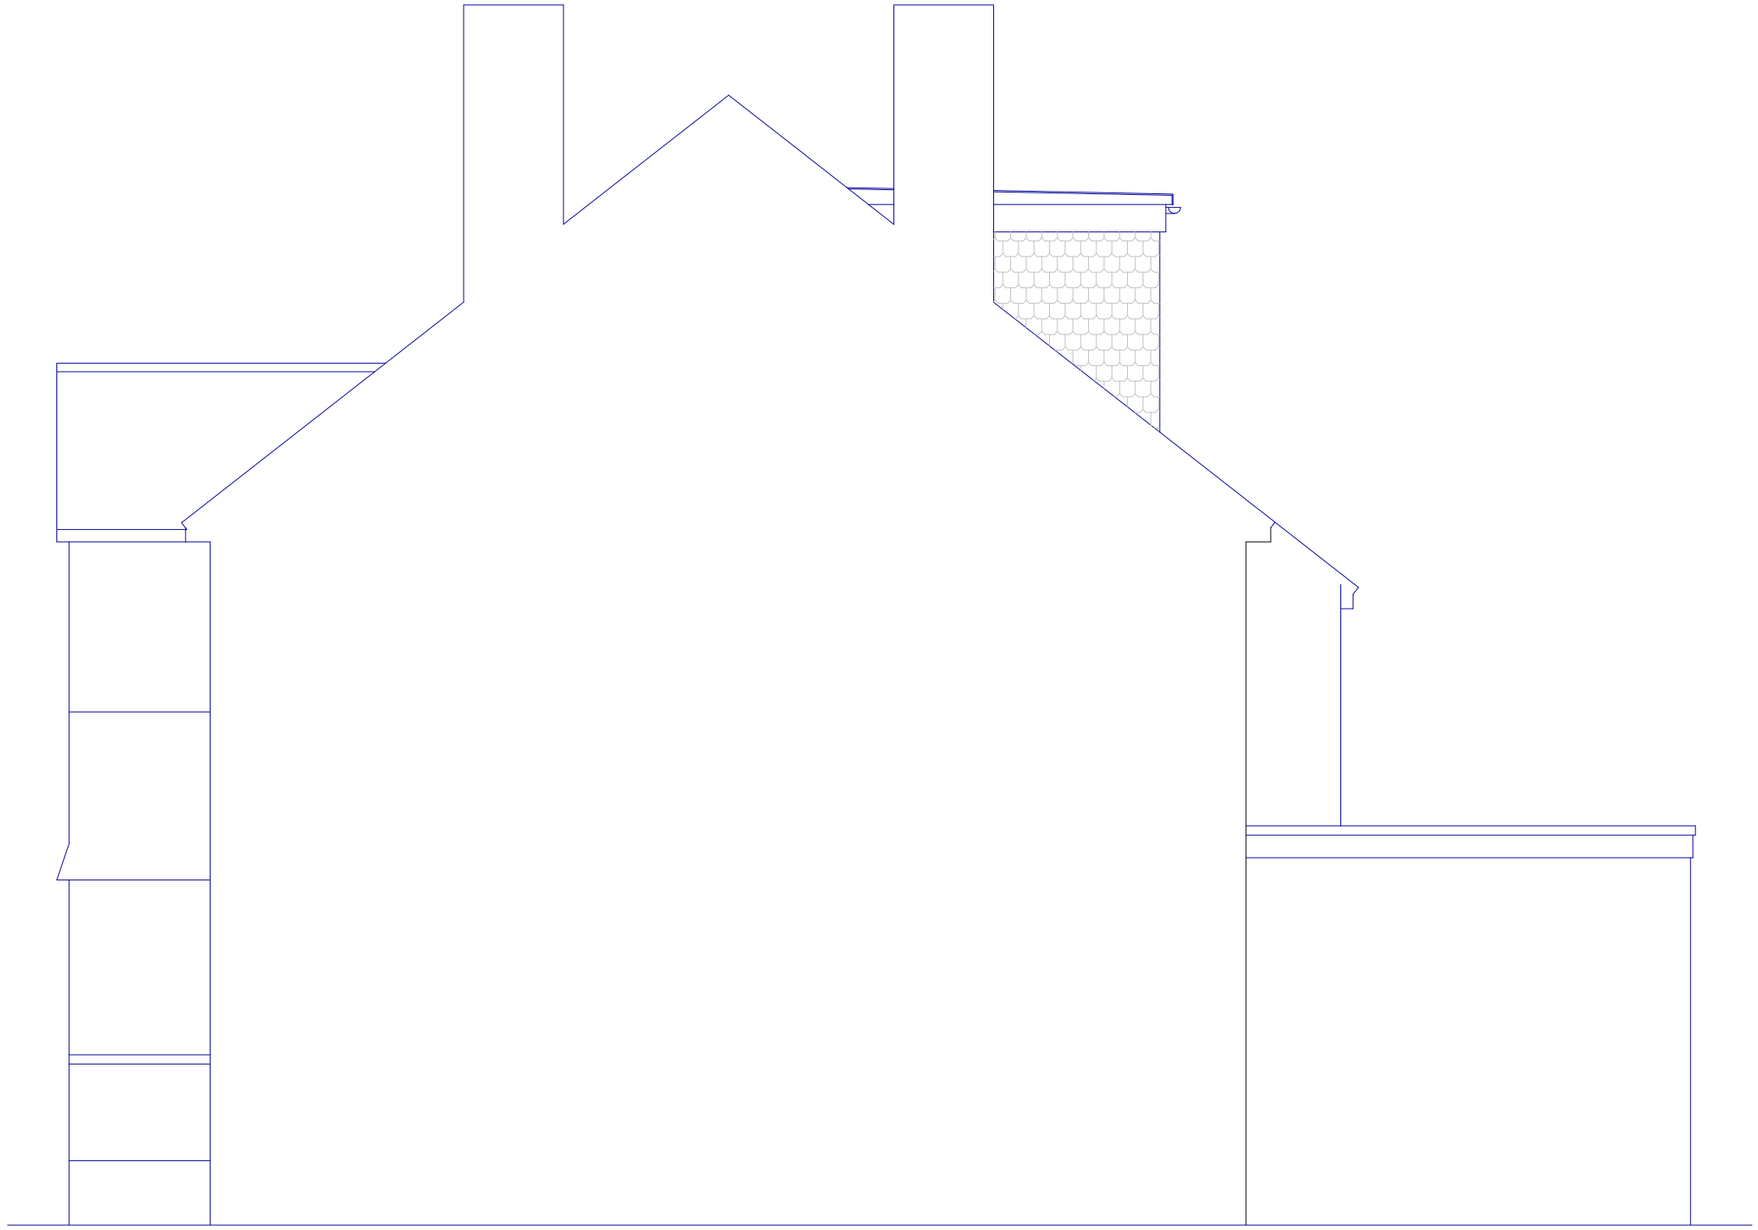

58 St Margarets Road
Ruislip
HA4 7PA

SCALE 1:50

0 1m 2m 3m 4m 5m

**PLAN** PROPOSED WEST ELEVATION

**PROJECT** FIRST FLOOR SIDE EXTN AND LOFT CONVERSION

**General Notes:**
1. All dimensions to be checked on site prior to construction any discrepancies should be reported to the highford design
2. Drawings are not to scale and are for illustrative visual comments only unless otherwise specified in writing.
As this is a computer drawing scale of drawings can vary on printing check on site for setting-out
Copyright - **Highford Design 2022**
This drawing should not be used to calculate areas for the purpose of valuations. All dimensions to be checked on site by contractor and such dimensions to be their responsibility

DWG No
08
Rev: -

Date: March 2023
Project: 58 St Margarets Road
Scale 1:50 @ A3
Checked: AW
Drawing Title: Plans
Status: Planning
Job No: 397

Highford
Design and Build Limited
27 Bellamy Close, Ickenham, Middlesex. UB10 8SJ
email: info@highforddesign.co.uk - web: www.highforddesign.co.uk
mobile: 07957 340205