
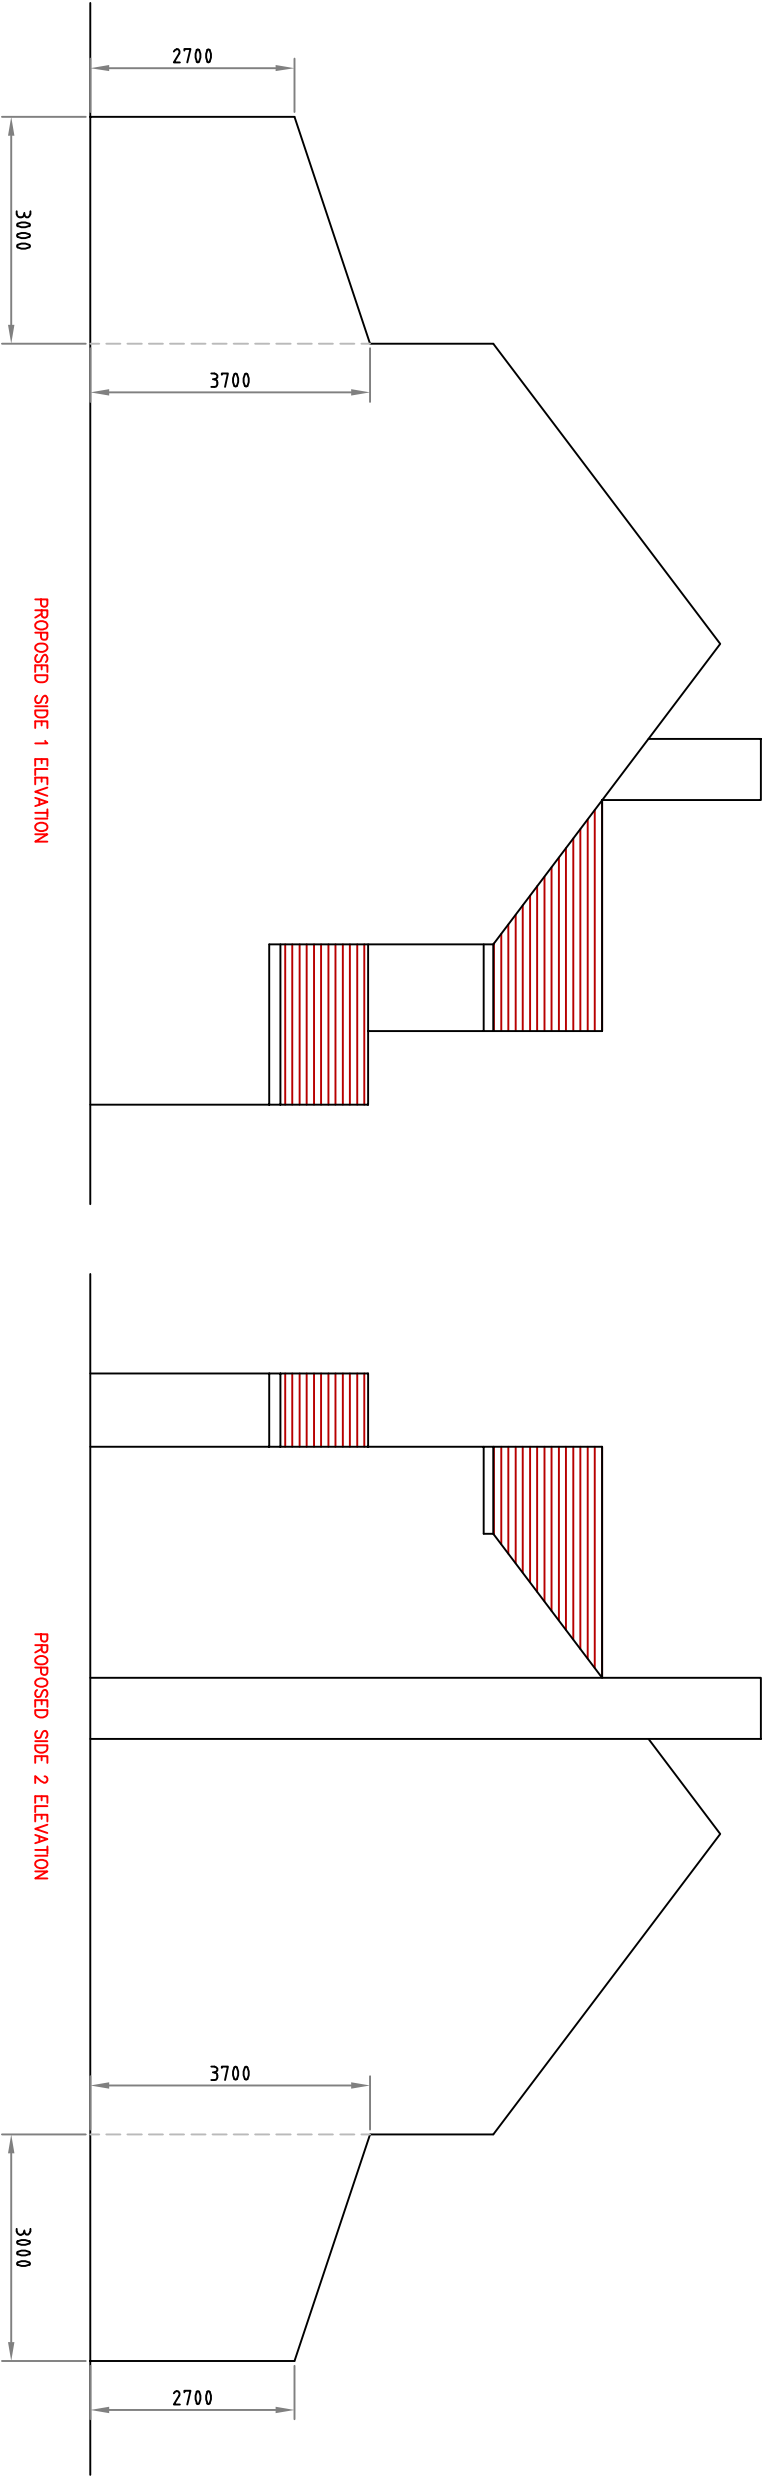


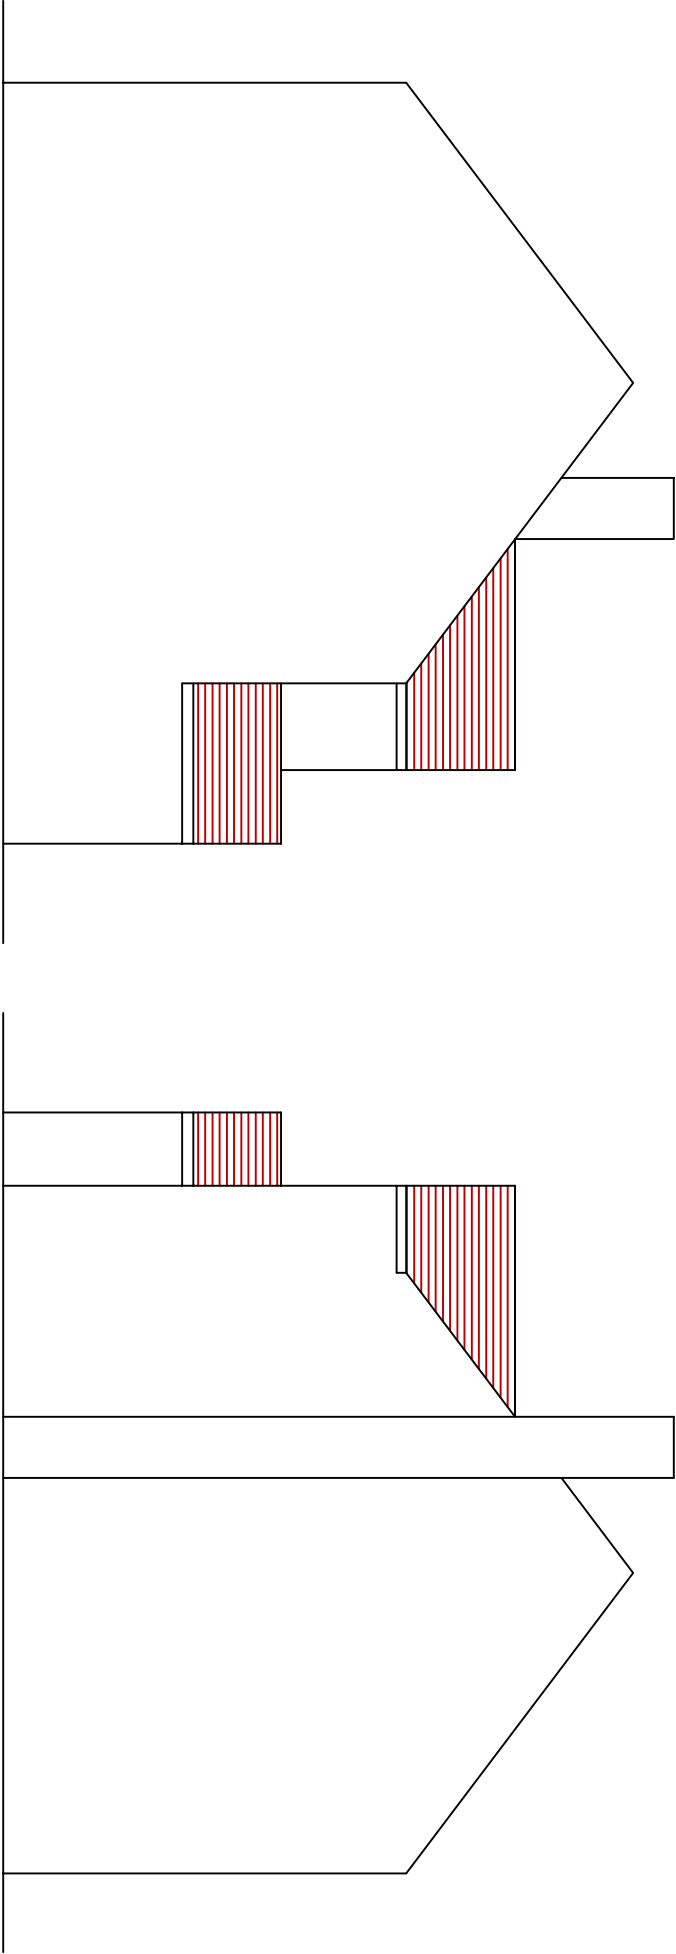

8SW/ENG/PP/04

Scale at A3 : 1:100

Drw	MEH	App	Rev
Chk		Date	Date

8 Stone Way
Hayes UB4 9RU
Existing and Proposed
Side Elevations

eng consulting
CIVIL AND STRUCTURAL ENGINEERS

29 Howard Road
London NW2 6DS

T : 020 88308393
E : info@engconsulting.co.uk
W : www.engconsulting.co.uk