

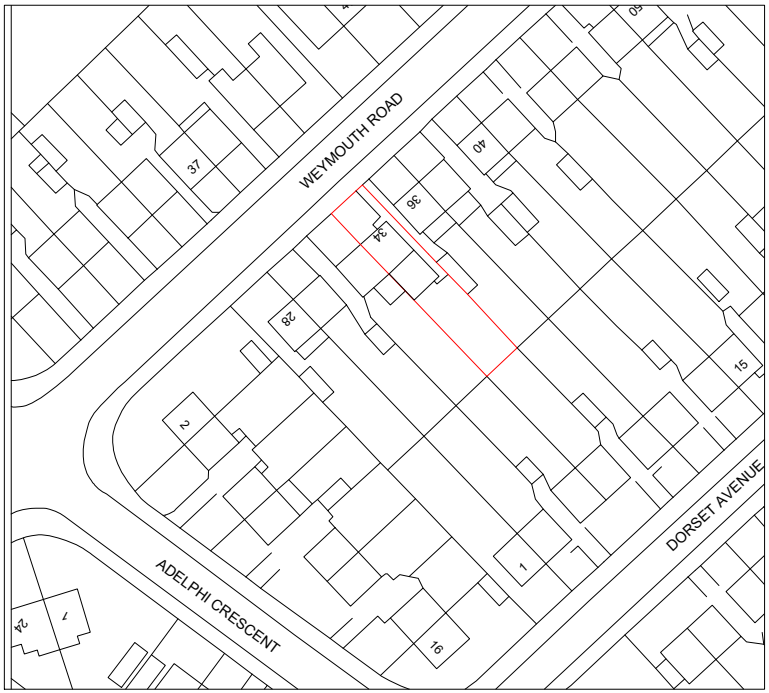


Location Plan
Scale 1:1250

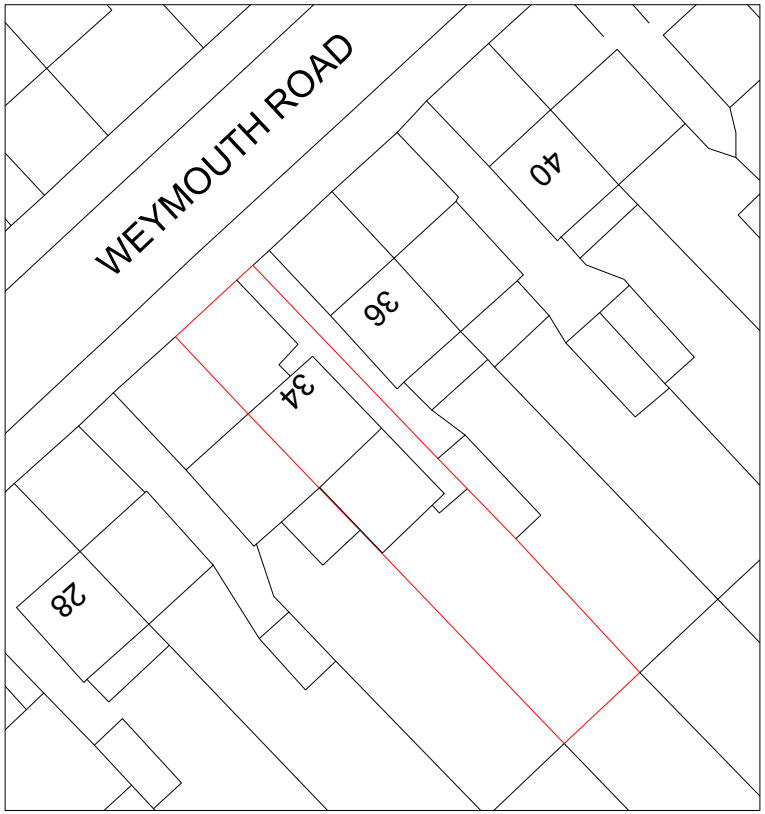

Block Plan
Scale 1:500

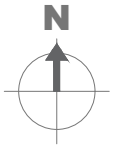

Multi Creation	Project: 34 Weymouth Road, Hayes, UB4 8NF	Title: Location & Block Plan	Scale: 1:500/1250 @ A4 Date: 07.2026 Drawing No.: 3924 / 04MT Revision	Scale Bar: 1:500 — 0 — 10 — 20 — 50 M 1:1250 — 0 — 25 — 50 — 125 M

239 Western Road, Southall, Middlesex, UB2 5HS 020 8571 1369 info@multicreation.co.uk