
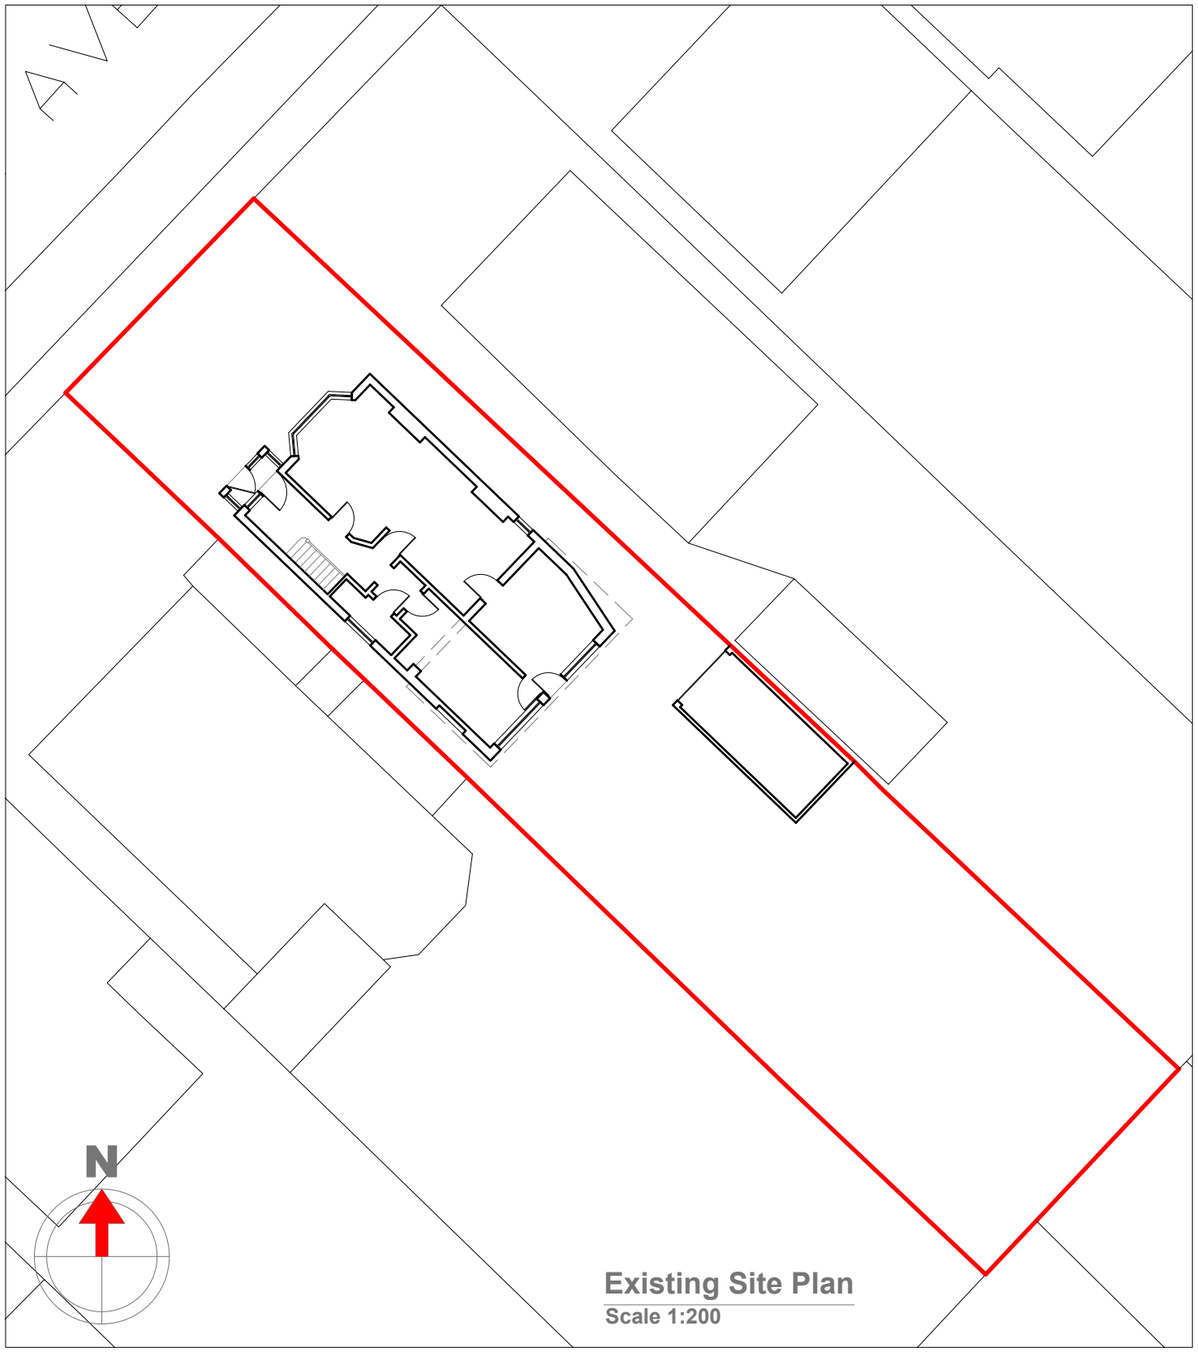


Existing Site Plan
Scale 1:200

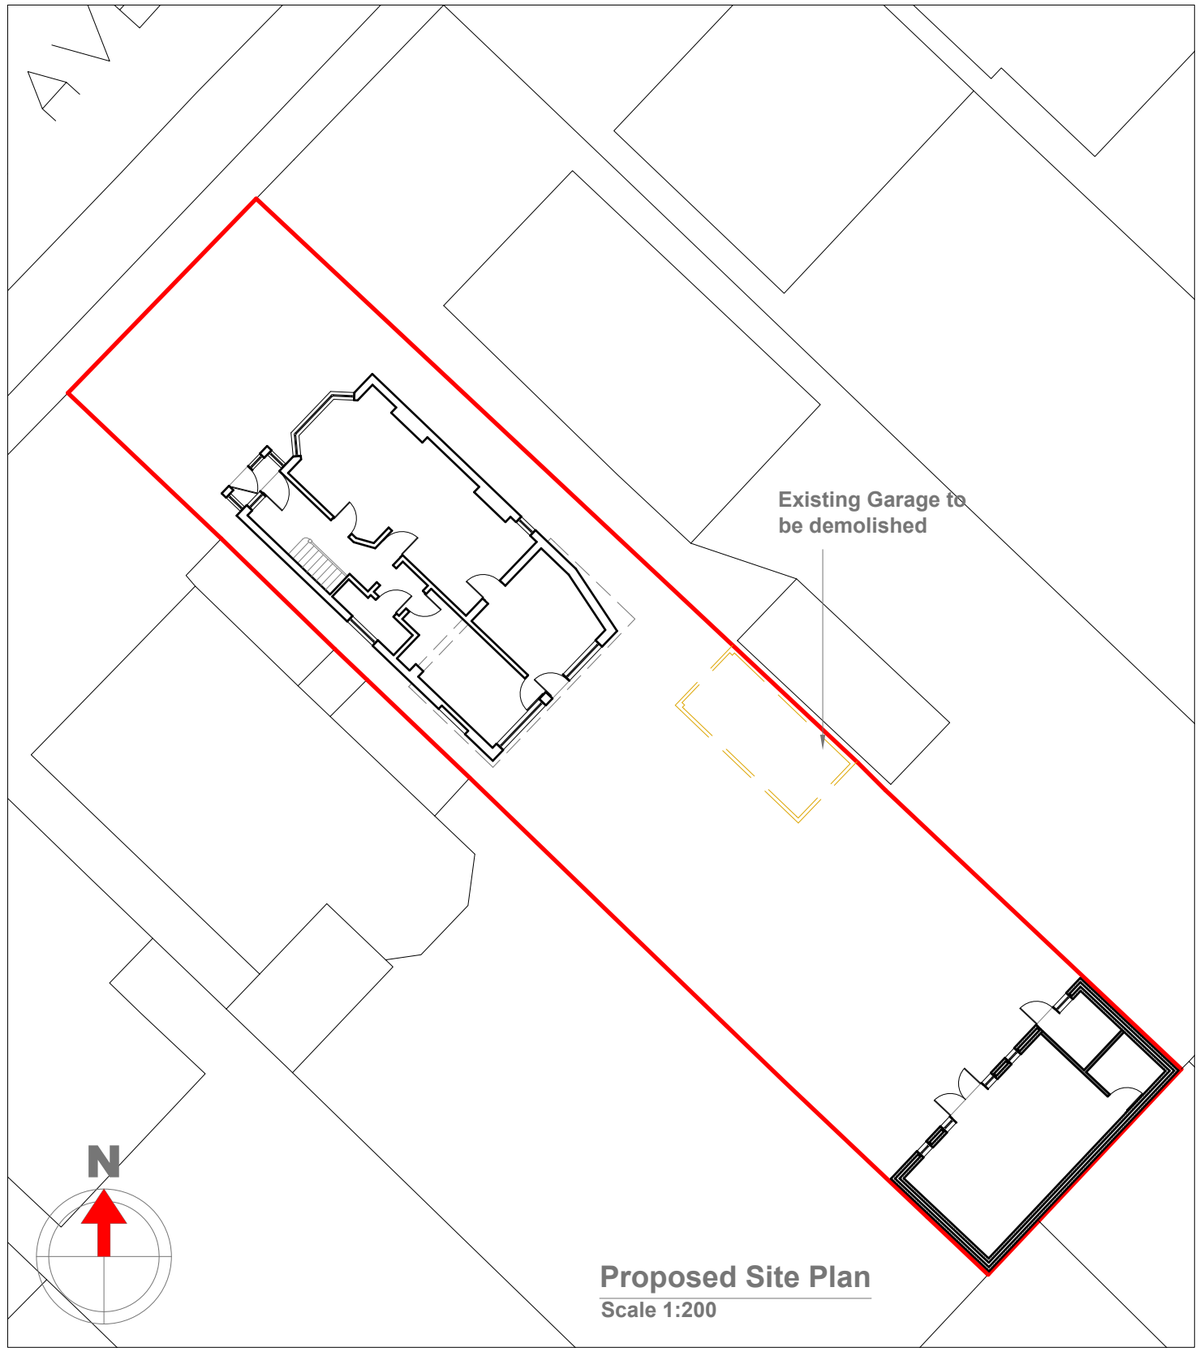

Proposed Site Plan
Scale 1:200

1:200
0 2 4 10 20 Meter

GENERAL NOTES:
1. ALL DIMENSIONS ARE IN MILLIMETER.
2. VERIFY ALL DIMENSIONS AND CONDITIONS BEFORE BUILDING OR STARTING CONSTRUCTION. NOTIFY THE DESIGNER IMMEDIATELY OF ANY DISCREPANCY OR VARIATION.
3. ALL WORK TO COMPLY WITH CURRENT BUILDING REGULATIONS AND CODES OF PRACTICE

Title:

Existing & Proposed Site Plans

Site Address
12 Whiteheath Avenue,
Ruislip.
HA4 7PS

Scale: 1:200 @A3
Date: 11/11/2026
Drawing No.: 2026/117 -07PD
Drawn By: RO

Revision Date:

e:mail - faluckpatel@yahoo.com
(M) +44 (0) 7871 466 254

Faluck Patel