

Existing Garage to be demolished

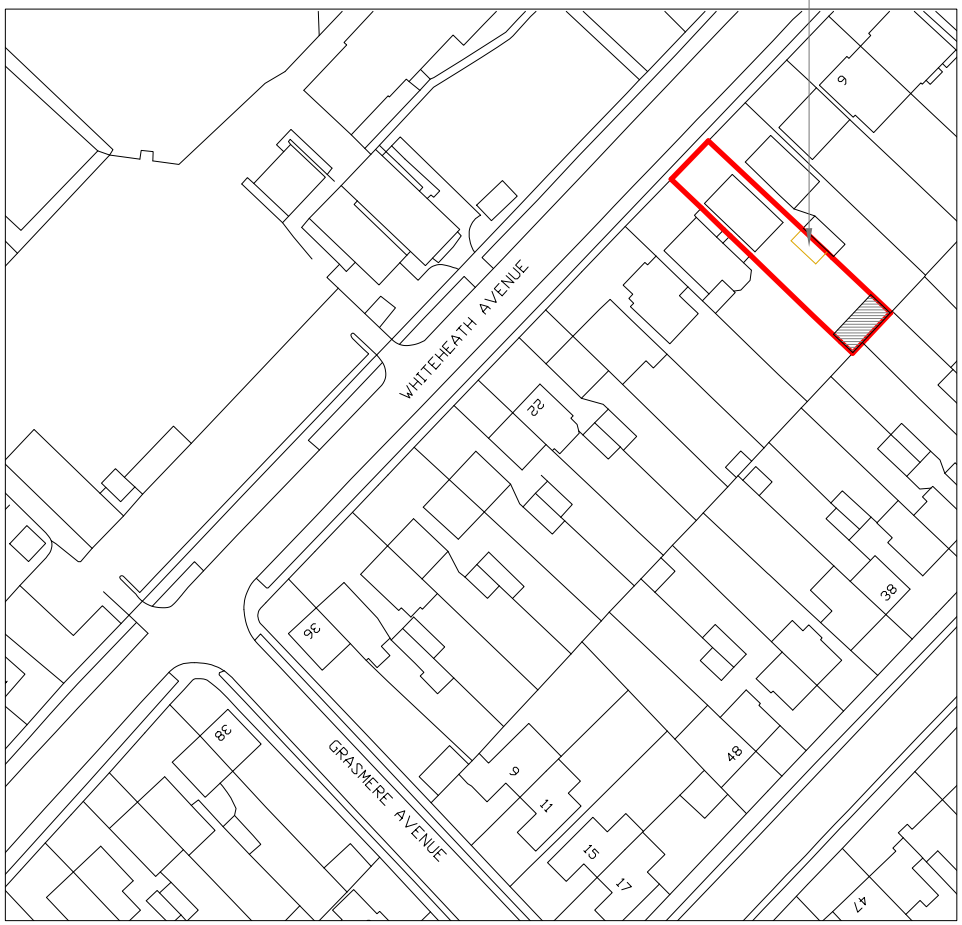

Location Plan
Scale 1:1250

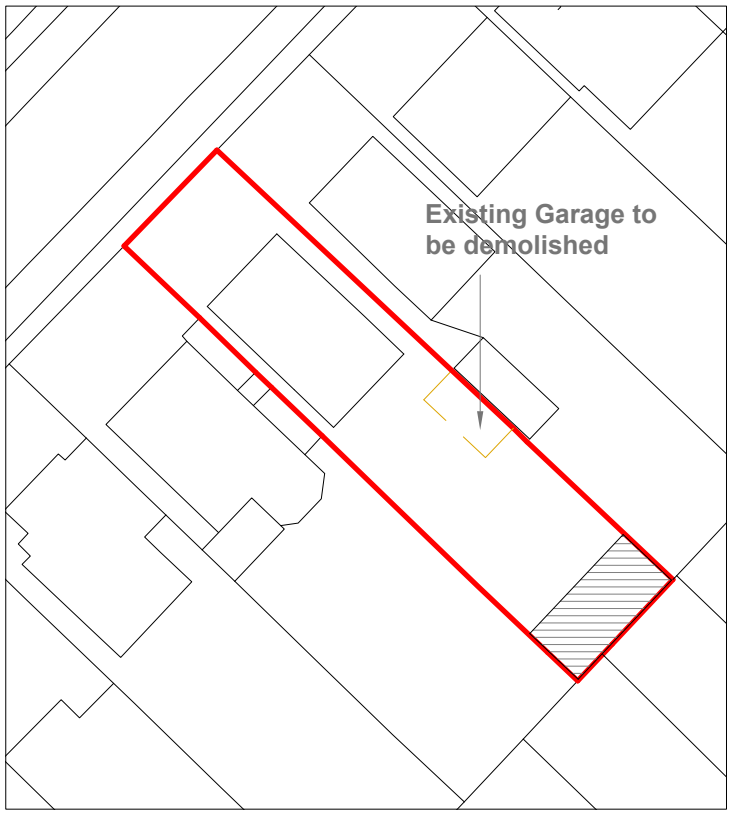

Block Plan
Scale 1:500

N

50 Meter
100 Meter
1:500
1:1250

GENERAL NOTES:
1. ALL DIMENSIONS ARE IN MILLIMETER.
2. VERIFY ALL DIMENSIONS AND CONDITIONS BEFORE BUILDING OR STARTING CONSTRUCTION. NOTIFY THE DESIGNER IMMEDIATELY OF ANY DISCREPANCY OR VARIATION.
3. ALL WORK TO COMPLY WITH CURRENT BUILDING REGULATIONS AND CODES OF PRACTICE

Title:

Location & Block Plans

N

Site Address
12 Whiteheath Avenue,
Ruislip.
HA4 7PS

Scale: 1:1250/500@A4
Date: 07/09/2026
Drawing No.: 2026/117 -06PD
Drawn By: RO

Revision Date:
A 11/11/2026

e:mail - faluckpatel@yahoo.com
(M) +44 (0) 7871 466 254

Faluck Patel