

37 Pinkwell Ave




Original layout
(pre 48)



Proposed extension
REFUSED 15/6/2015



4 metre extension
NEW APPLICATION

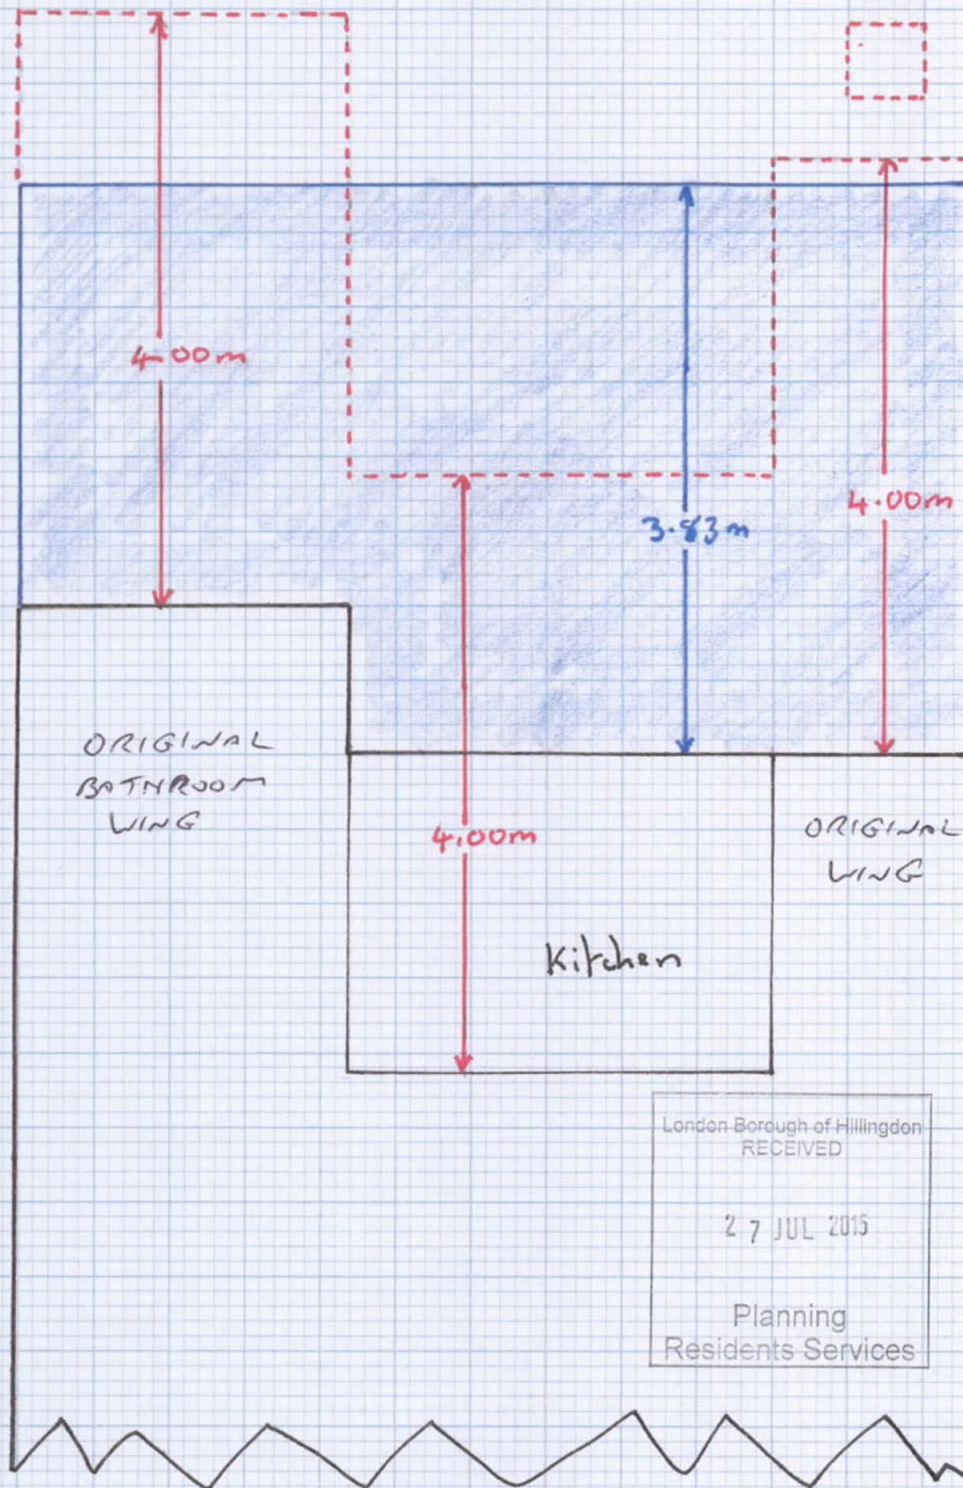

London Borough of Hillingdon
RECEIVED

27 JUL 2015

Planning
Residents Services