
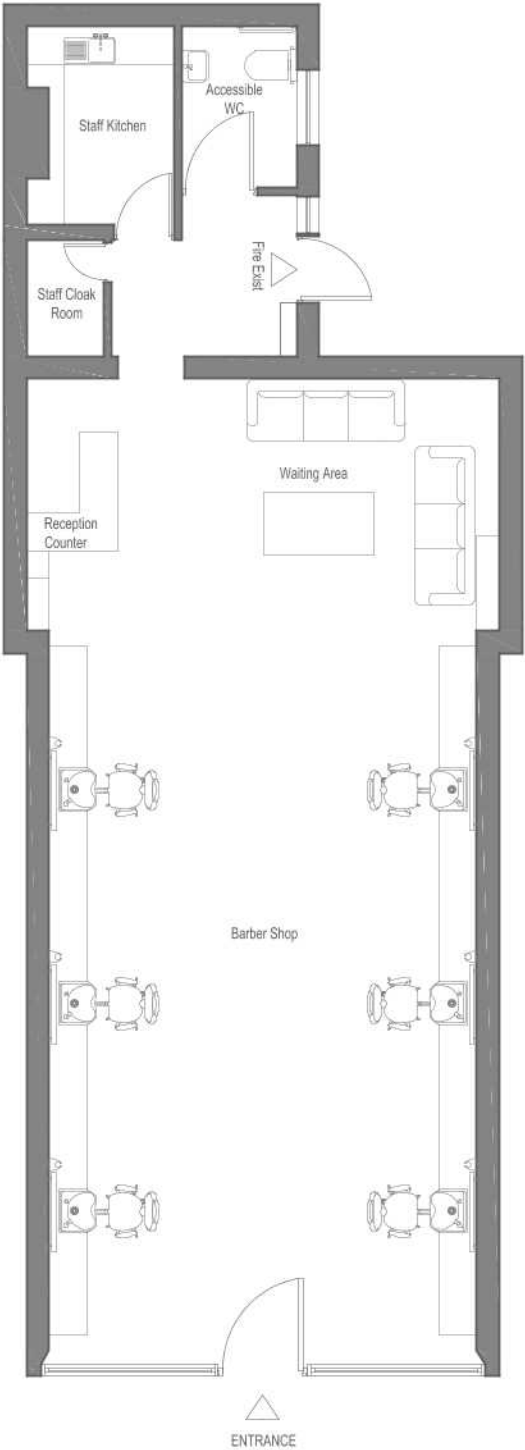


Notes
1- This drawing is not for construction.
2- All dimensions are to be checked on site and the Architect is to be inform of any discrepancies before construction commences.
3- All references to drawings refer to current revision of that drawing.
4- The drawings are ADA GROUP property and should not be copied, reproduced or disclosed without written permission.

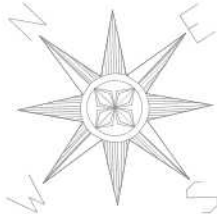

EXISTING / PROPOSED GROUND FLOOR PLAN