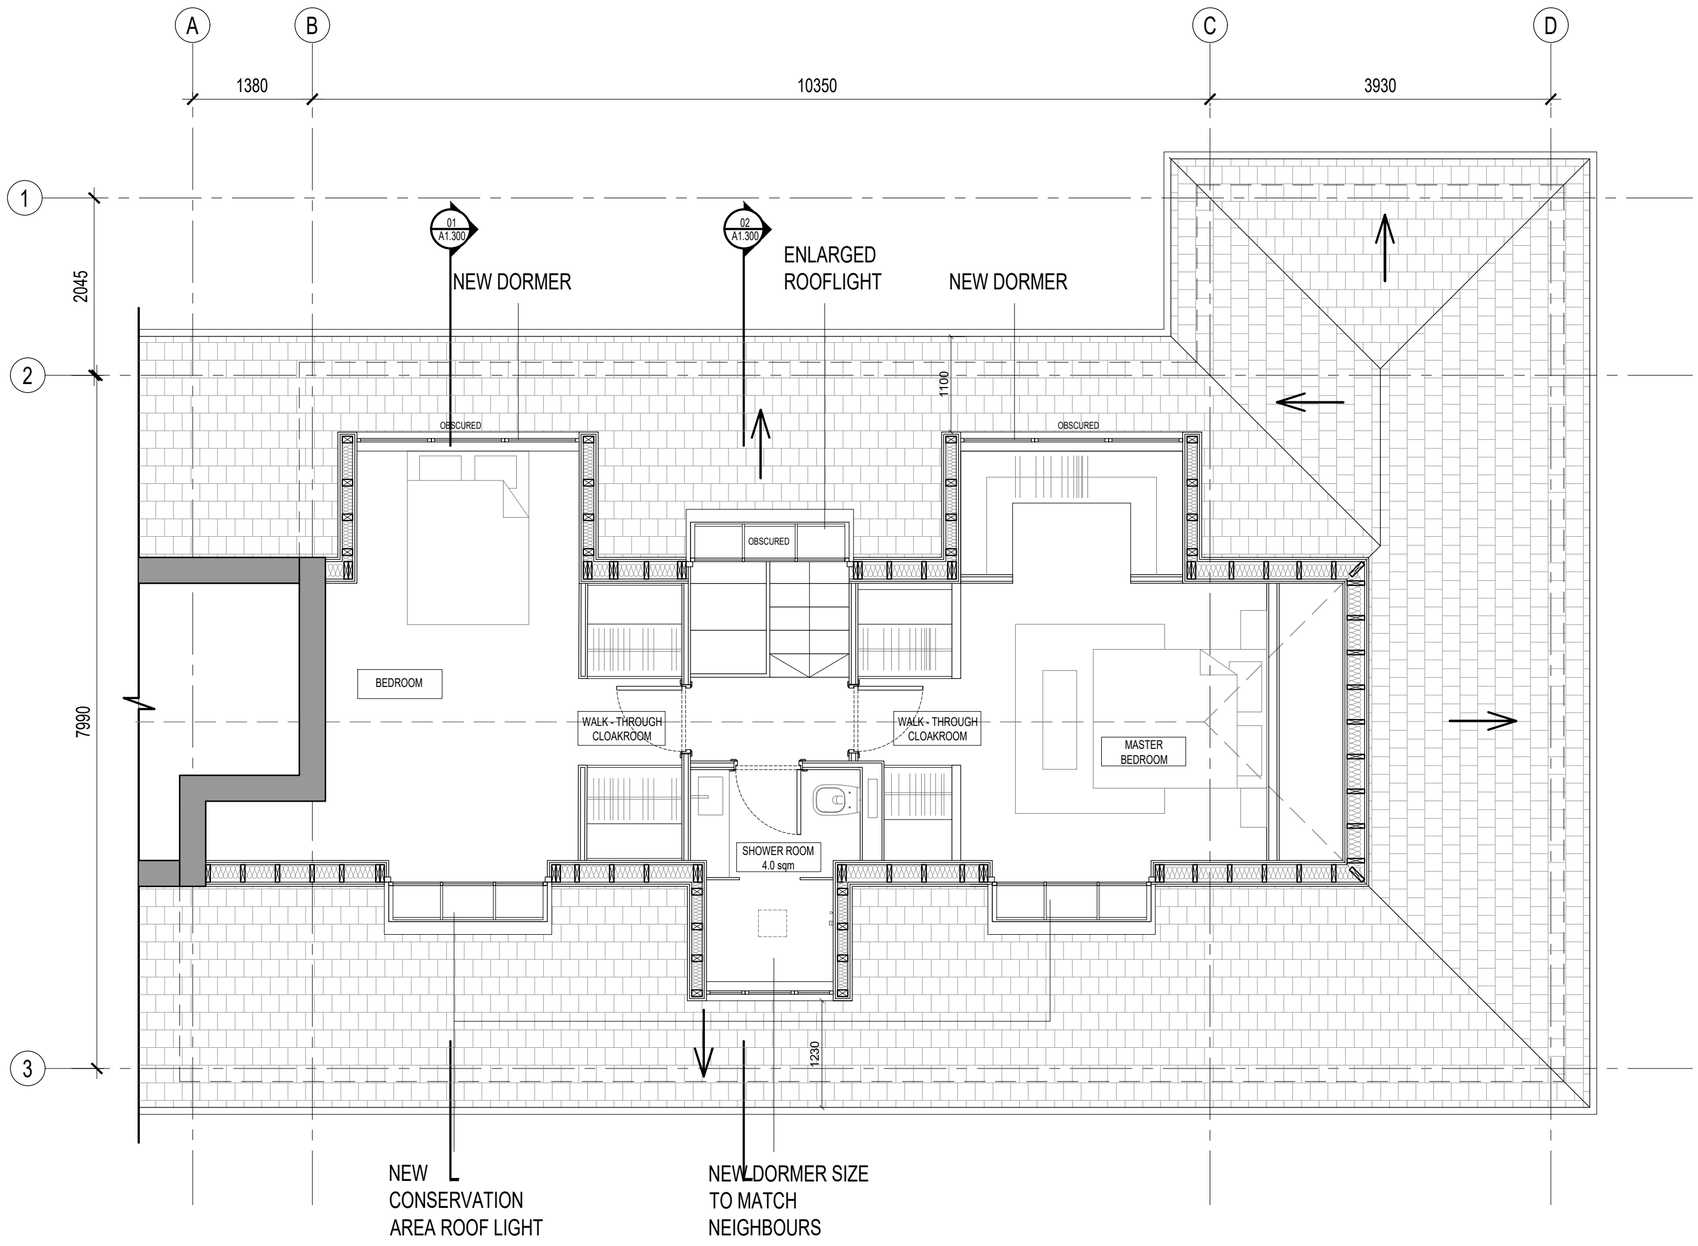

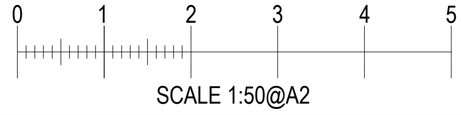

PROPOSED LOFT FLOOR PLAN **01**

SCALE: 1:50

LONDON DESIGN OFFICE

client
ZIVILE MARTIN

PRELIMINARY

notes:
Do not scale from drawings. All discrepancies to be reported to Gensler architect immediately. All dimensions to be verified by contractor on site prior to any works.

key plan

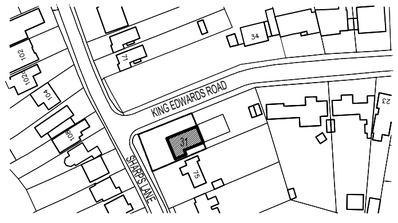

rev	date	revision note	author	checked
A	03.03.2020	ISSUED FOR PLANNING	TP	AS

category
GA

family
PROPOSED

title
PLANS

project
31 KING EDWARDS ROAD

RESIDENTIAL REFURBISHMENT

project no
03.0017.000

scale	date	drawn	checked
1:50 @ A2 / 1:100 @ A4	02.12.2018	AS	TP

number
A1.111

rev
A

© LONDON DESIGN OFFICE 2018
All rights reserved, including but not limited to The Copyright, Designs and Patents Act 1988