
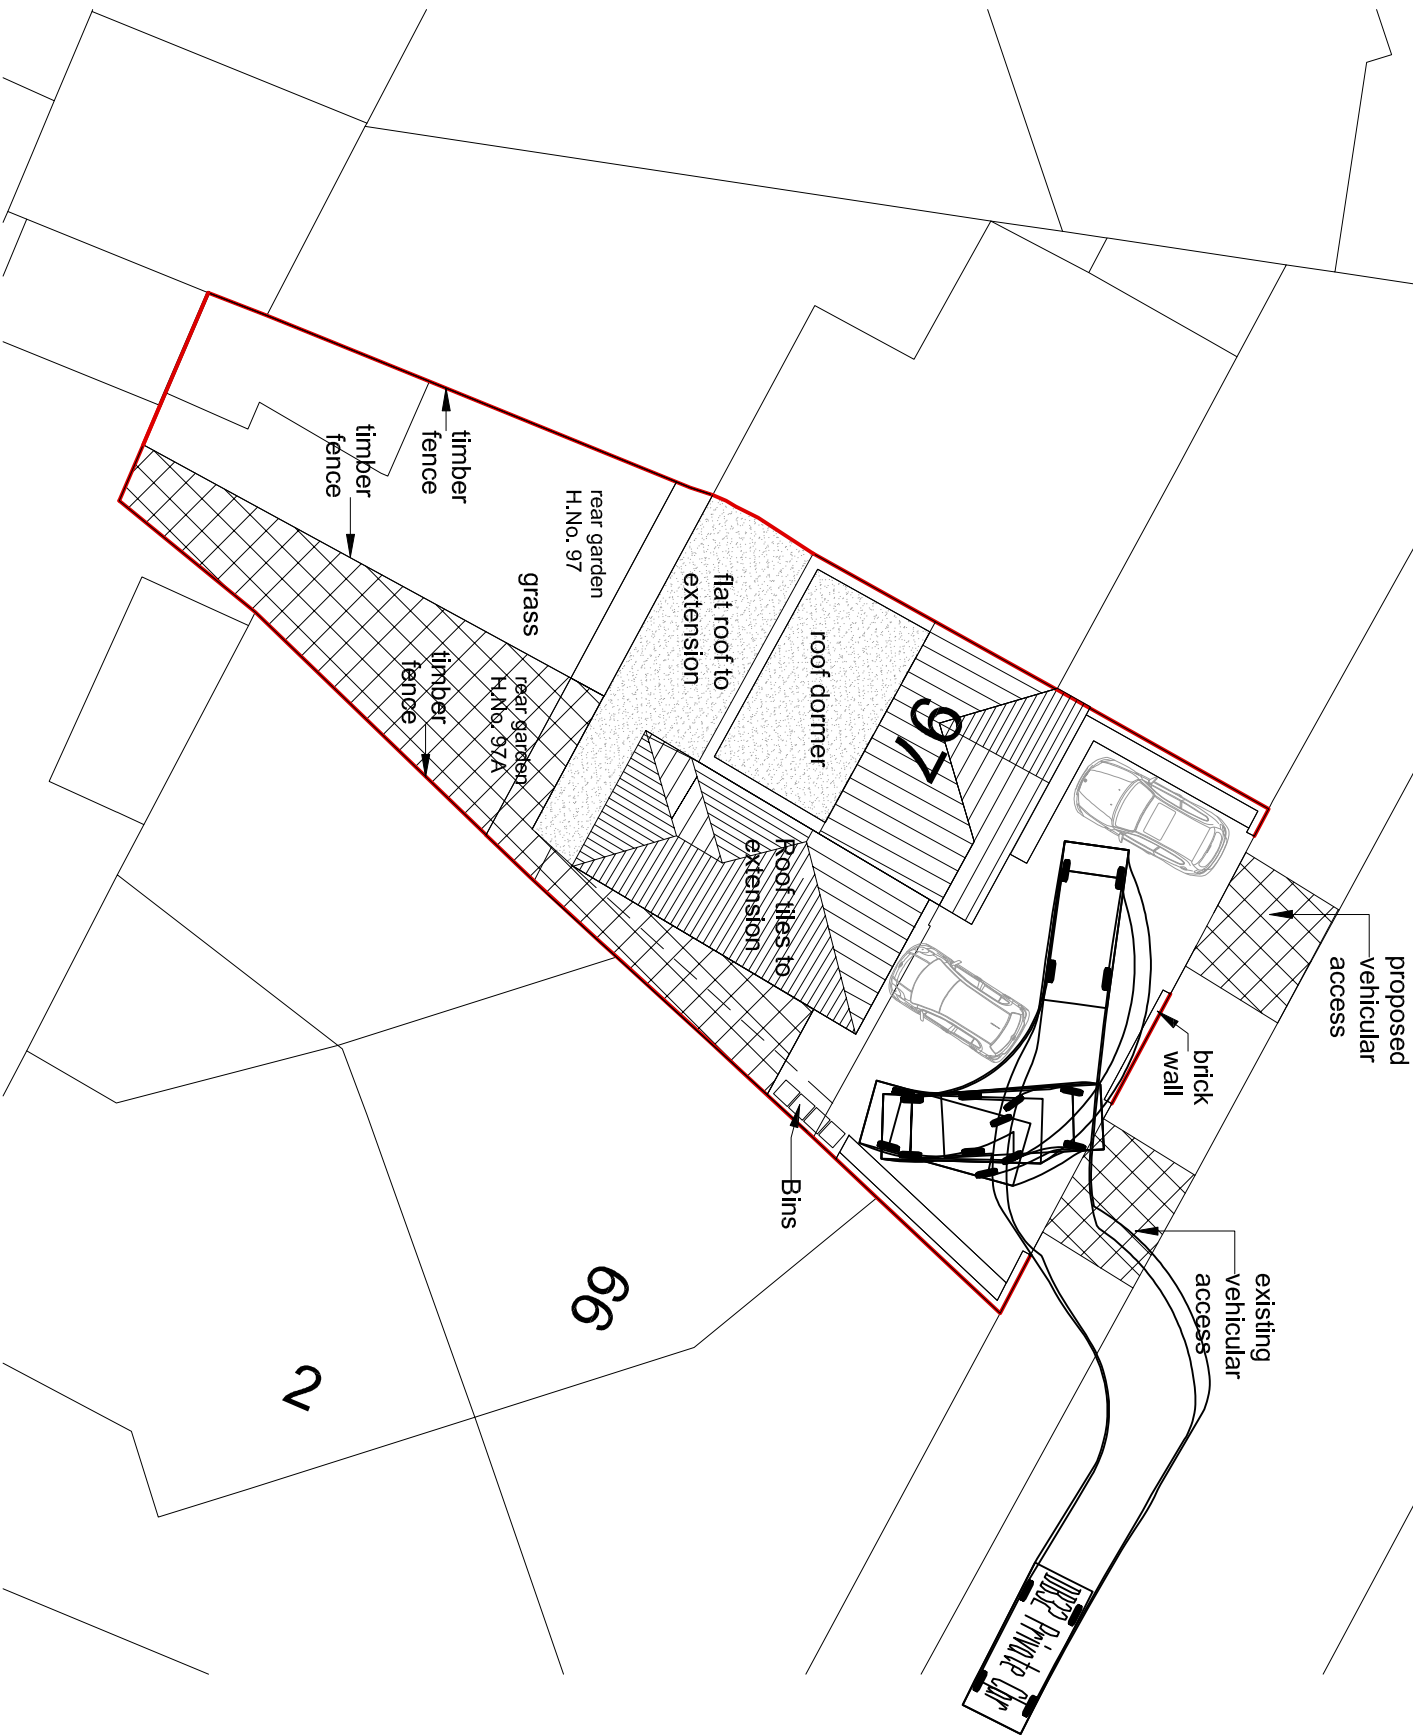


NORTH HYDE ROAD

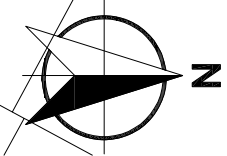

Rev. No.	Description	Date
A	Vehicle tracking amended to show reverse. Parked cars added	19.04.19

- Project:

Single storey/rear extensions, double storey side extension & conversion of dwelling into 2 dwellings
97, North Hyde Road, Hayes, UB3 4NP
- Client:

Mr. Mohit Jhanji
- Title:

Vehicle Tracking - Option 1
- Project No:

17P0511-003
- Drg No:

VT-301
- Scale:

1 : 200@A3
- Rev:

A
- Date:

March 2018