

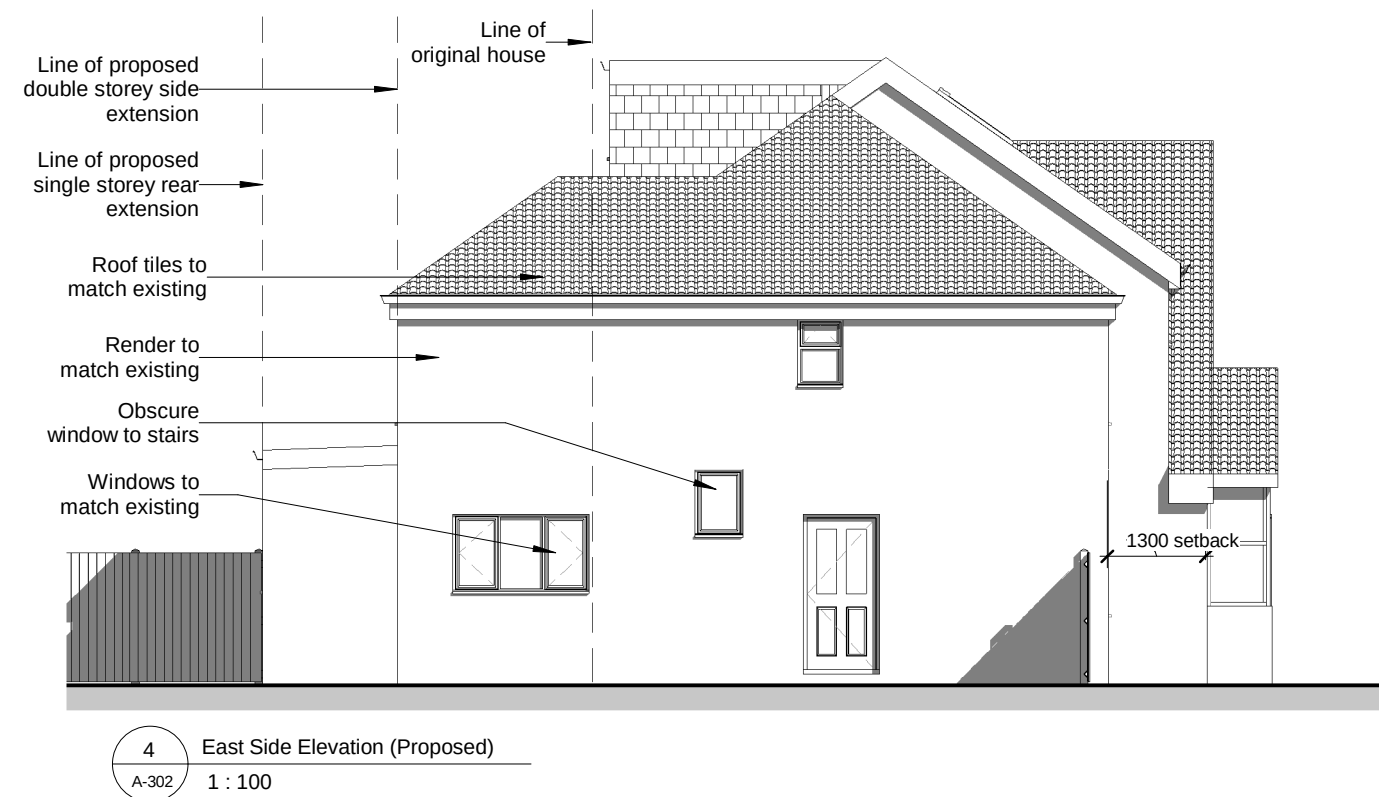
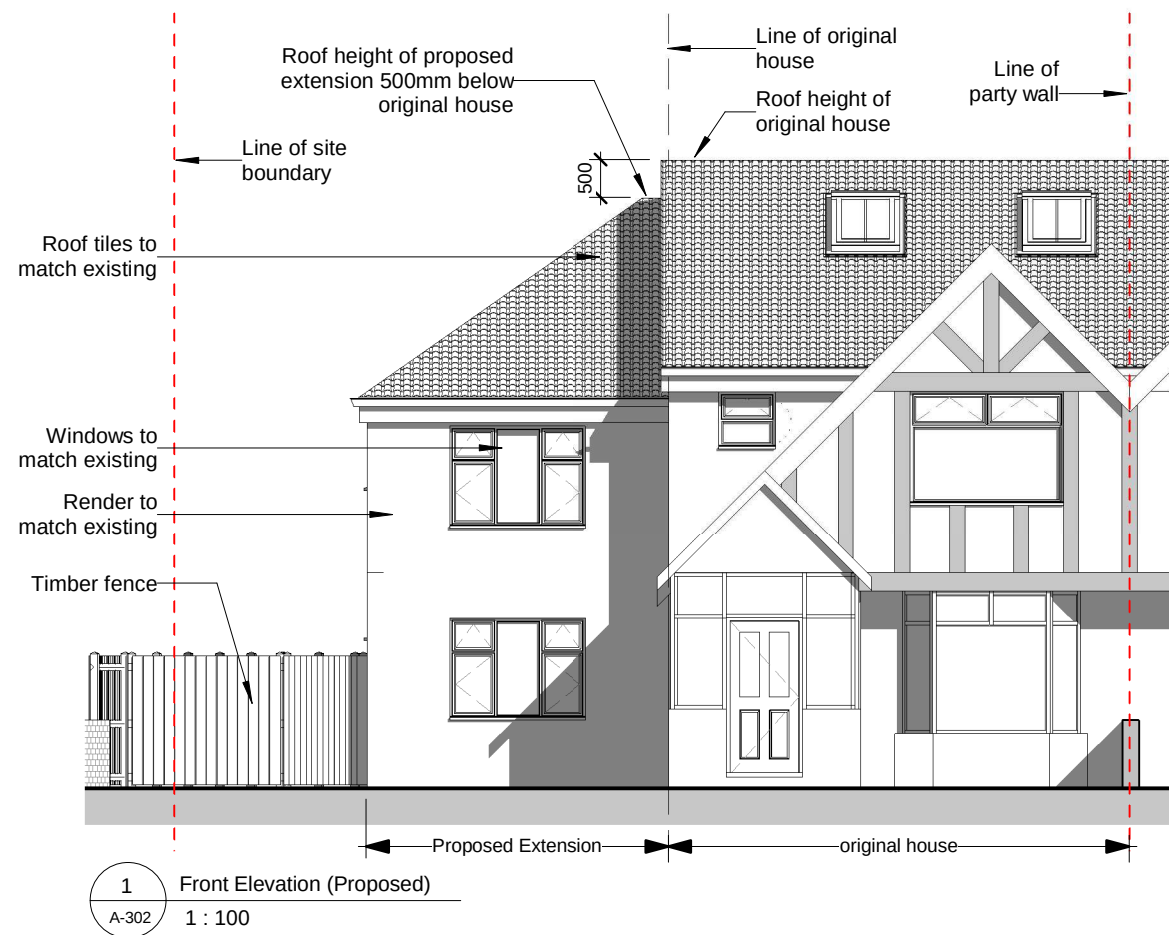


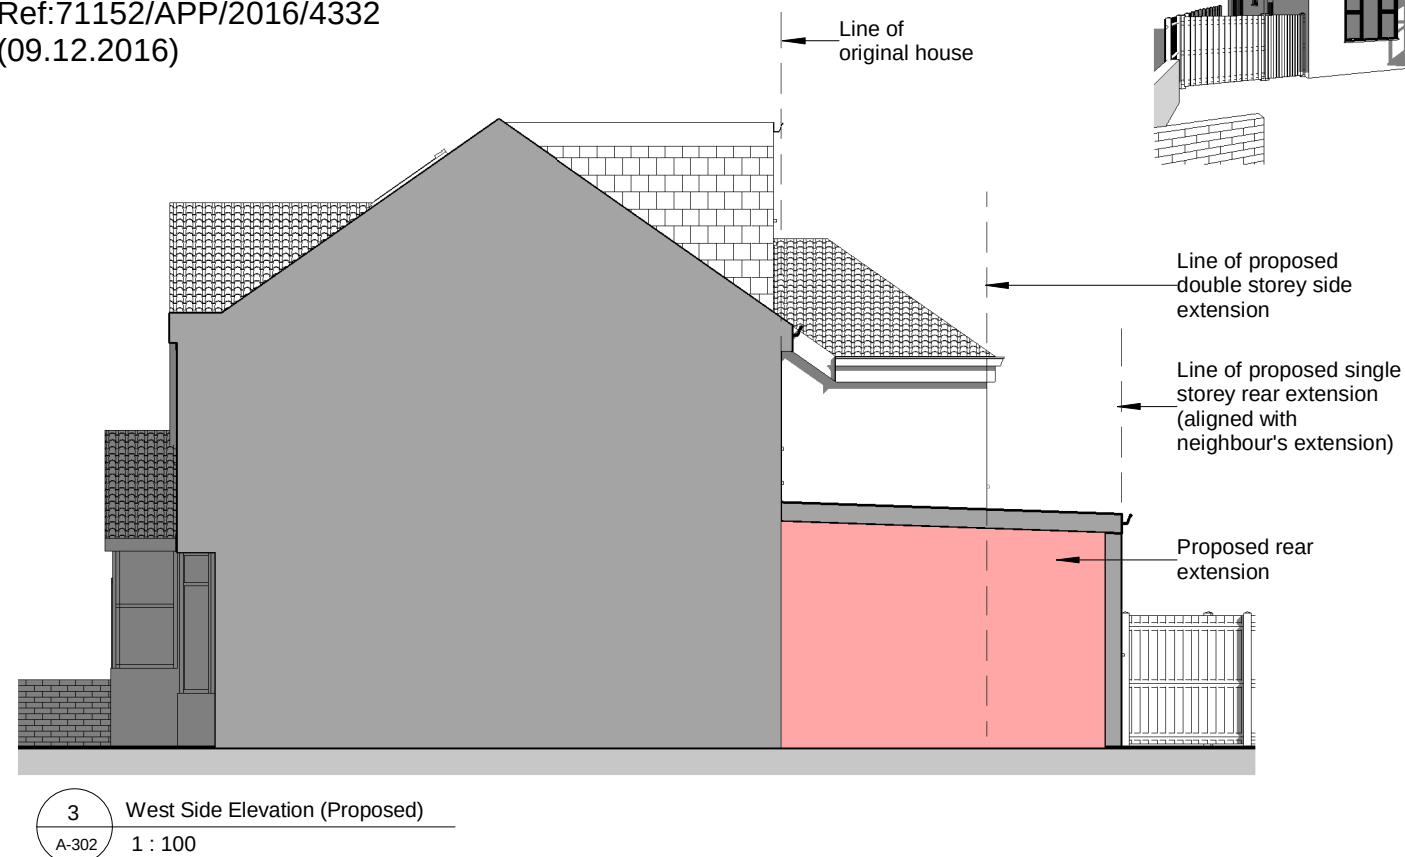

Precedent application granted:  
164 North Hyde Road, Hayes UB3 4NH  
Ref:71152/APP/2016/4332  
(09.12.2016)

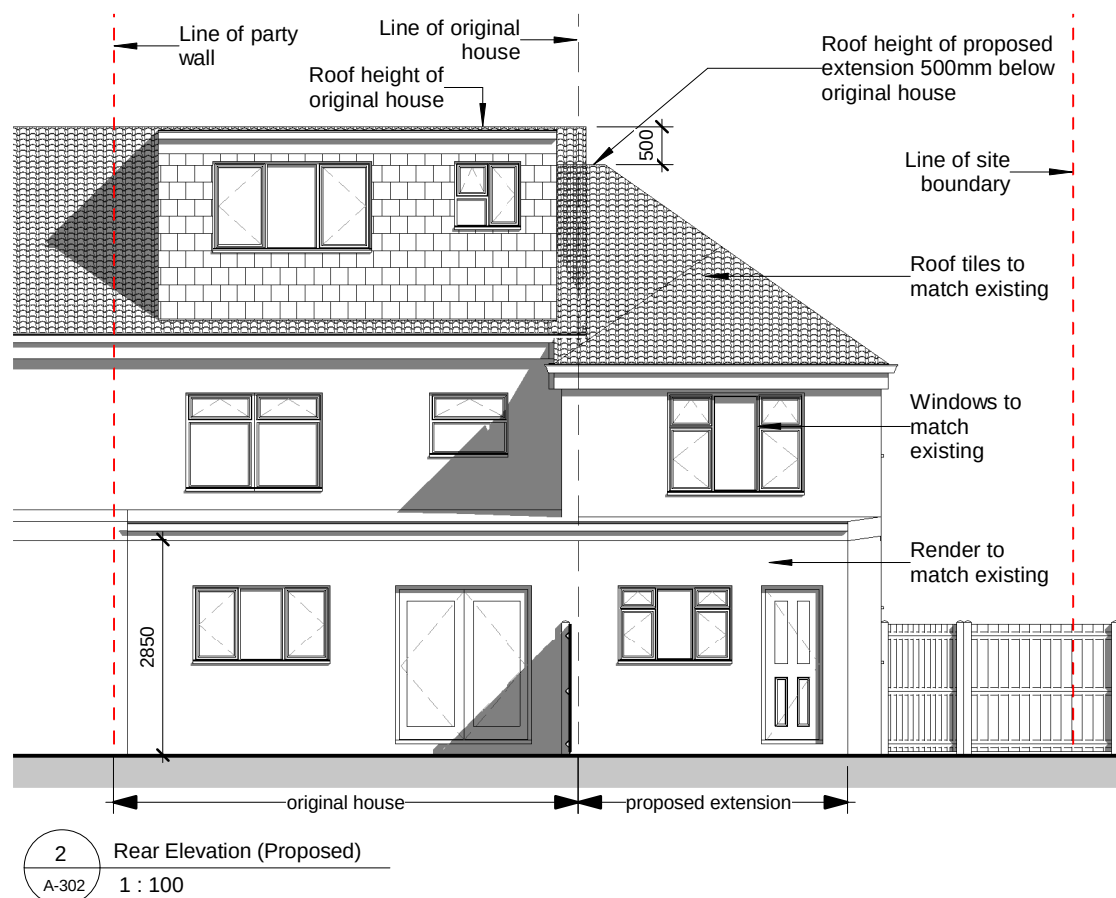

| Rev. No. | Description | Date | Project:    | Single storey rear extensions, double storey side extension & conversion of dwelling into 2 dwellings<br>97, North Hyde Road, Hayes, UB3 4NP |
|----------|-------------|------|-------------|---|
|          |             |      | Client:     | Mr. Mohit Jhanji   |
|          |             |      | Title:      | Proposed Elevations   |
|          |             |      | Project No: | 17P0511-003   |
|          |             |      | Scale:      | 1 : 100 @A3   |
|          |             |      | Rev:        |   |
|          |             |      | Drg No:     | A-302   |
|          |             |      | Date:       | February 2018   |