

Notes:
1. All dimensions must be checked on site and not scaled from this drawing.
2. All dimensions must be checked on site and not scaled from this drawing.

© Copyright

Simon Hands and Associates
Chartered Surveyors & Architects
12 Raffle Road
Greenford
Middlesex
UB6 9LN
Tel: 020 8875 5559
Fax: 020 8875 6666
email: enquiries@simonhands.co.uk

Client:
Mr Nasir Kazalbash









Job Title:
**CHANGE OF USE OF SIDE EXTENSION
TO A SELF-CONTAINED UNIT**
26 Highland Road
Northwood Hills
HA6 1JT

Drawing Title:
EXISTING BUILDING

Scale:
1:100
Paper Size:
A1

Date:
3/3/21
Drawn By:
CEC

Job No:
2021040
01

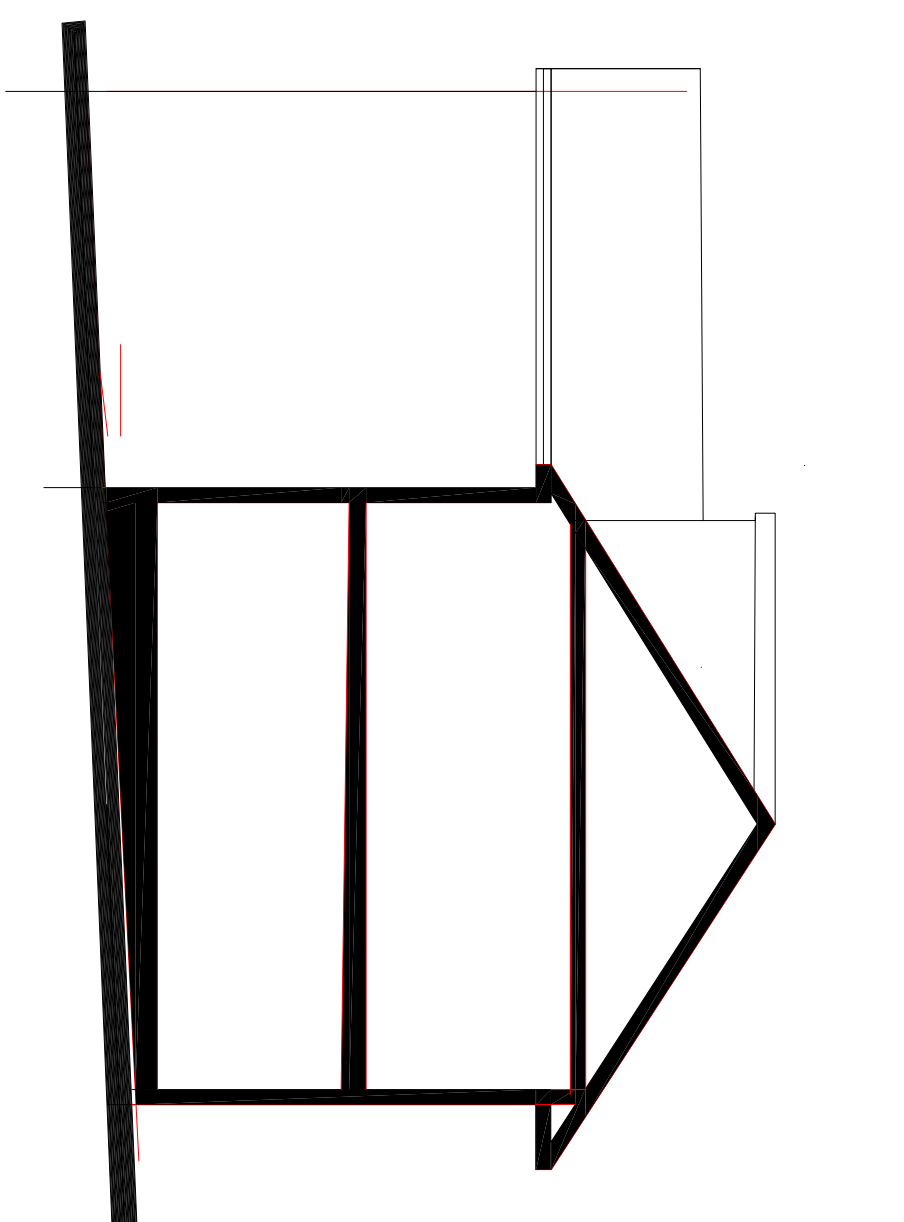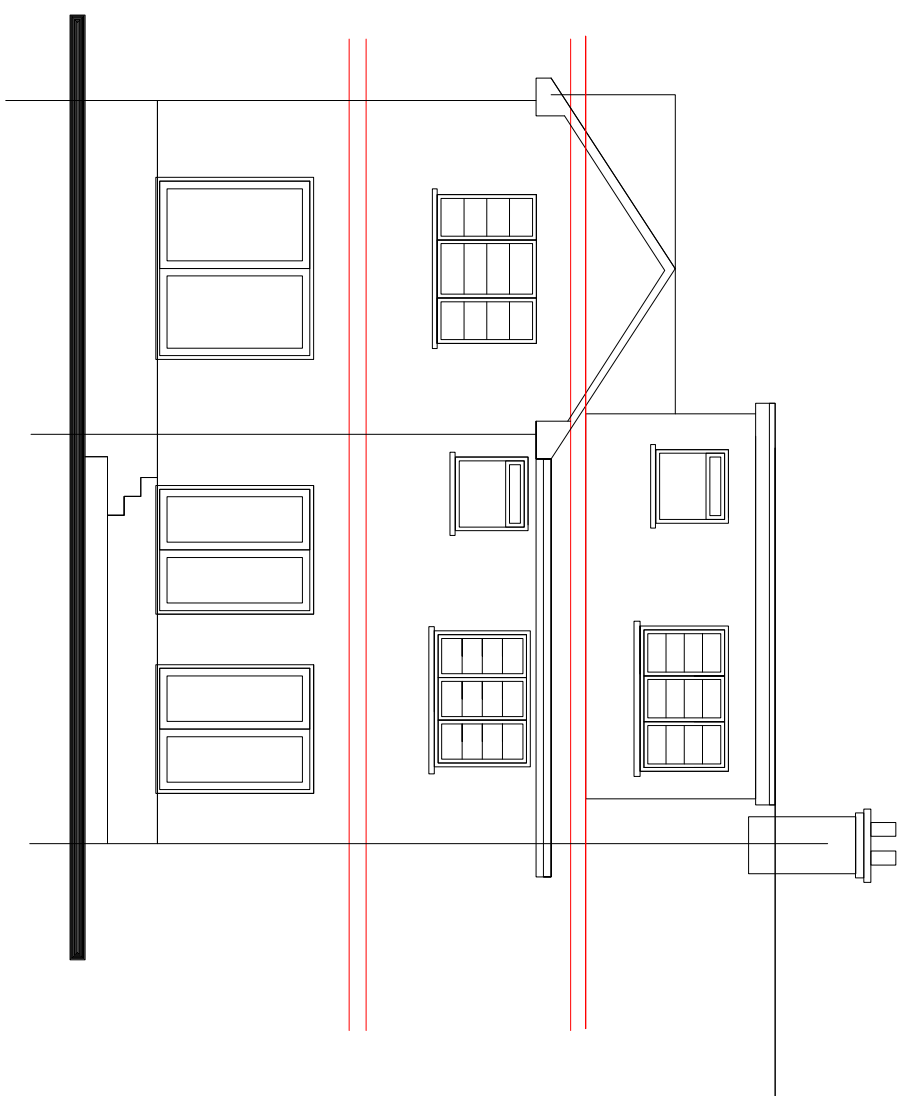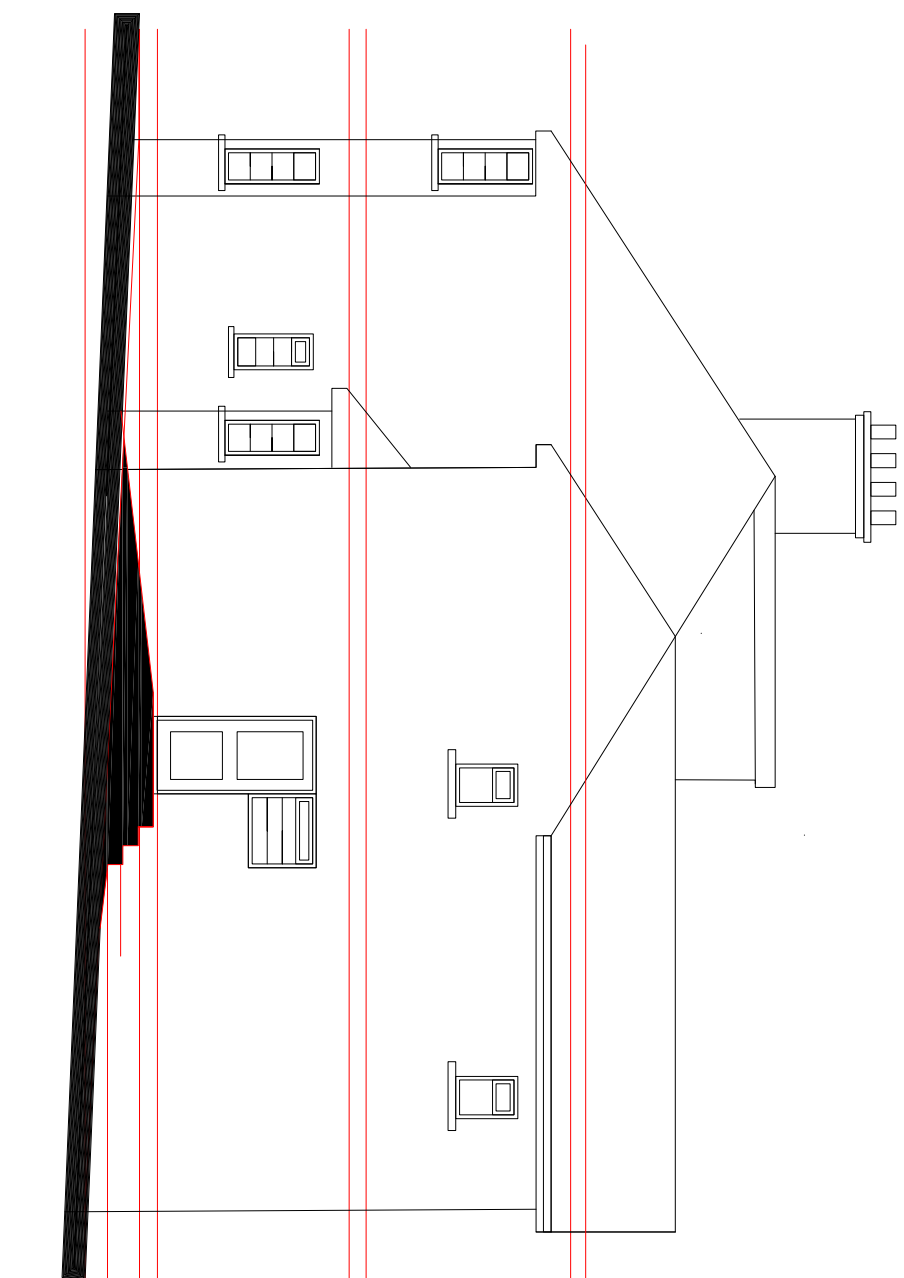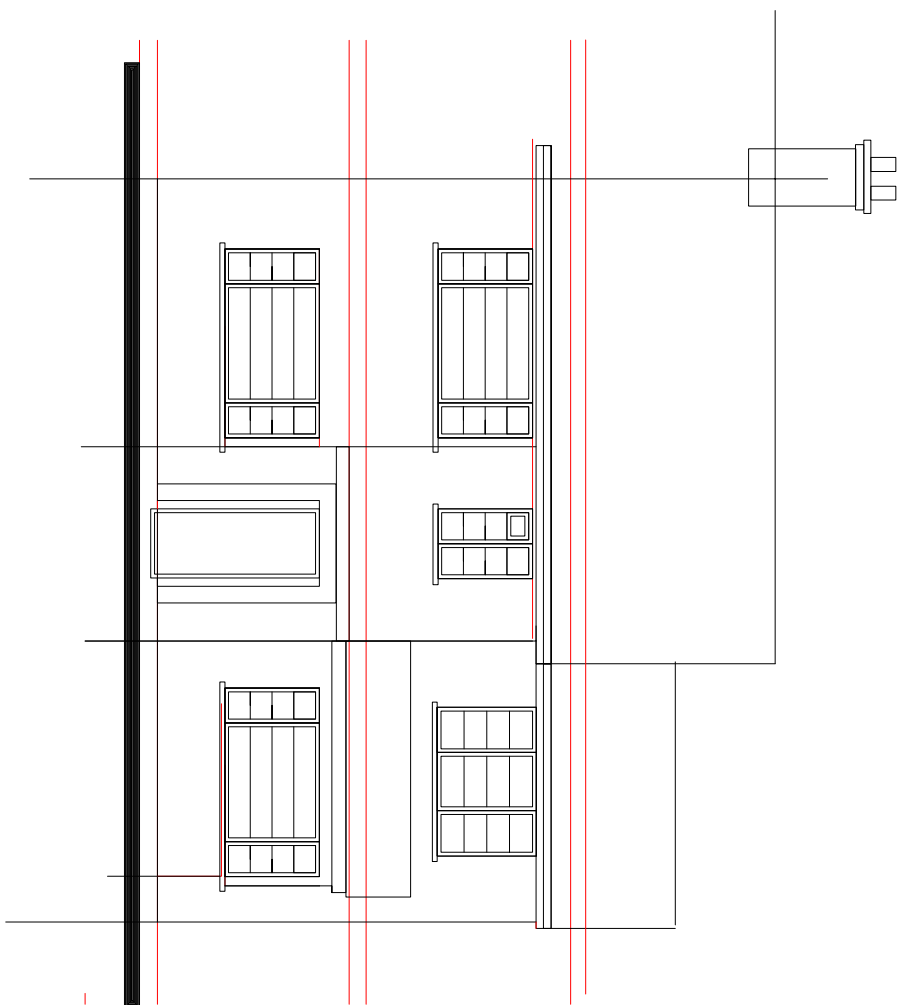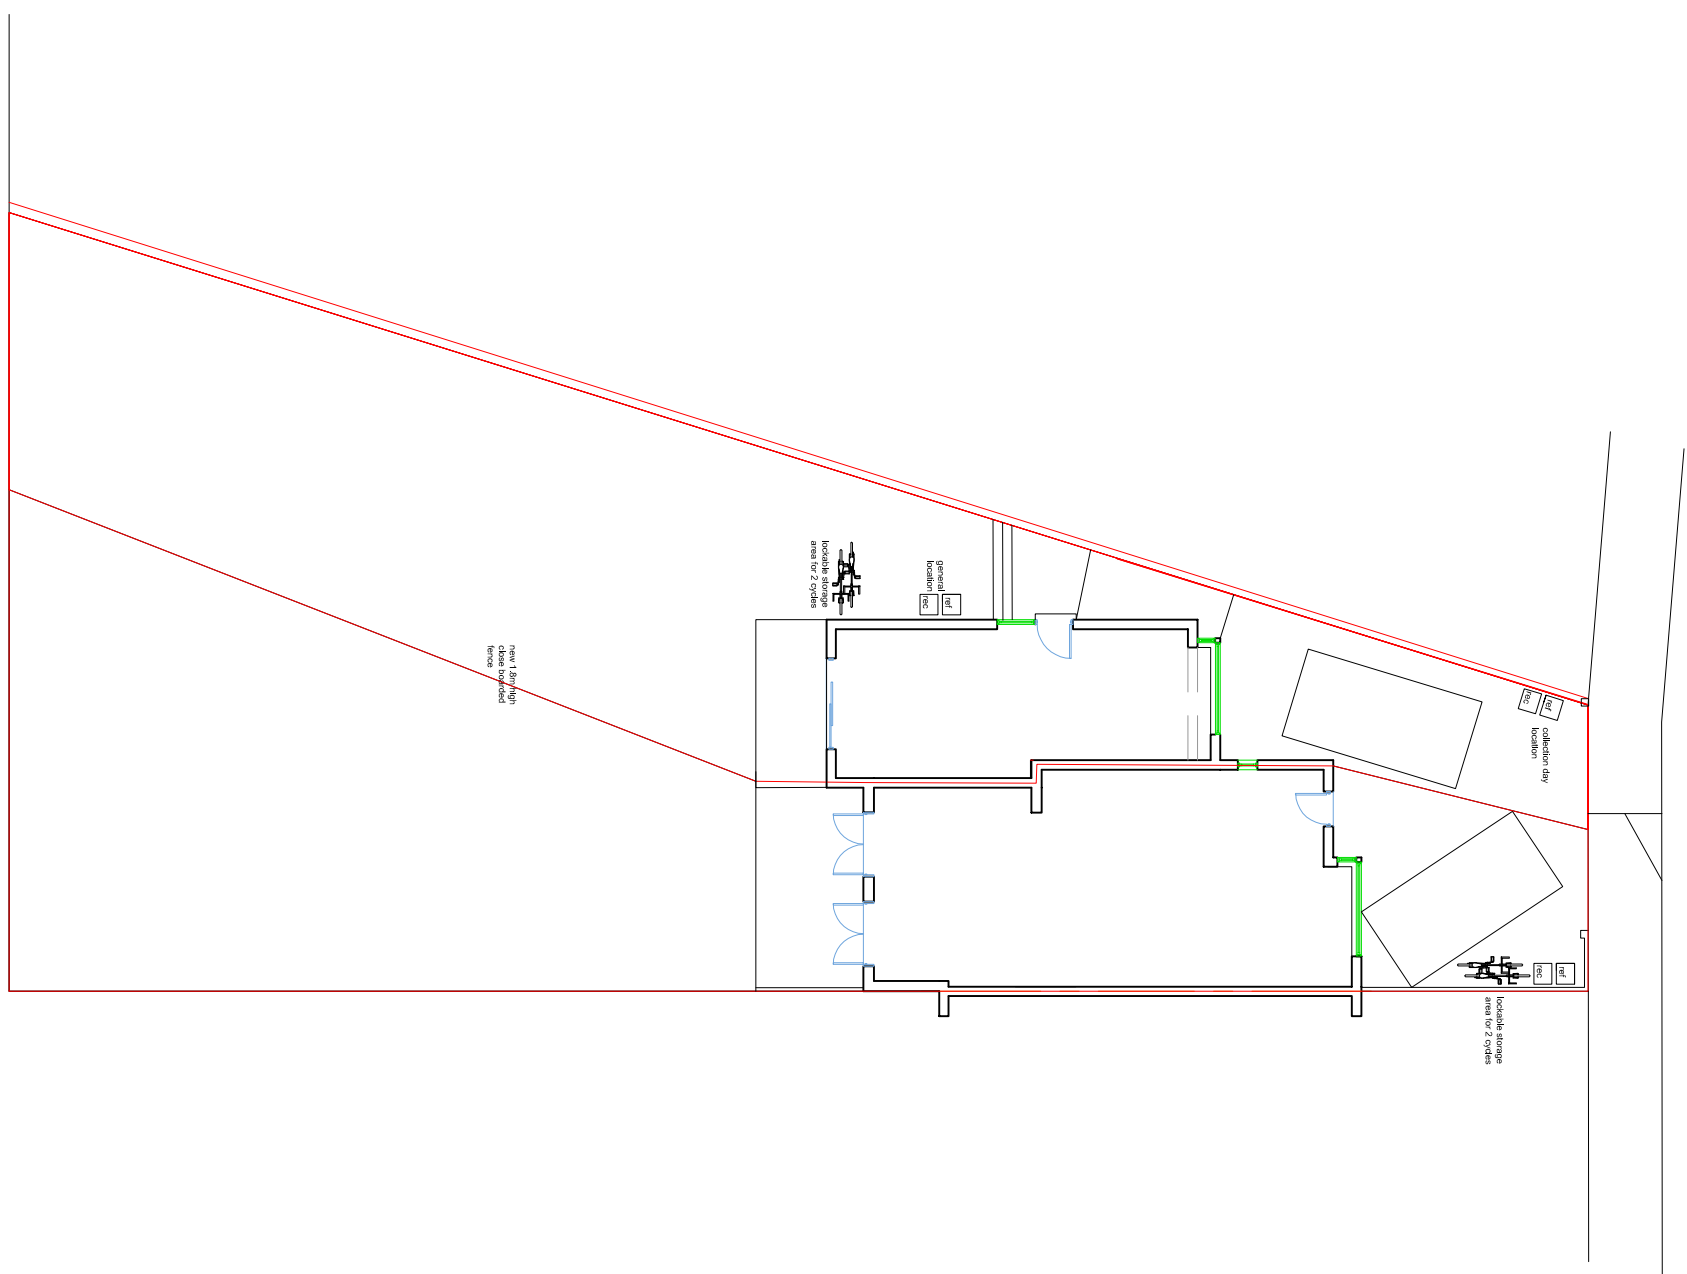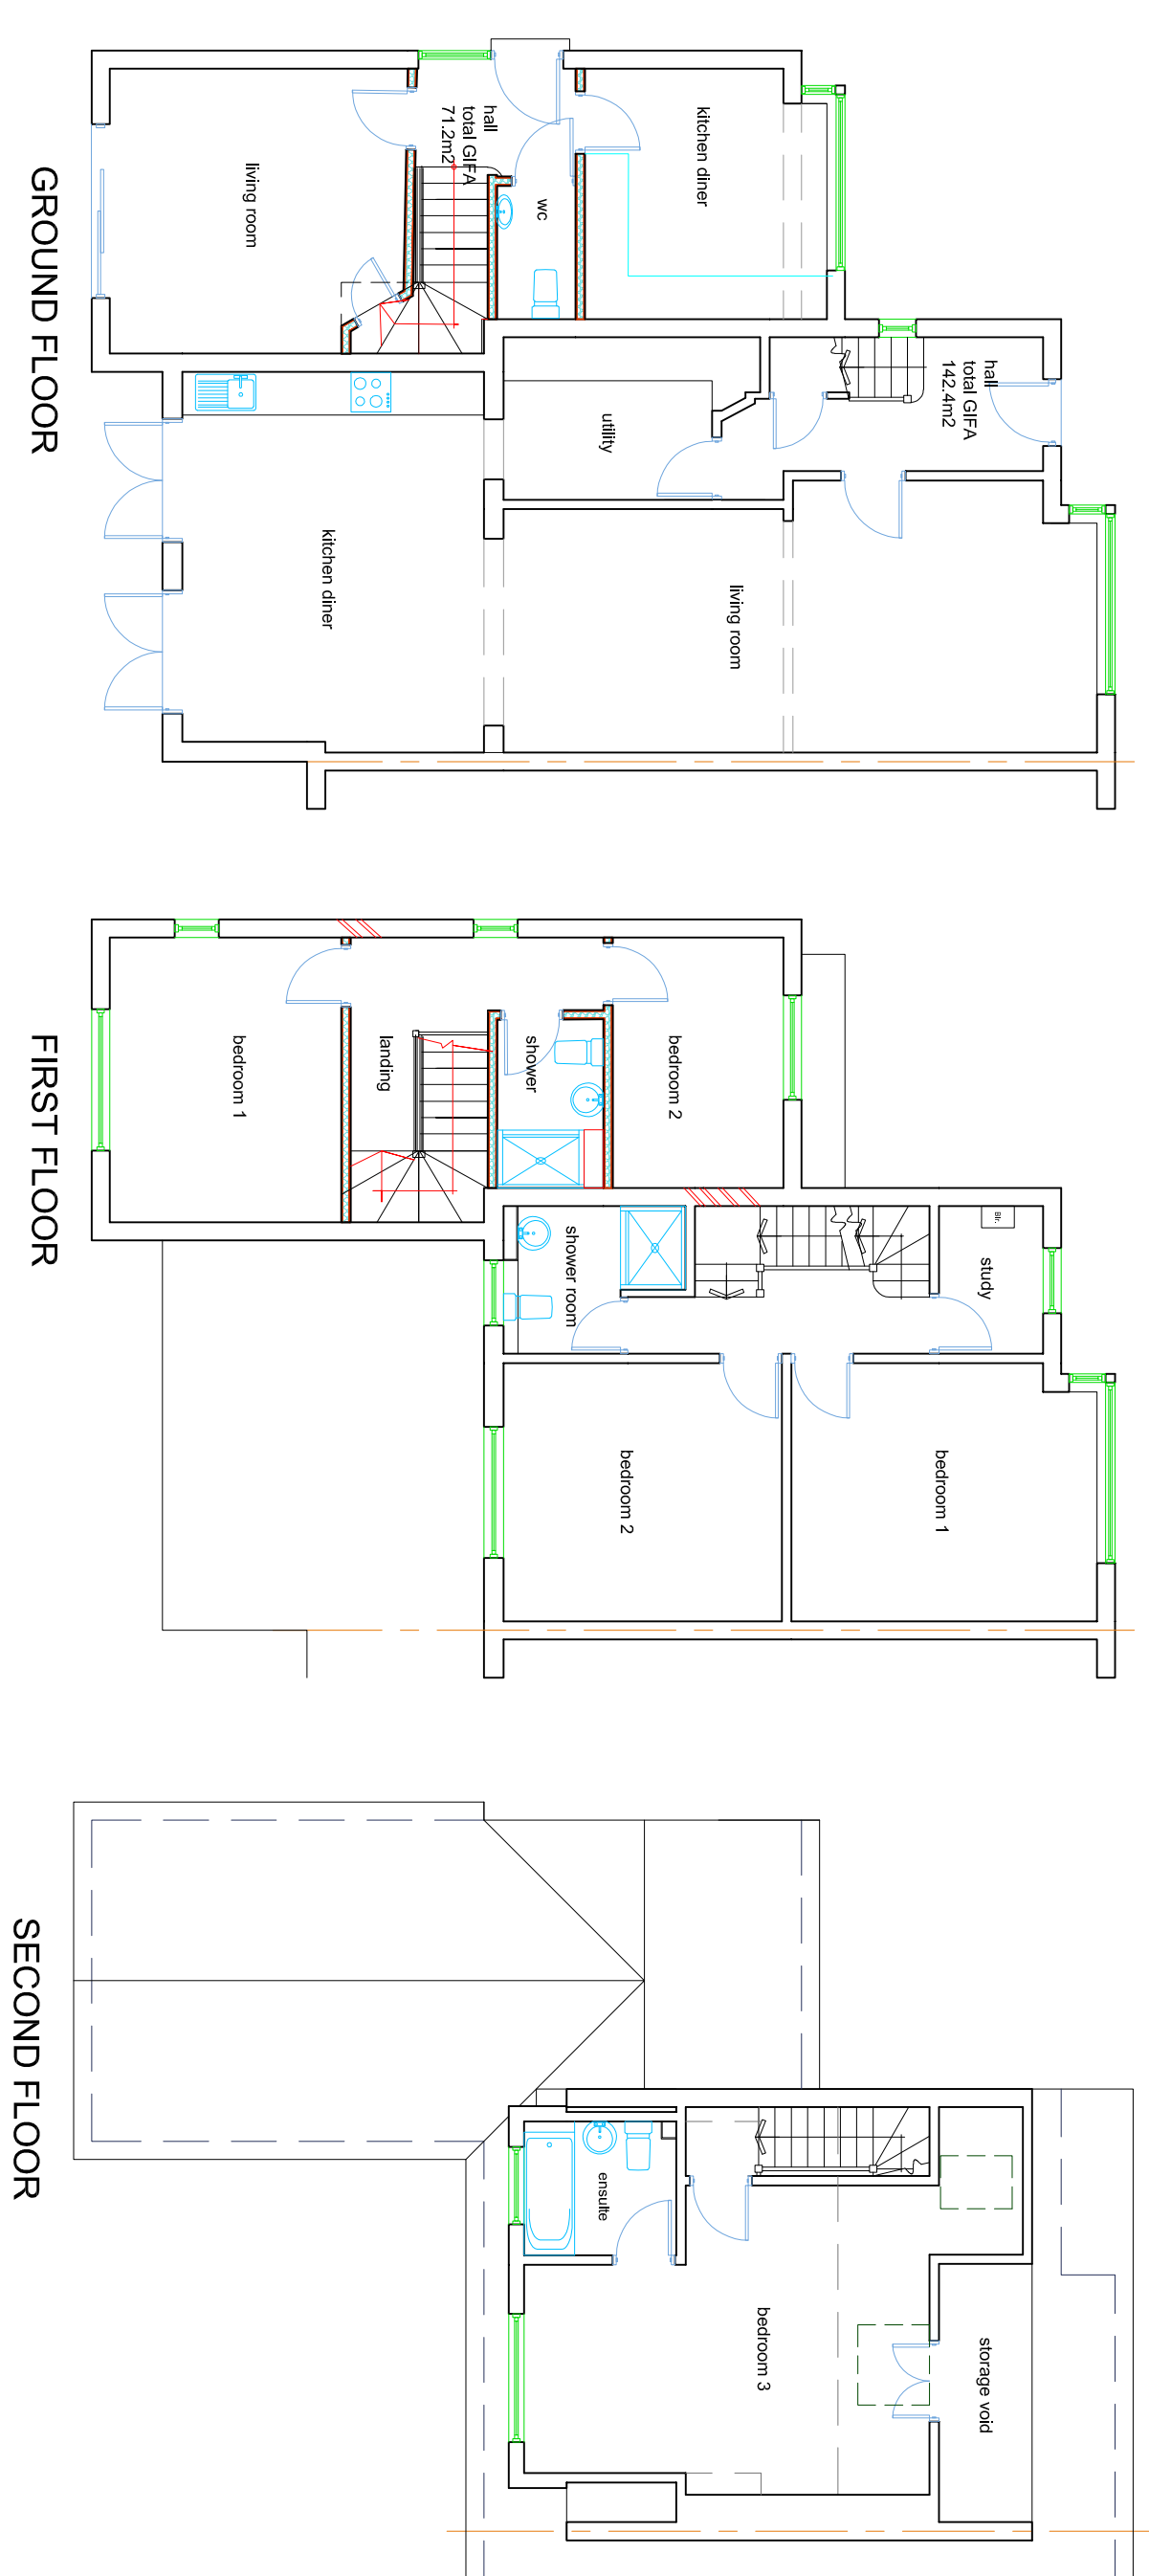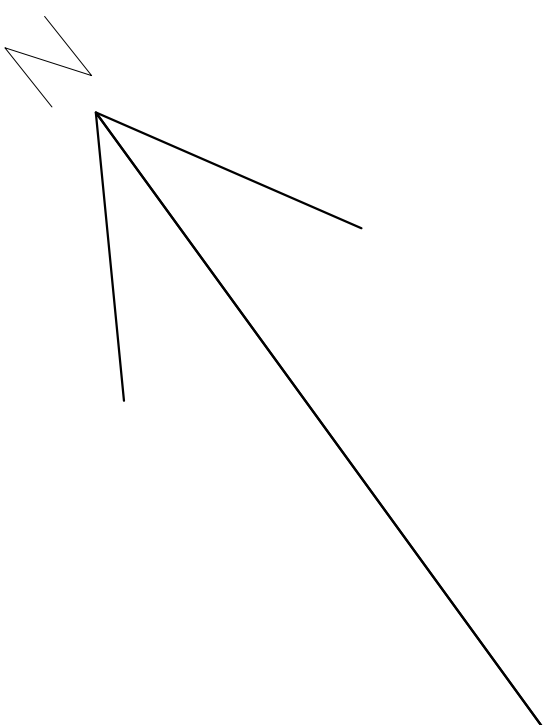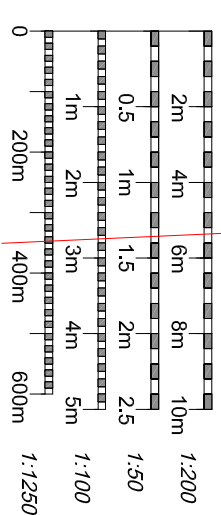

Notes:
1. All dimensions must be checked on site and not scaled from this drawing

© Copyright

A 12/2/21 09:45 BRIS CYCLES DEC

Simon Hands and Associates
Chartered Surveyors & Architects
12 Raffle Road
Greenford
Middlesex
UB6 9BN
Tel: 020 8675 5569
Fax: 020 8675 6696
email: enquiries@simonhands.co.uk

Client
Mr Nasir Kazalbash


Job Title
CHANGE OF USE OF SIDE EXTENSION
TO A SELF-CONTAINED UNIT
26 Highland Road
Northwood Hills
HA6 1JT

Drawing Title
PROPOSED SCHEME

Scale
1:100, 1:200
Paper Size
A1

Date
8/3/21
Drawn By
CEC

Job No
2021040
22
B

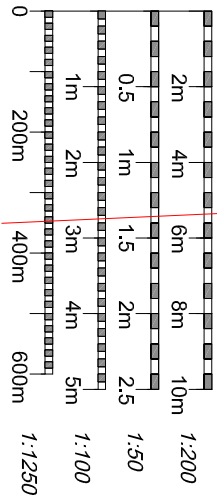

Notes:
1. All dimensions must be checked on site and not copied from this drawing

© Copyright

A 12/5/21 P/R/S A/CE/D B/D/S N/OTED C/EC

Simon Hands and Associates
Chartered Surveyors & Architects
12 Raffle Road
Greenford
Middlesex
UB9 8DN
Tel: 020 8875 5569
Fax: 020 8875 6666
email: enquiries@simonhands.co.uk

Client
Mr Nasir Kazalbash


Job Title
**CHANGE OF USE OF SIDE EXTENSION
TO A SELF-CONTAINED UNIT**
26 Highland Road
Northwood Hills
HA6 1JT

Drawing Title
PROPOSED PLANS

Scale
1:50
Paper Size
A1

Date
8/3/21
Drawn By
CEC


Job No
2021040
Rev
03
Page
A

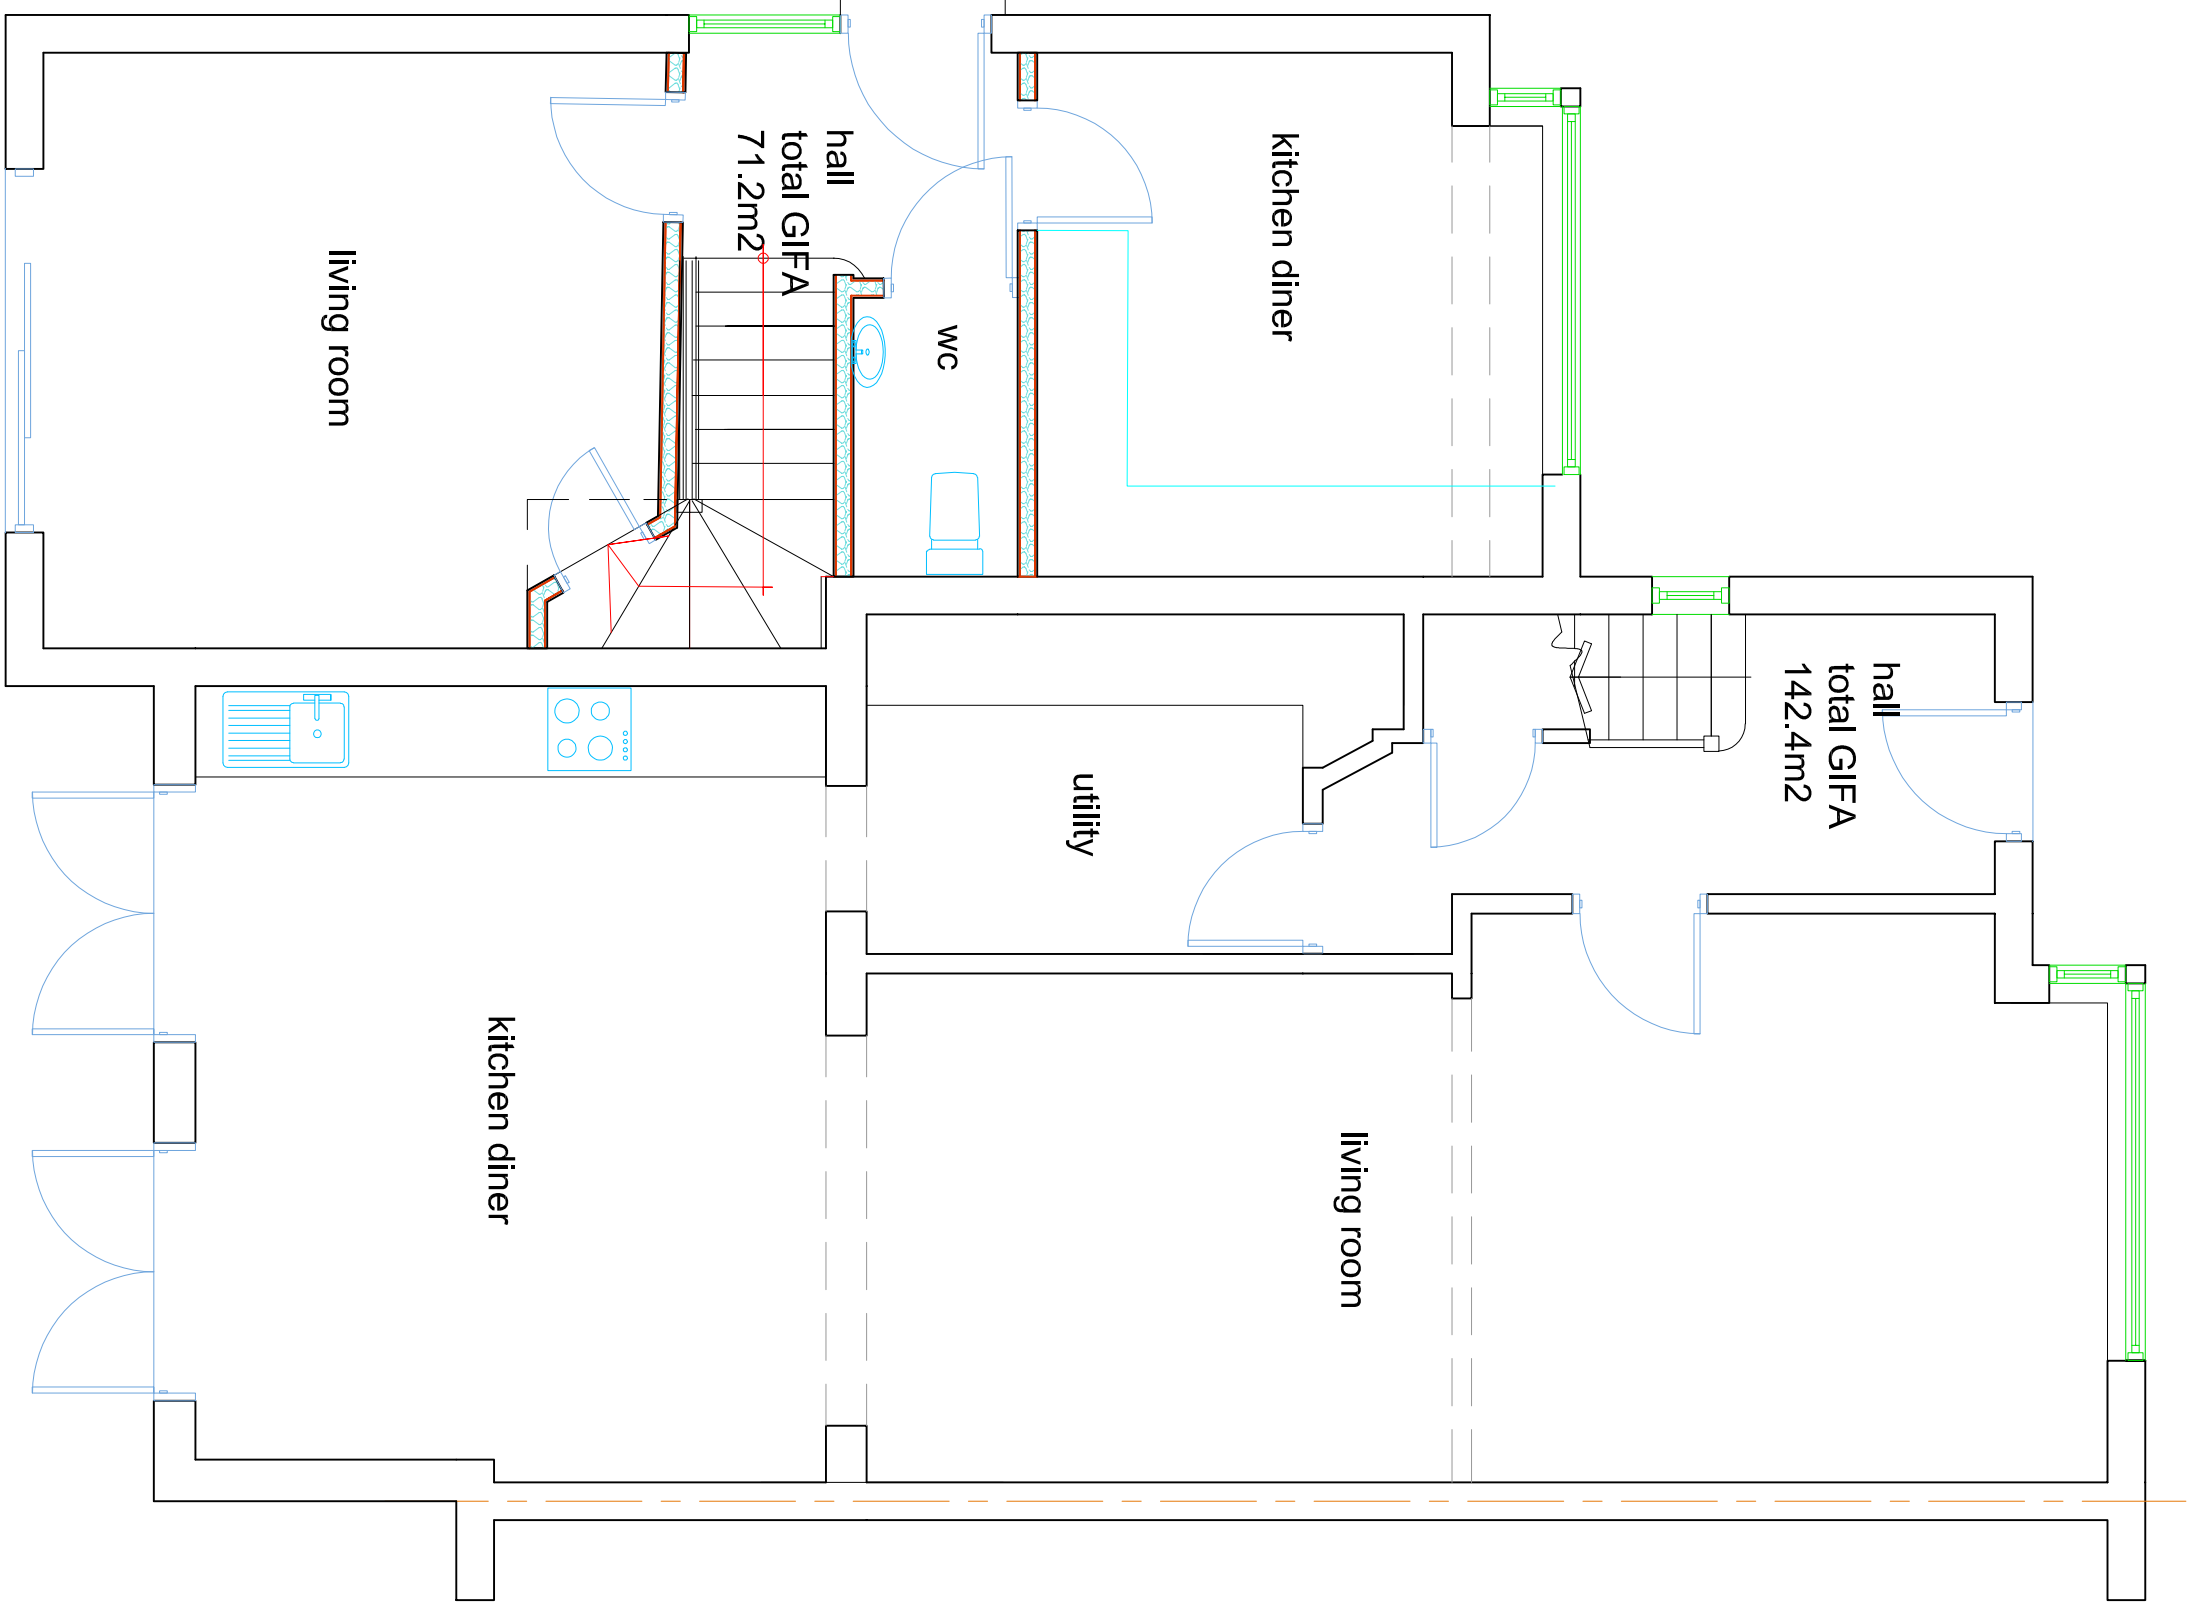

GROUND FLOOR



FIRST FLOOR

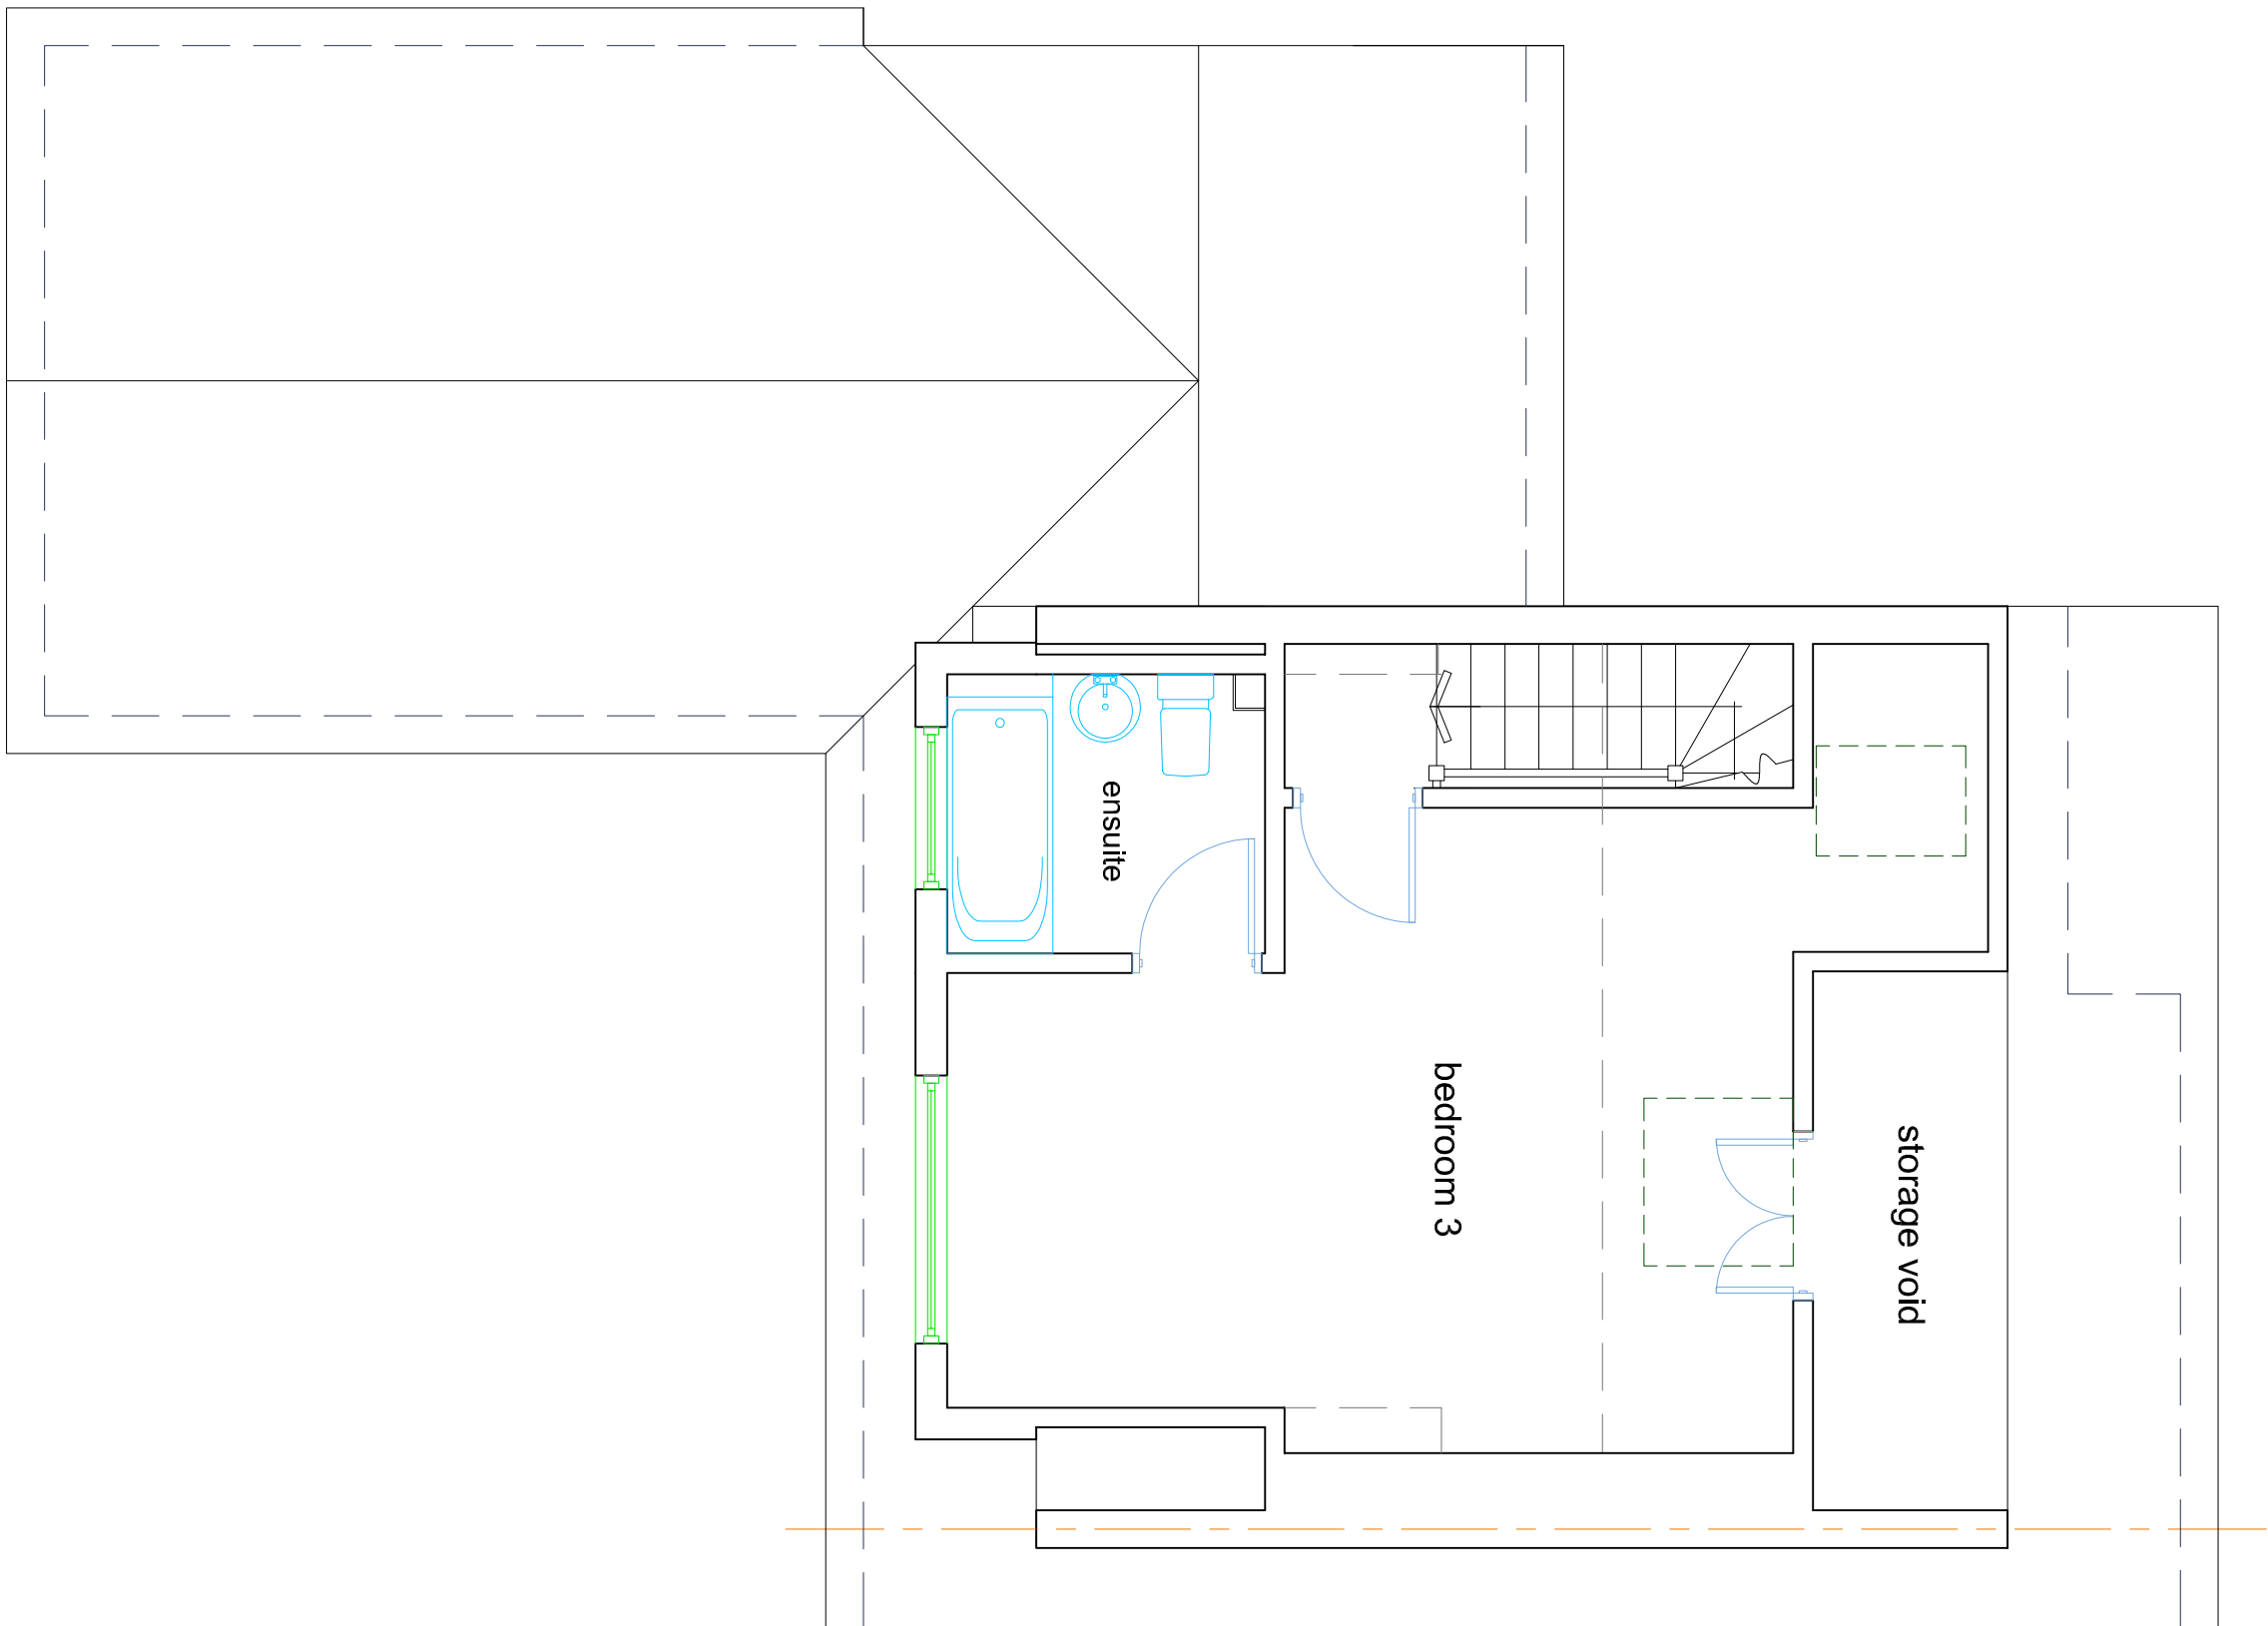

SECOND FLOOR