


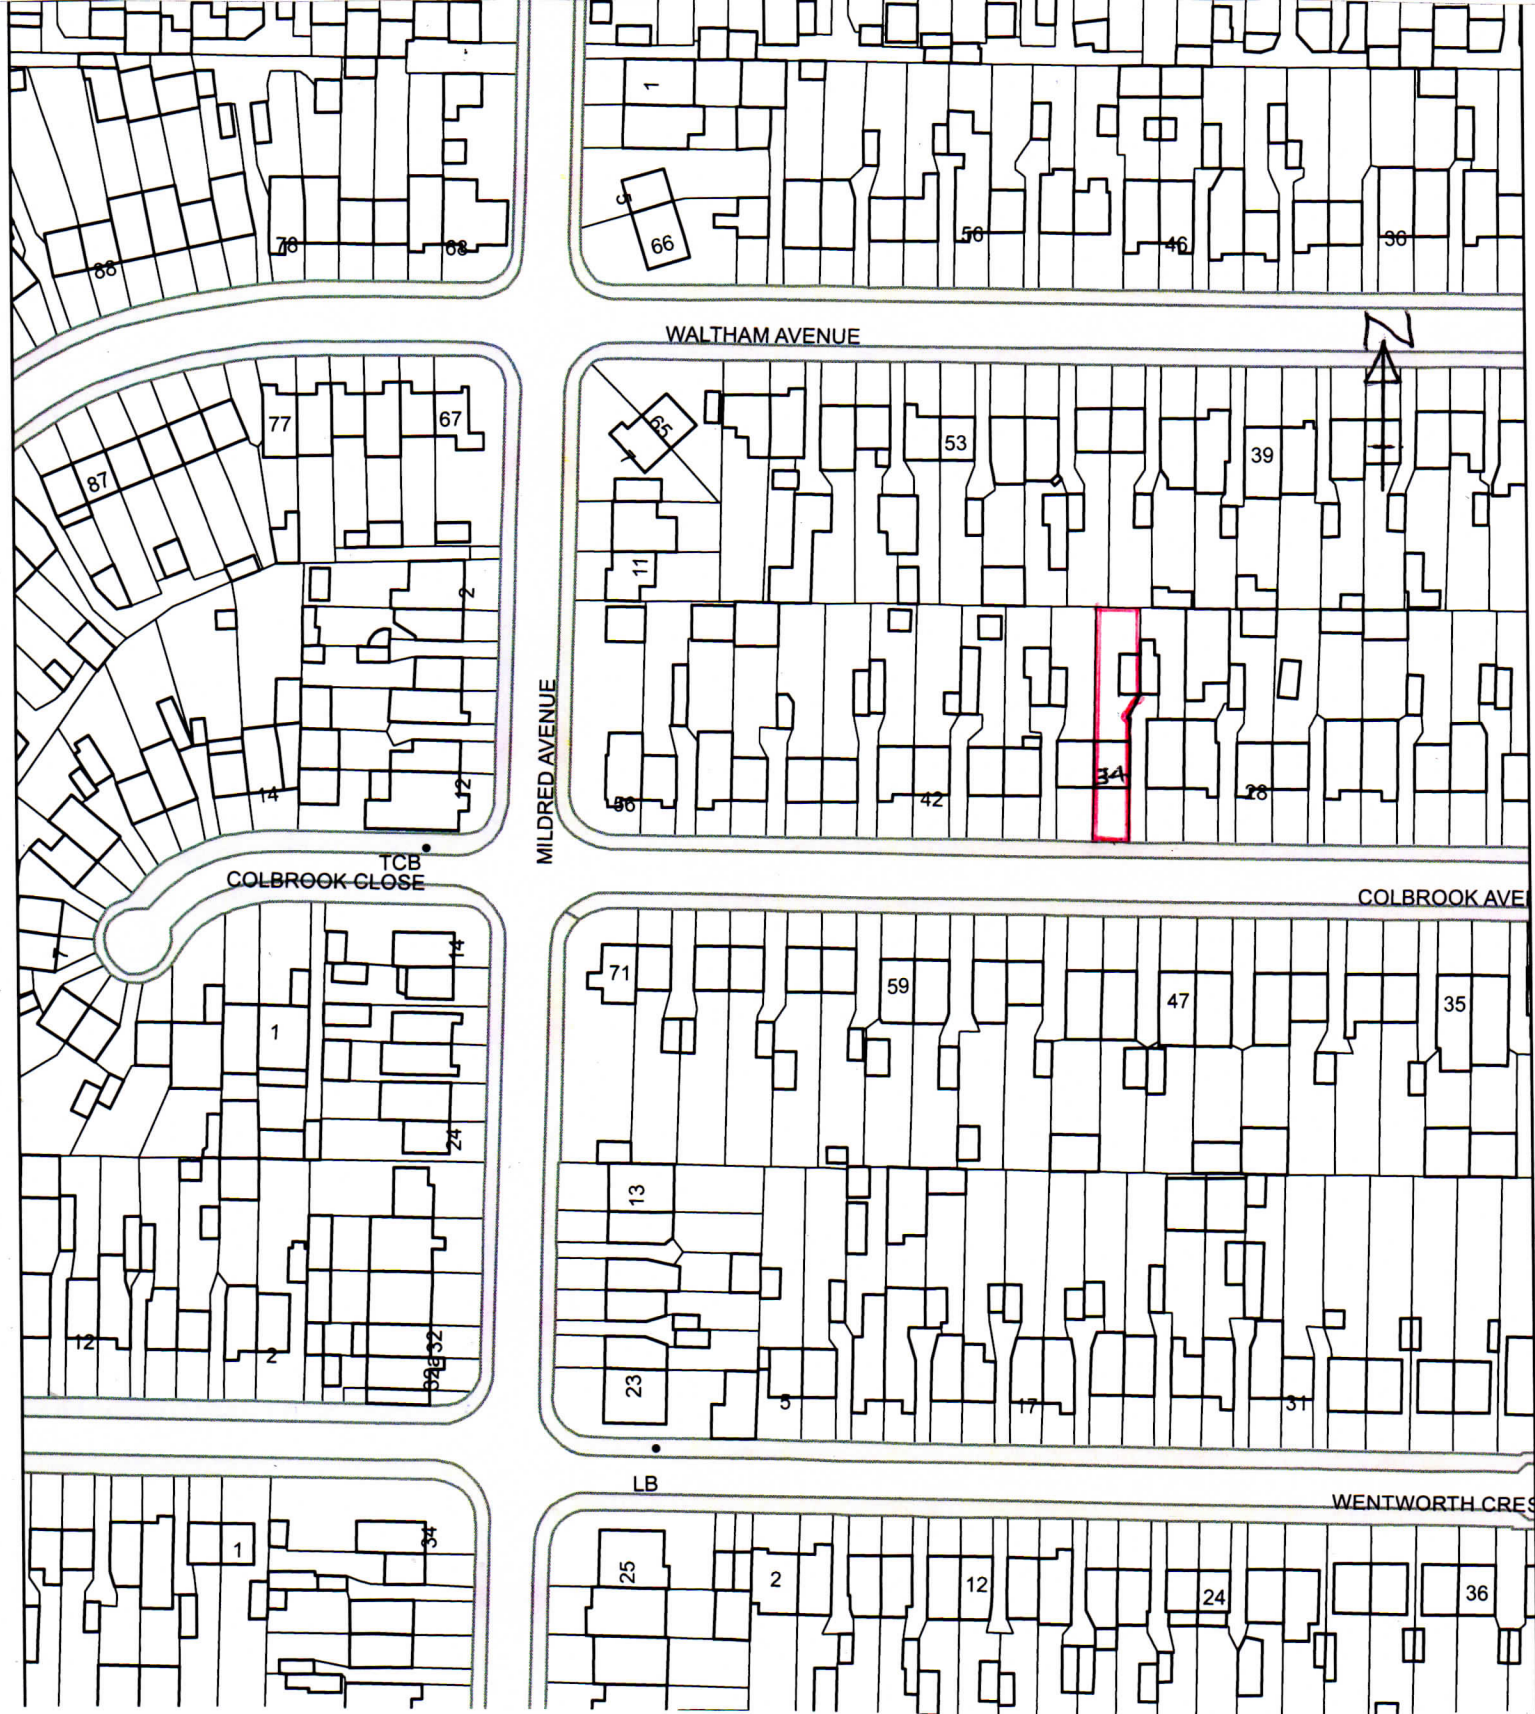

LOCATION PLAN

34 COLBROOK AVENUE

HAYES UB3 1TQ

SCALE, 1:1250